


FRONT ELEVATION




SIDE ELEVATION



REAR ELEVATION

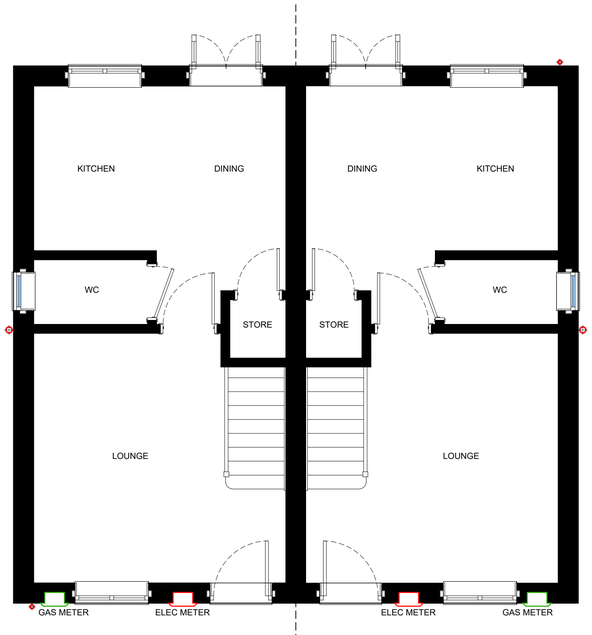

GROUND FLOOR PLAN

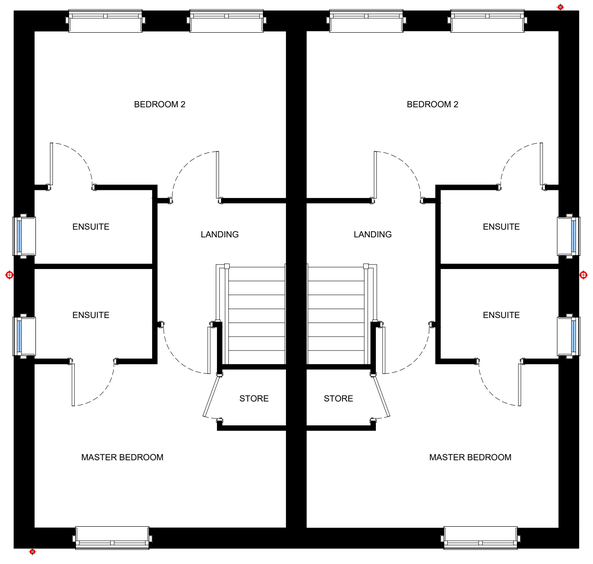

FIRST FLOOR PLAN



SIDE ELEVATION

SCALE: 1:50@A1

0m 0.5m 1m 2m 3m 5m

ASHWOOD HOMES
1 Goodison Road, Lincs Gateway Business Park,
Spalding, Lincs, PE12 6FY T: 01406 490590

HOUSE TYPE:
USK
(732 sq.ft)

DRAWING:
DESIGN SHEET

DRAWING No:
001-USK-500