

served. Licence number 100022432


KEY

Site Boundary

7 kW Electric Vehicle Car Charger, mounted to side elevation of house as indicated on plan.

7 kW Electric Vehicle Car Charger, mounted to front elevation of house/garage as indicated on plan.

7 kW Electric Vehicle Car Charger, mounted on post (separate car charger per plot) as indicated on plan.

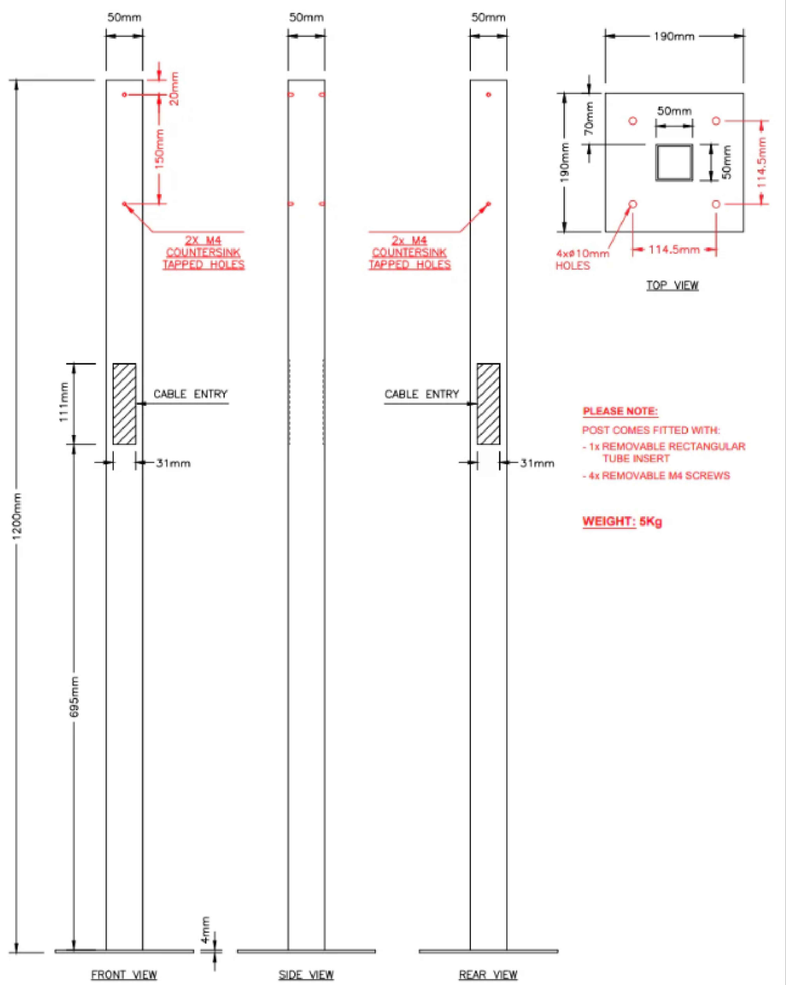

PLEASE NOTE:

POST COMES FITTED WITH:

- 1x REMOVABLE RECTANGULAR TUBE INSERT
- 4x REMOVABLE M4 SCREWS

WEIGHT: 5Kg

RECTANGULAR HOLE ON THE POST REVISED TO MATCH SAMPLE	D	21/11/2022
DISTANCE BETWEEN HOLES ON THE POST REVISED	C	13/10/2022
CABLE ENTRY HOLE SIZES REVISED (MADE SMALLER)	B	07/10/2022
CABLE ENTRY HOLE SIZES UPDATED	A	16/09/2022
REVISION DETAILS:	REV:	DATE:

PROJECT:

CLIENT:

TITLE: 1200MM ZURA / WALLPOD EV MOUNTING SURFACE POST

DWG NO: MCOM0494 — REVISION: D


DRAWN: IR — DATE: 08/09/2022

SCALE: NTS — SIZE: A4

ROLEC
WALPOLE LANE, PINKARTON WEST, BOSTON, LINCOLNSHIRE, ENGLAND, PE22 7DJ
WWW.ROLECSERV.COM T: +44 (0)1205 724754

Manufacturer's details for post install for EV Car chargers. All to be installed by Electrician in accordance with Manufacturer's requirements. Max. 2 no. EV Chargers per post.

CHARGERS ON POST TO HAVE A 450 X 450 X 450 CONCRETE BASE

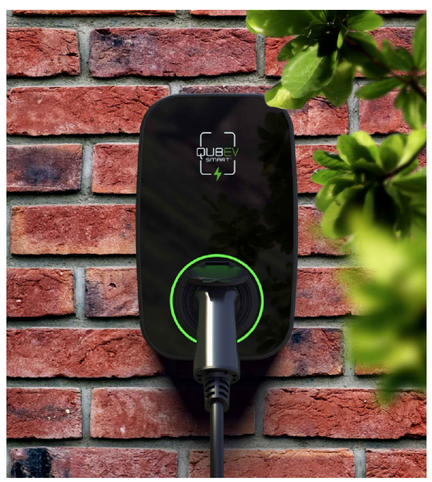

Wall Mounted 7 kW Electric Vehicle Car Charger

Rev.	Date	Description
C	27/10/26	Sensory garden added; attenuation pond removed
B	01/09/26	Section 106 Affordable housing mix updated; house type site blocks updated.
A	11/06/26	Plots 10 and 13 amended due to drainage easement; pump station moved.

ASHWOOD HOMES
1 Goodison Road, Lincs Gateway Business Park, Spalding, Lincs, PE12 6FY T: 01406 490590

PROJECT:

Proposed Residential Development at Green Lane, Surfleet Road, Pinchbeck

DRAWING:

Electric Vehicle Charger Plan

SCALE:	1:750@A1	AUTHOR:	GB
DATE:	APR.2026	REVISION:	C

DRAWING No: **43-EV-03**