

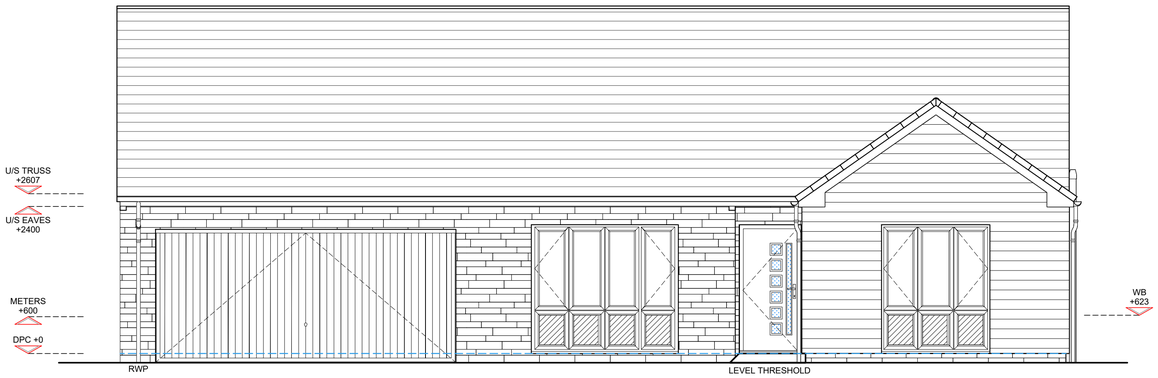


FRONT ELEVATION

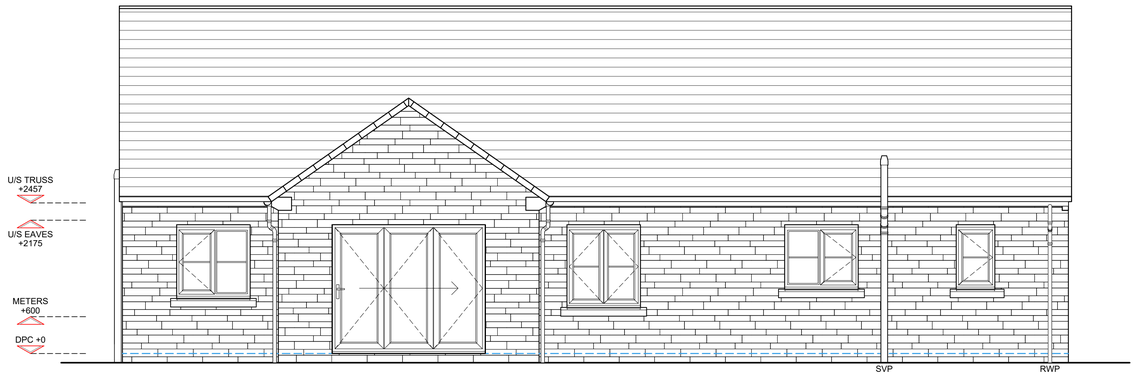


REAR ELEVATION

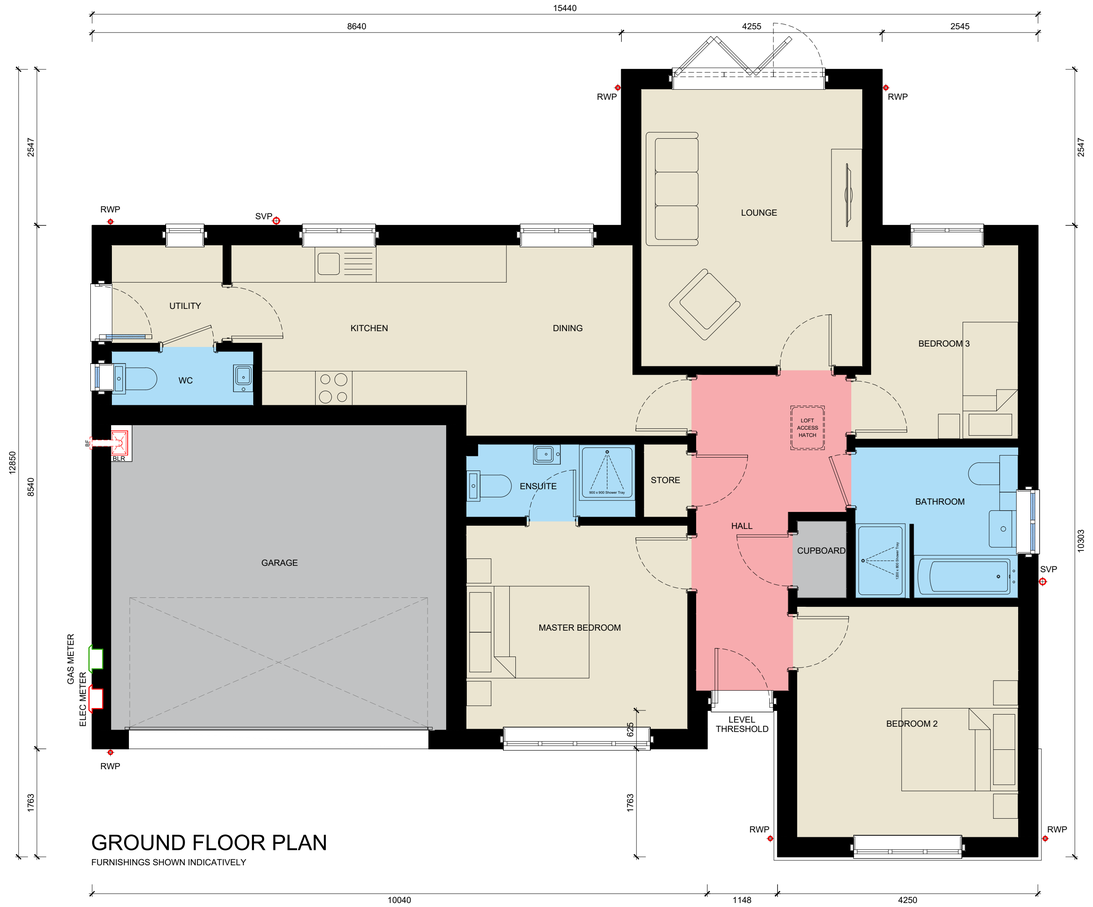


GROUND FLOOR PLAN

FURNISHINGS SHOWN INDICATIVELY

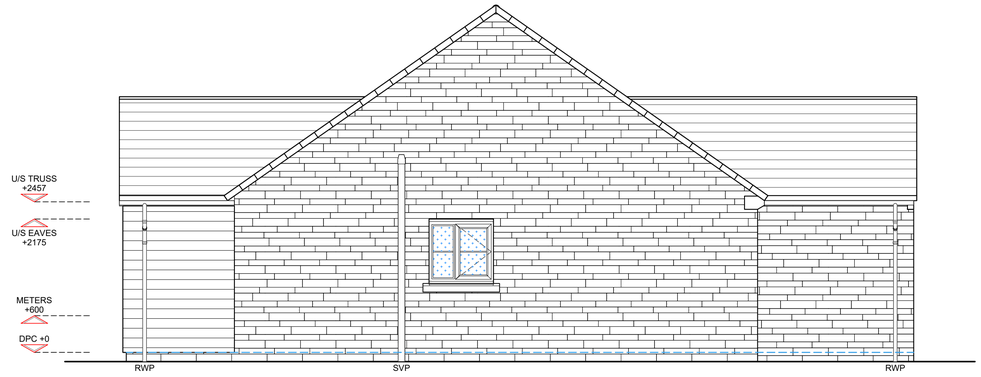

SIDE ELEVATION

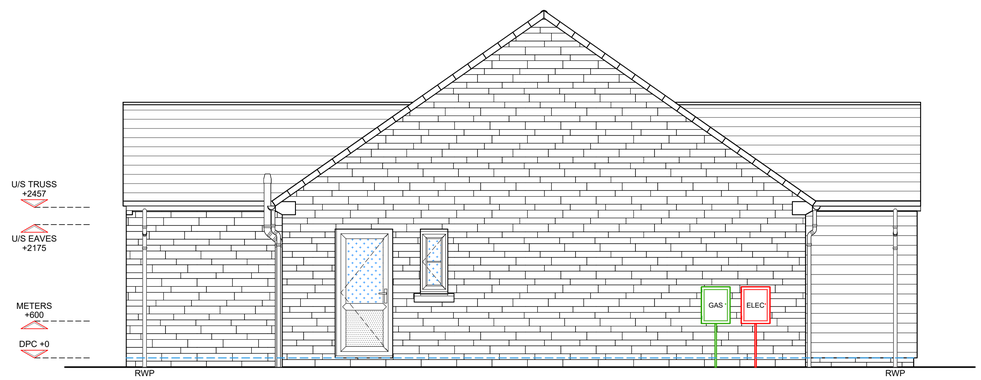

SIDE ELEVATION

SCALE: 1:50@A1

0m 0.5m 1m 2m 3m 5m

ASHWOOD HOMES
1 Goodison Road, Lincs Gateway Business Park,
Spalding, Lincs, PE12 6FY T: 01406 490590

HOUSE TYPE:
LEICESTER
(1096 sq.ft)

DRAWING:
DESIGN SHEET

DRAWING No:
001-LEICESTER-500