

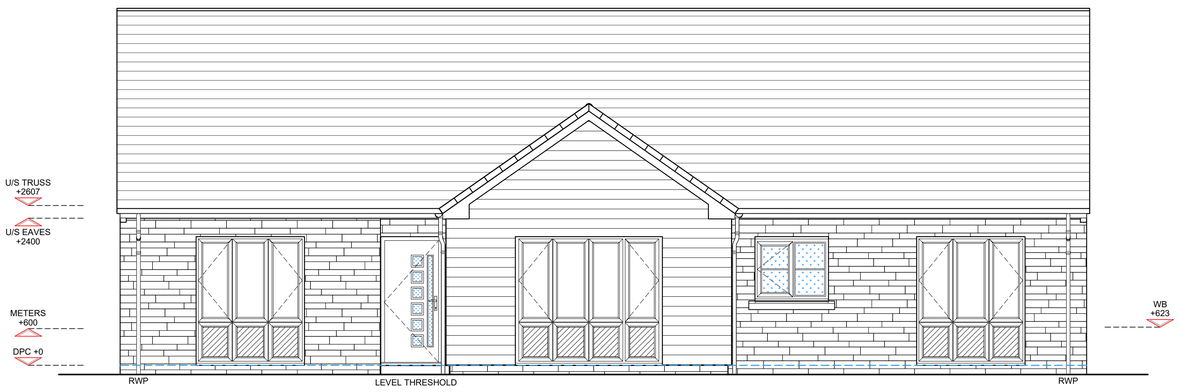


FRONT ELEVATION

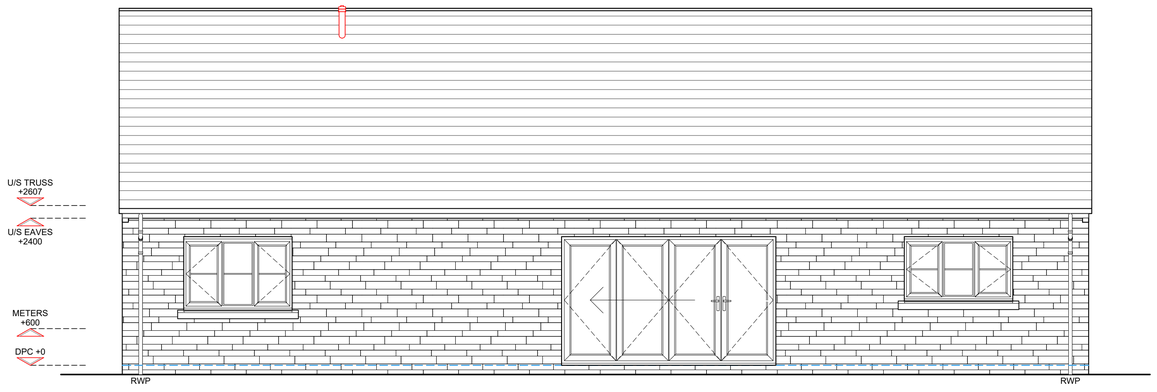


REAR ELEVATION

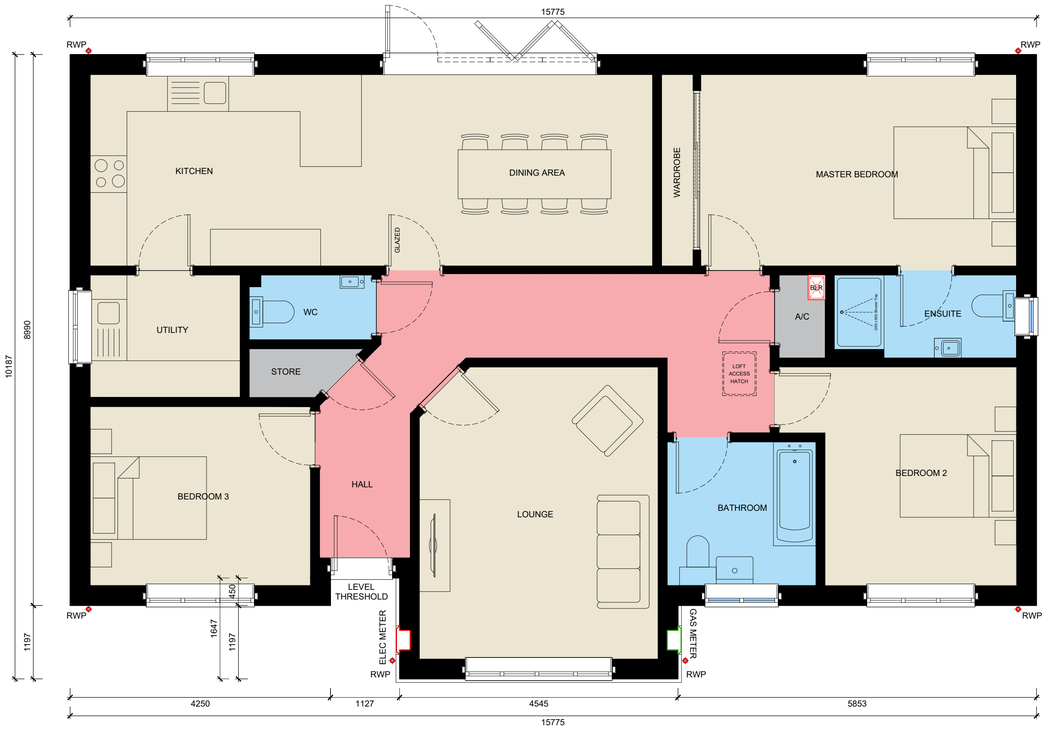


GROUND FLOOR PLAN


FURNISHINGS SHOWN INDICATIVELY

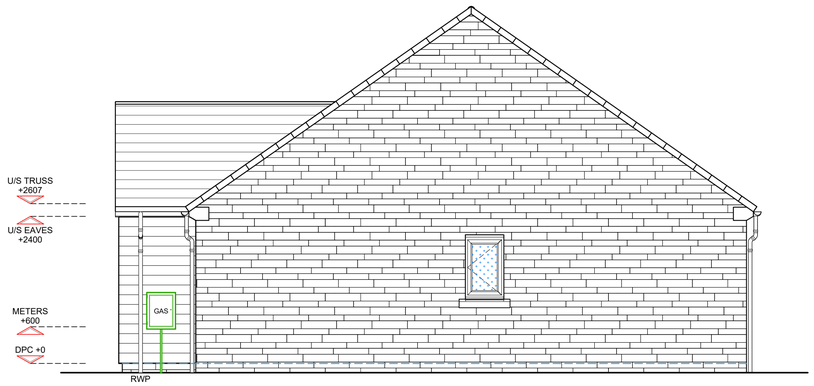

SIDE ELEVATION

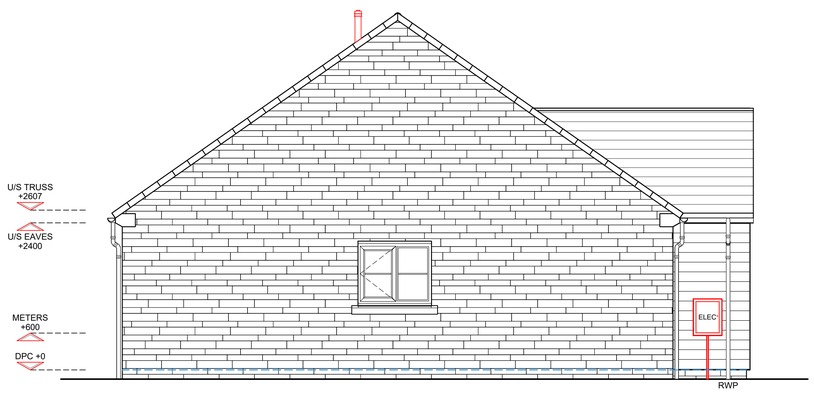

SIDE ELEVATION

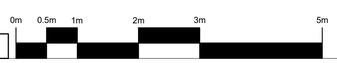

SCALE: 1:50@A1

ASHWOOD HOMES
1 Goodison Road, Lincs Gateway Business Park,
Spalding, Lincs, PE12 6FY T: 01406 490590

HOUSE TYPE:
TRENT
(1415 sq.ft)

DRAWING:
DESIGN SHEET

DRAWING No:
001-TRENT-500