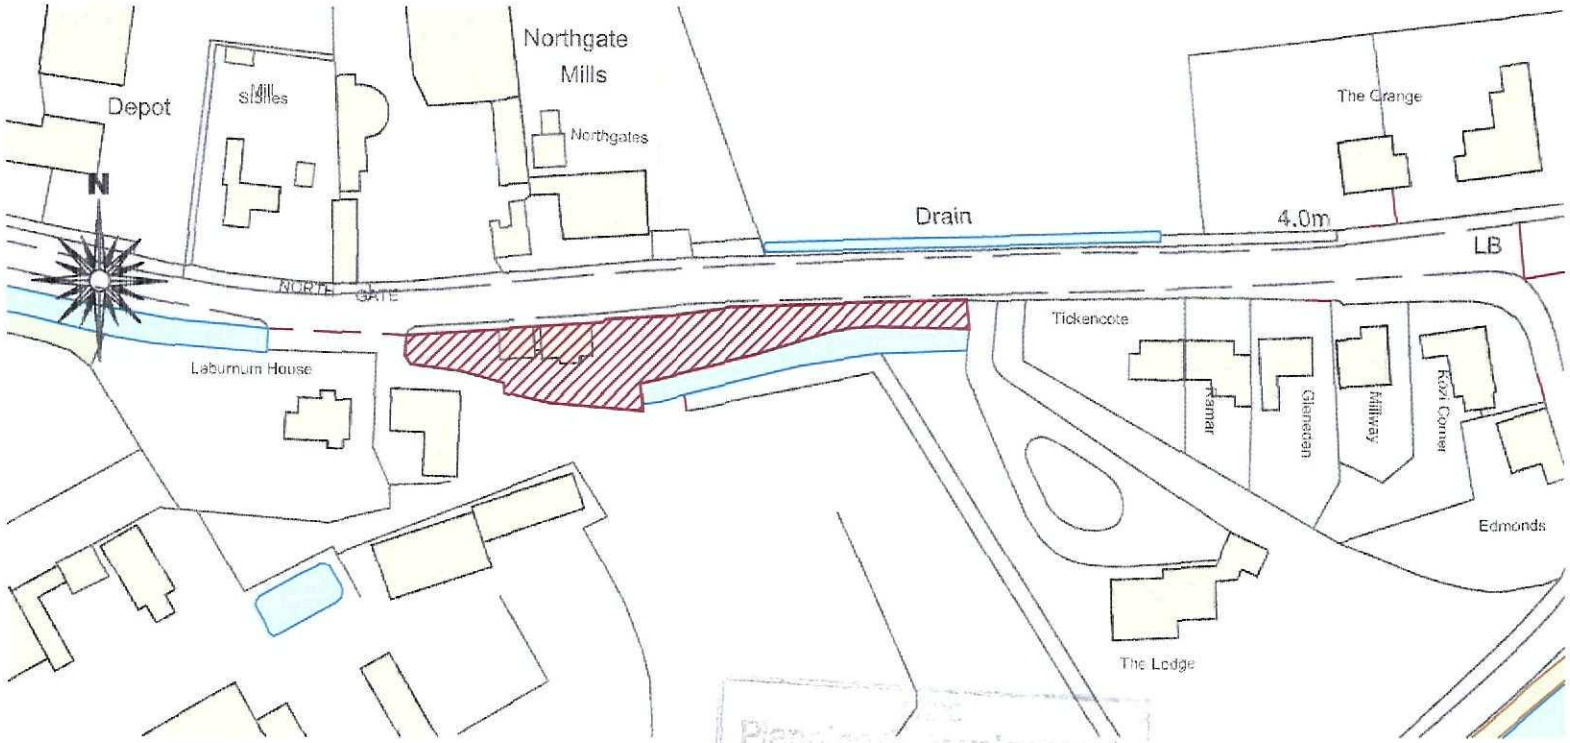


Planning & Development
27 MAY 2010
Ref: 0455-10

Site Location Plan

Scale 1:1250

remway Design Ltd
2nd Floor - 5B Sheepmarket
Spalding
PE11 1BH
Tel: 01775 768 921
e-mail: enquiries@remwaydesign.co.uk

Site :

Replacement Outbuildings at:
Mill Cottage
Northgate
Pinchbeck

Client :


Mr M Williamson

Date : *****

Scale : as noted

Drawing No:

1896-01

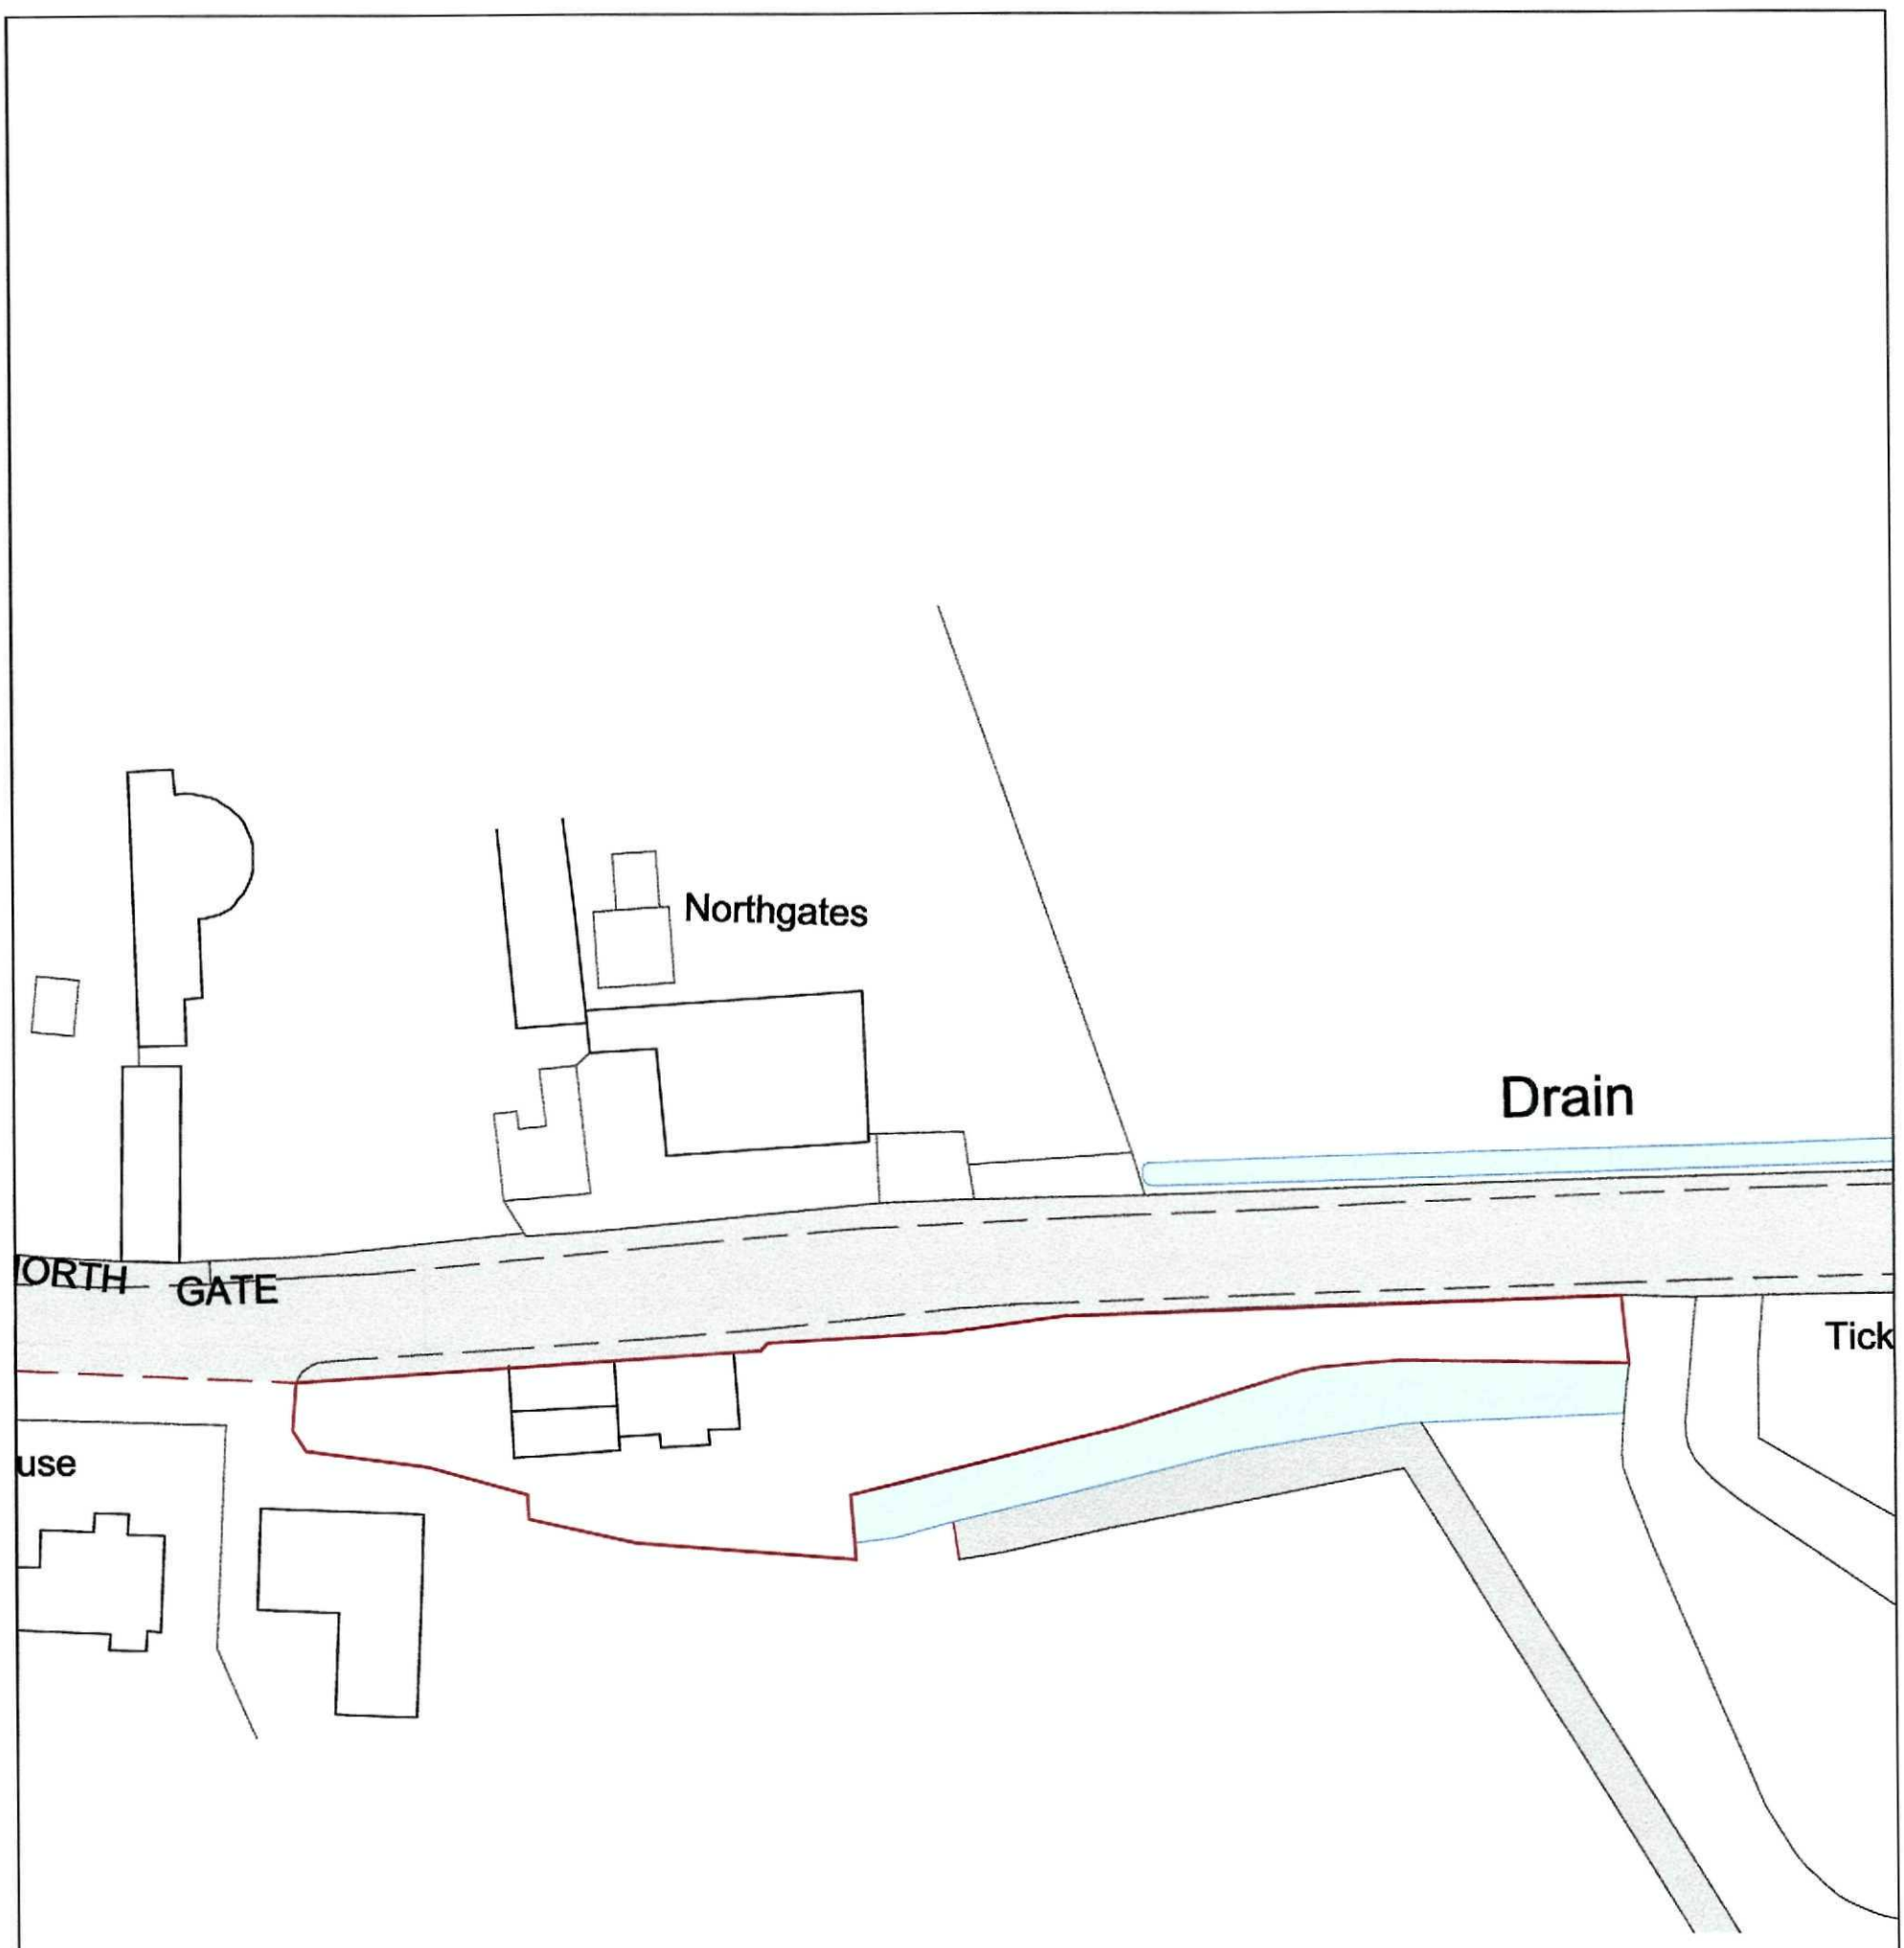

Site Block Plan

Scale 1:500

SHDC
Planning & Development
27 MAY 2010
Ref: 0455-10

N

remway Design Ltd
2nd Floor - 5B Sheepmarket
Spalding
PE11 1BH
Tel: 01775 768 921
e-mail: enquiries@remwaydesign.co.uk

Site :
Replacement Outbuildings at:
Mill Cottage
Northgate
Pinchbeck

Client :
Mr M Williamson

Date : ******


Scale : as noted

Drawing No:
1896-02

Contractor to check all Dimensions on site prior to ordering materials / commencing work.Do Not Scale from this Drawing - If in doubt then please ask



3D View Internal

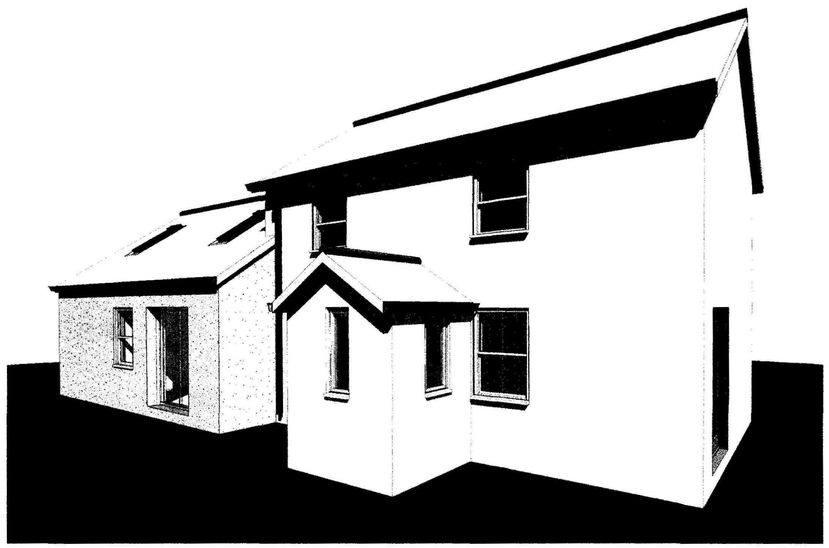

Proposed 3D View



3D View 1



3D View 2



Existing House 3D View

Due to areas of the structure being covered, unexposed or otherwise inaccessible the notes / specifications of existing materials are subject to confirmation of site when it is feasible to expose the relevant areas of construction.

GENERAL CONDITIONS
Contractors are responsible for checking all dimensions on site when work commences and before ordering any materials.Any discrepancies should be brought to the attention of the Client for remedial action before commencing further.
All materials not specified to be of a standard suitable for the work proposed and be fit for purpose.All work to be in accordance with good building practise and all necessary BS codes for Workmanship on Building Sites.

27 JUL 10
0495-10

"A" - 20.05.10 - Amended to suit Clients comments

Revisions

Client:
Mr & Mrs M Wiliamson


Site:
Replacement of Existing Outbuildings at Mill Cottage,Northgate,Pinchbeck

Drg Title:
Perspective Views


remway Design Ltd
2nd Floor - 5B Sheepmarket
Spalding
P E 1 1 1 B H
Tel : 01775 768 921
e-mail: enquiries@remwaydesign.co.uk

Drg Size	Drawing Number	Revision:
a1	1895 - 05	A


Contractor to check all Dimensions on site prior to ordering materials / commencing work.Do Not Scale from this Drawing - If in doubt then please ask

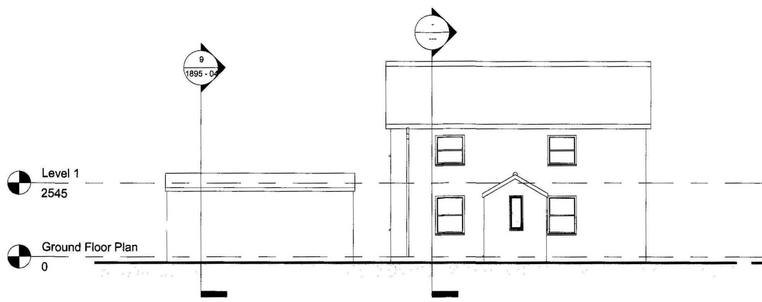


Existing Front Elevation
1 : 100

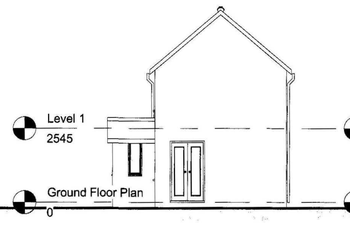


Existing Side Elevation
1 : 100

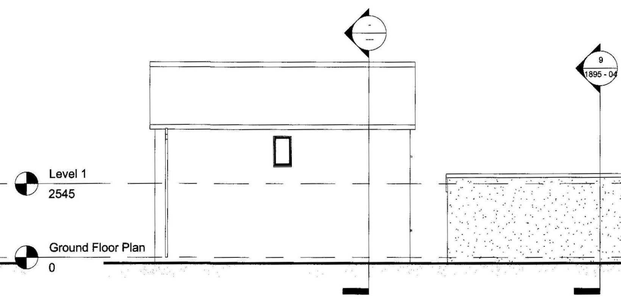


Existing Rear Elevation
1 : 100

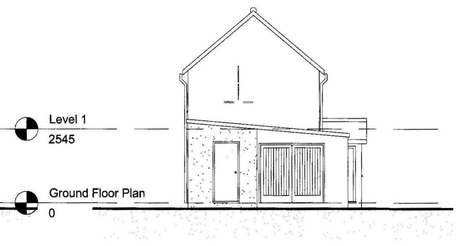


Drive Side Elevation
1 : 100

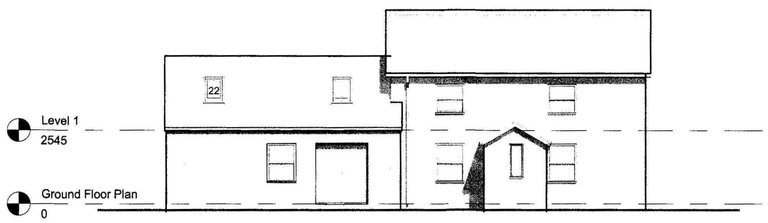


Proposed Front Elevation
1 : 100

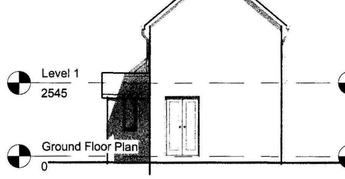


Proposed Side Elevation
1 : 100

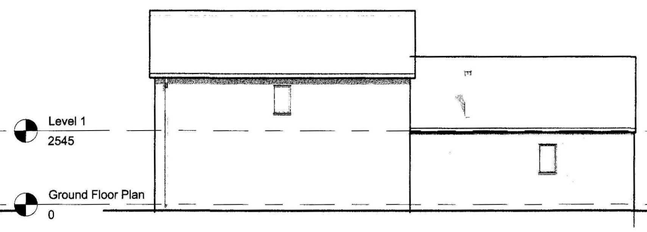


Proposed Rear Elevation
1 : 100

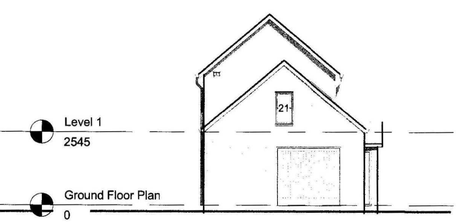


Proposed Drive Side Elevation
1 : 100

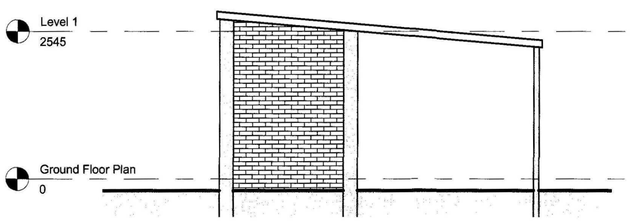

Garage Section
1 : 50

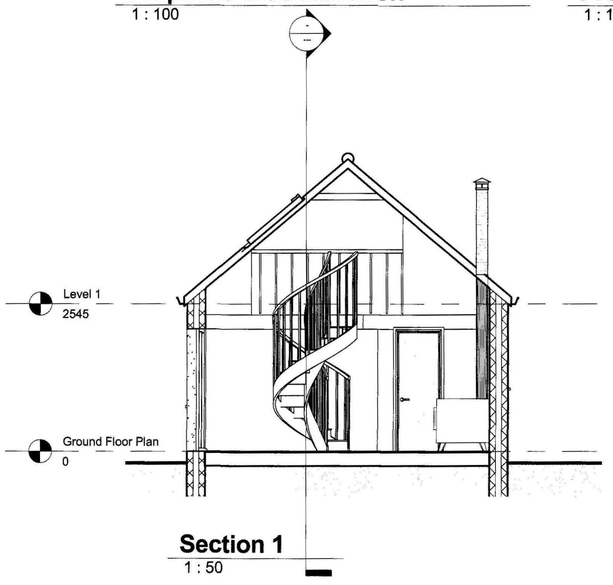

Section 1
1 : 50

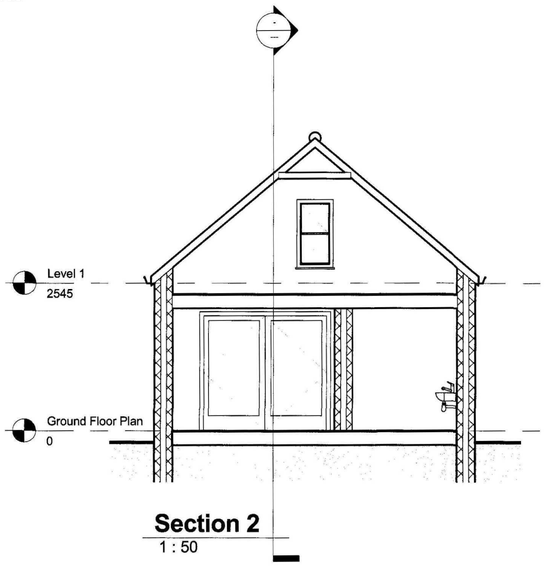

Section 2
1 : 50

GENERAL CONDITIONS
Contractors are responsible for checking all dimensions on site when work commences and before ordering any materials.Any discrepancies should be brought to the attention of the Client for remedial action before commencing further.
All materials not specified to be of a standard suitable for the work proposed and be fit for purpose.All work to be in accordance with good building practise and all necessary BS codes for Workmanship on Building Sites.

"B" - 25.05.10 - W/Burning Stove Added

"A" - 20.05.10 - Amended to suit Clients comments

Revisions

Client:
Mr & Mrs M Wiliamson

Site:
Replacement of Existing Outbuildings at Mill Cottage,Northgate,Pinchbeck


Drg Title:
Elevations and Sections

remway Design Ltd
2nd Floor - 5B Sheepmarket
Spalding
P E11 1 B H
Tel : 01775 768 921
e-mail: enquiries@remwaydesign.co.uk

Drg Size	Drawing Number	Revision:
a1	1895 - 04	B

Due to areas of the structure being covered, unexposed or otherwise inaccessible the notes / specifications of existing materials are subject to confirmation of site when it is feasible to expose the relevant areas of construction.


Contractor to check all Dimensions on site prior to ordering materials / commencing work.Do Not Scale from this Drawing - If in doubt then please ask

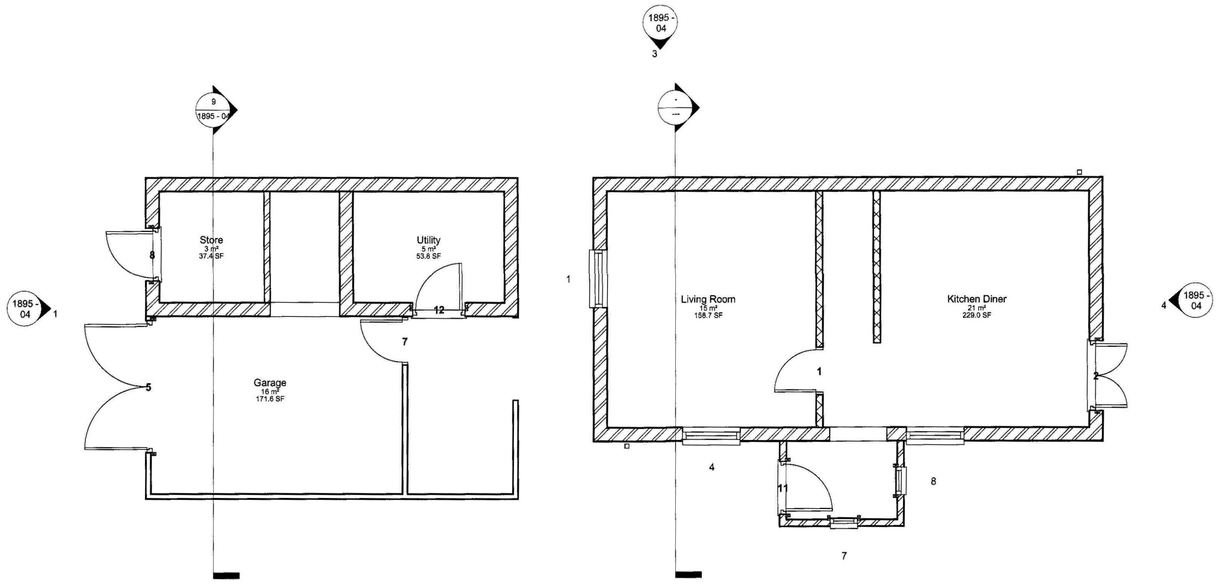

Existing Ground Floor Plan

1 : 50

2
1895 - 04

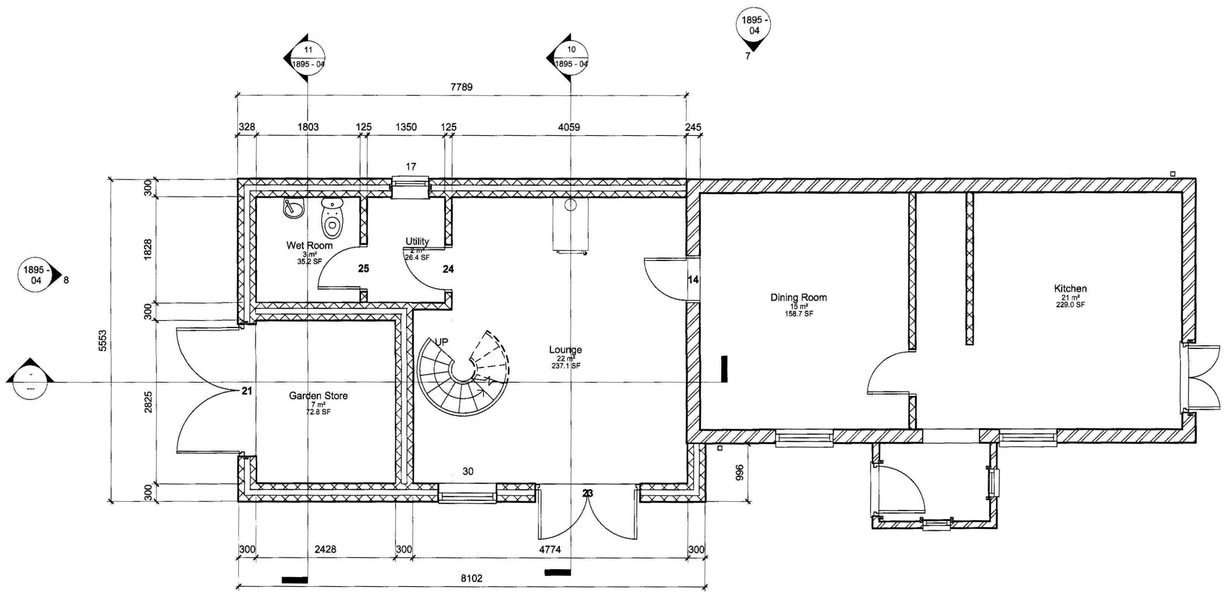

Proposed Ground Floor

1 : 50

5
1895 - 04

Due to areas of the structure being covered, unexposed or otherwise inaccessible the notes / specifications of existing materials are subject to confirmation of site when it is feasible to expose the relevant areas of construction.

GENERAL CONDITIONS
Contractors are responsible for checking all dimensions on site when work commences and before ordering any materials.Any discrepancies should be brought to the attention of the Client for remedial action before commencing further.
All materials not specified to be of a standard suitable for the work proposed and be fit for purpose.All work to be in accordance with good building practise and all necessary BS codes for Workmanship on Building Sites.

27 [illegible]
0455/10

"A" - 20.05.10 - Amended to suit Clents comments

Revisions

Client:
Mr & Mrs M Wiliamson

Site:
Replacement of Existing Outbuildings at Mill Cottage,Northgate,Pinchbeck

Drg Title:
Existing & Proposed Plans

remway Design Ltd
2nd Floor - 5B Sheepmarket
Spalding
P E 1 1 1 B H
Tel : 01775 768 921
e-mail: enquiries@remwaydesign.co.uk

Drg Size	Drawing Number	Revision:
a1	1893 - 03	A