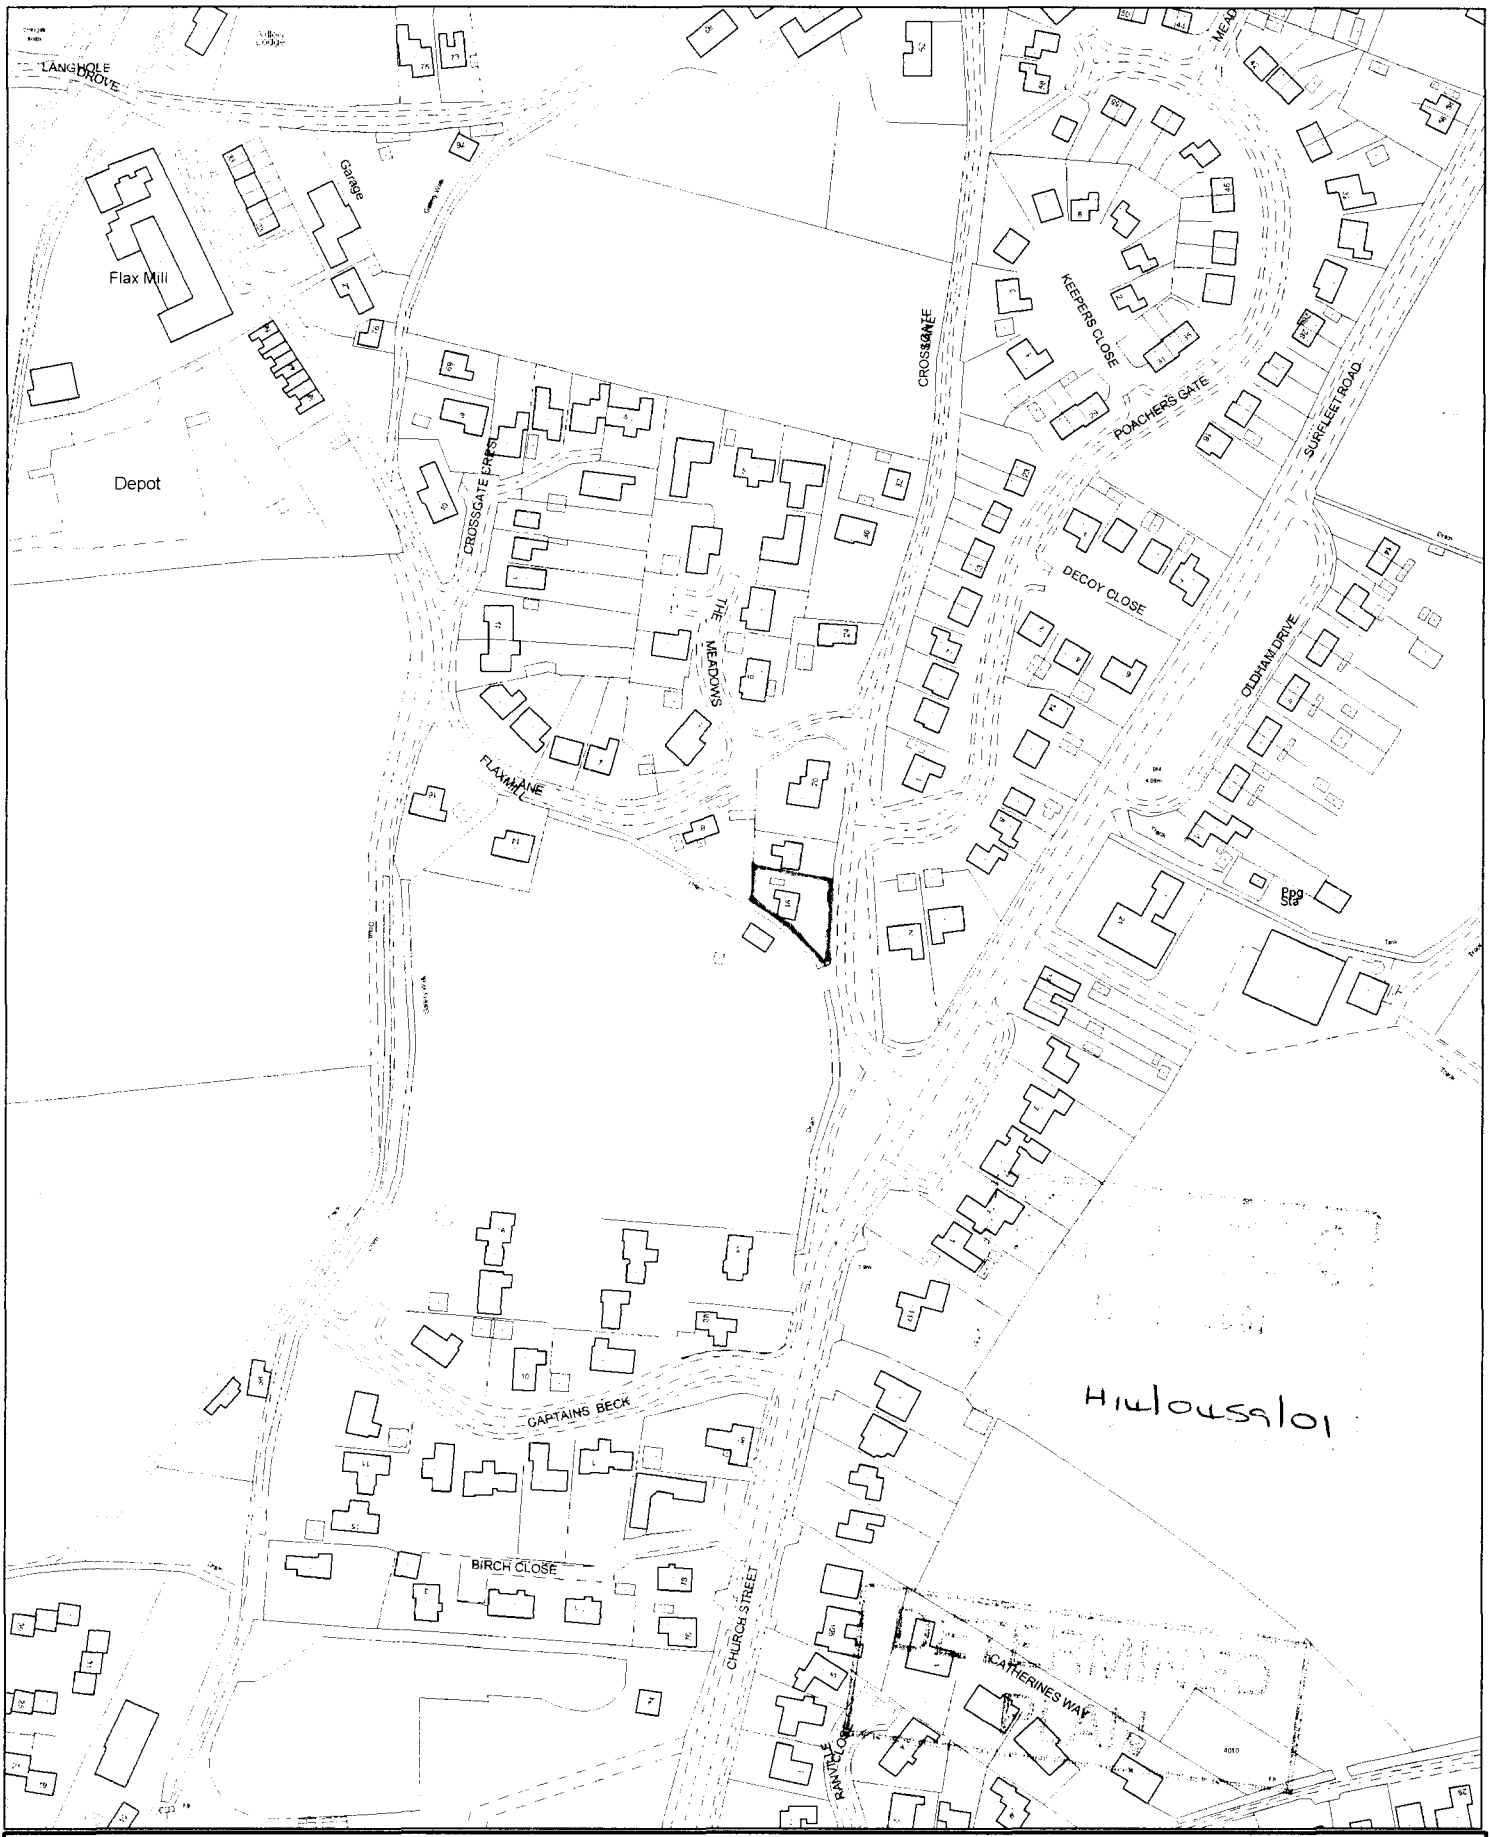



SOUTH HOLLAND DISTRICT COUNCIL

Council Offices, Priory Road, Spalding, Lincolnshire PE11 2XE


This copy has been produced specifically for the map return scheme purposes only. No further copies may be made.

Scale: 1:2500


This map is reproduced from Ordnance Survey material with permission of Ordnance Survey on behalf of Her Majesty's Stationery Office (c) Crown copyright. Unauthorised reproduction infringes Crown copyright and may lead to prosecution or civil proceedings. South Holland District Council LA079413 2001

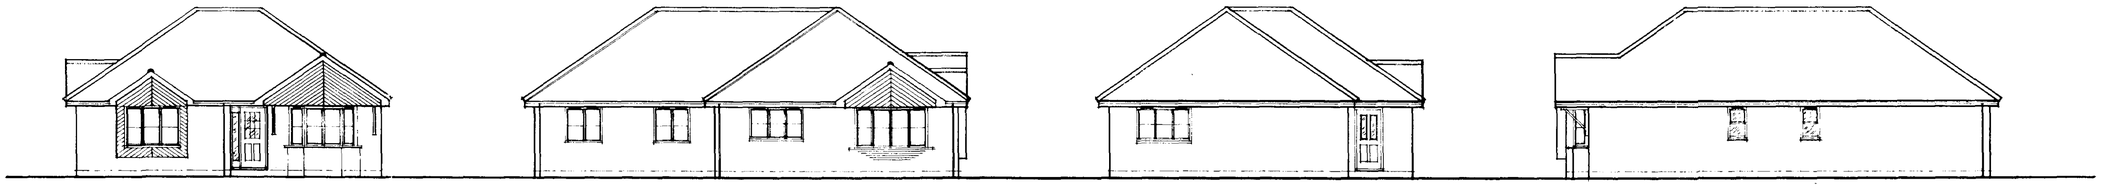


Front Elevation 1:100 | Side Elevation | Rear Elevation | Side Elevation

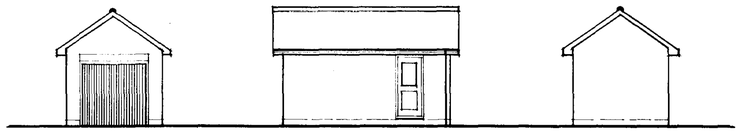

Detached Garage Design 1:100

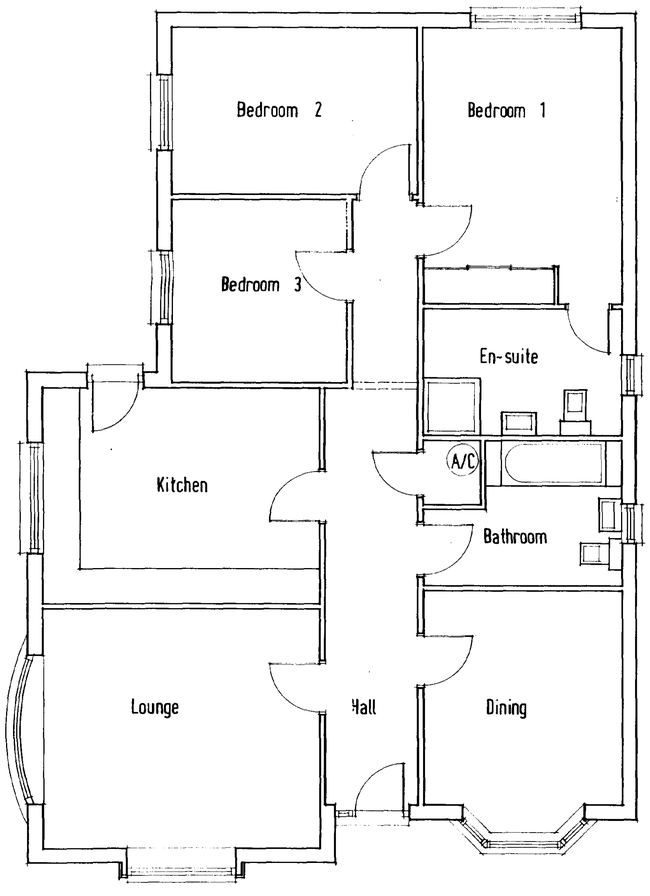

Ground Floor Plan 1:50

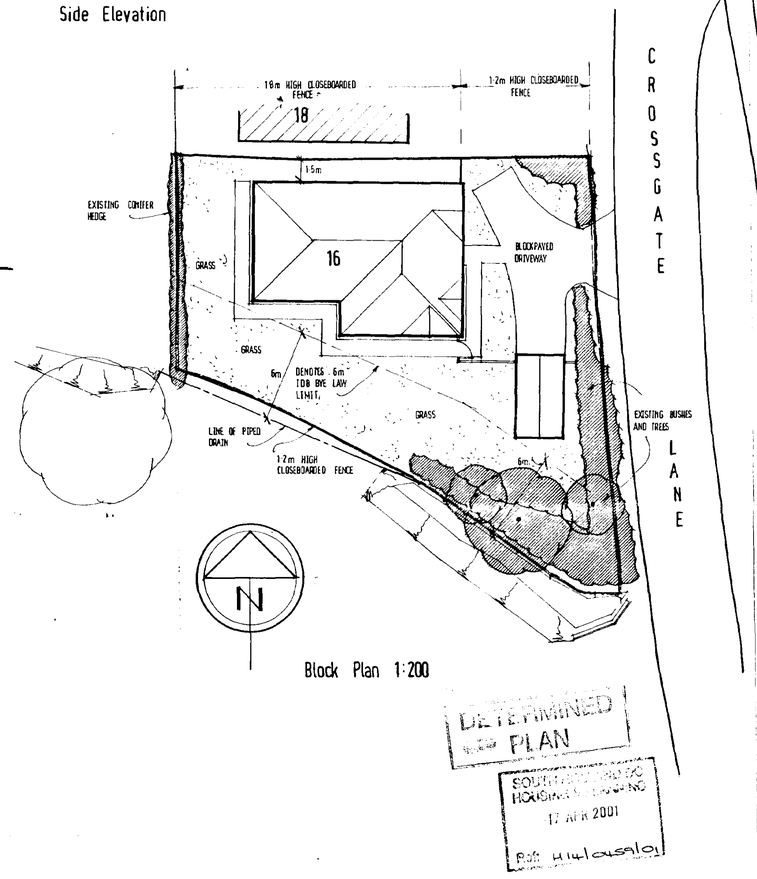

Block Plan 1:200

DETERMINED
SEE PLAN
SOUTH HOLLAND DISTRICT COUNCIL
HOUSING SERVICES
17 APR 2001

FIELDVIEW HOMES LTD

Proposed Three Bedroom Detached Bungalow Off Crossgate Lane, Pinchbeck, Spalding. (nº 16)

DESIGN SHEET.

April 2001.
Scales as shown.