
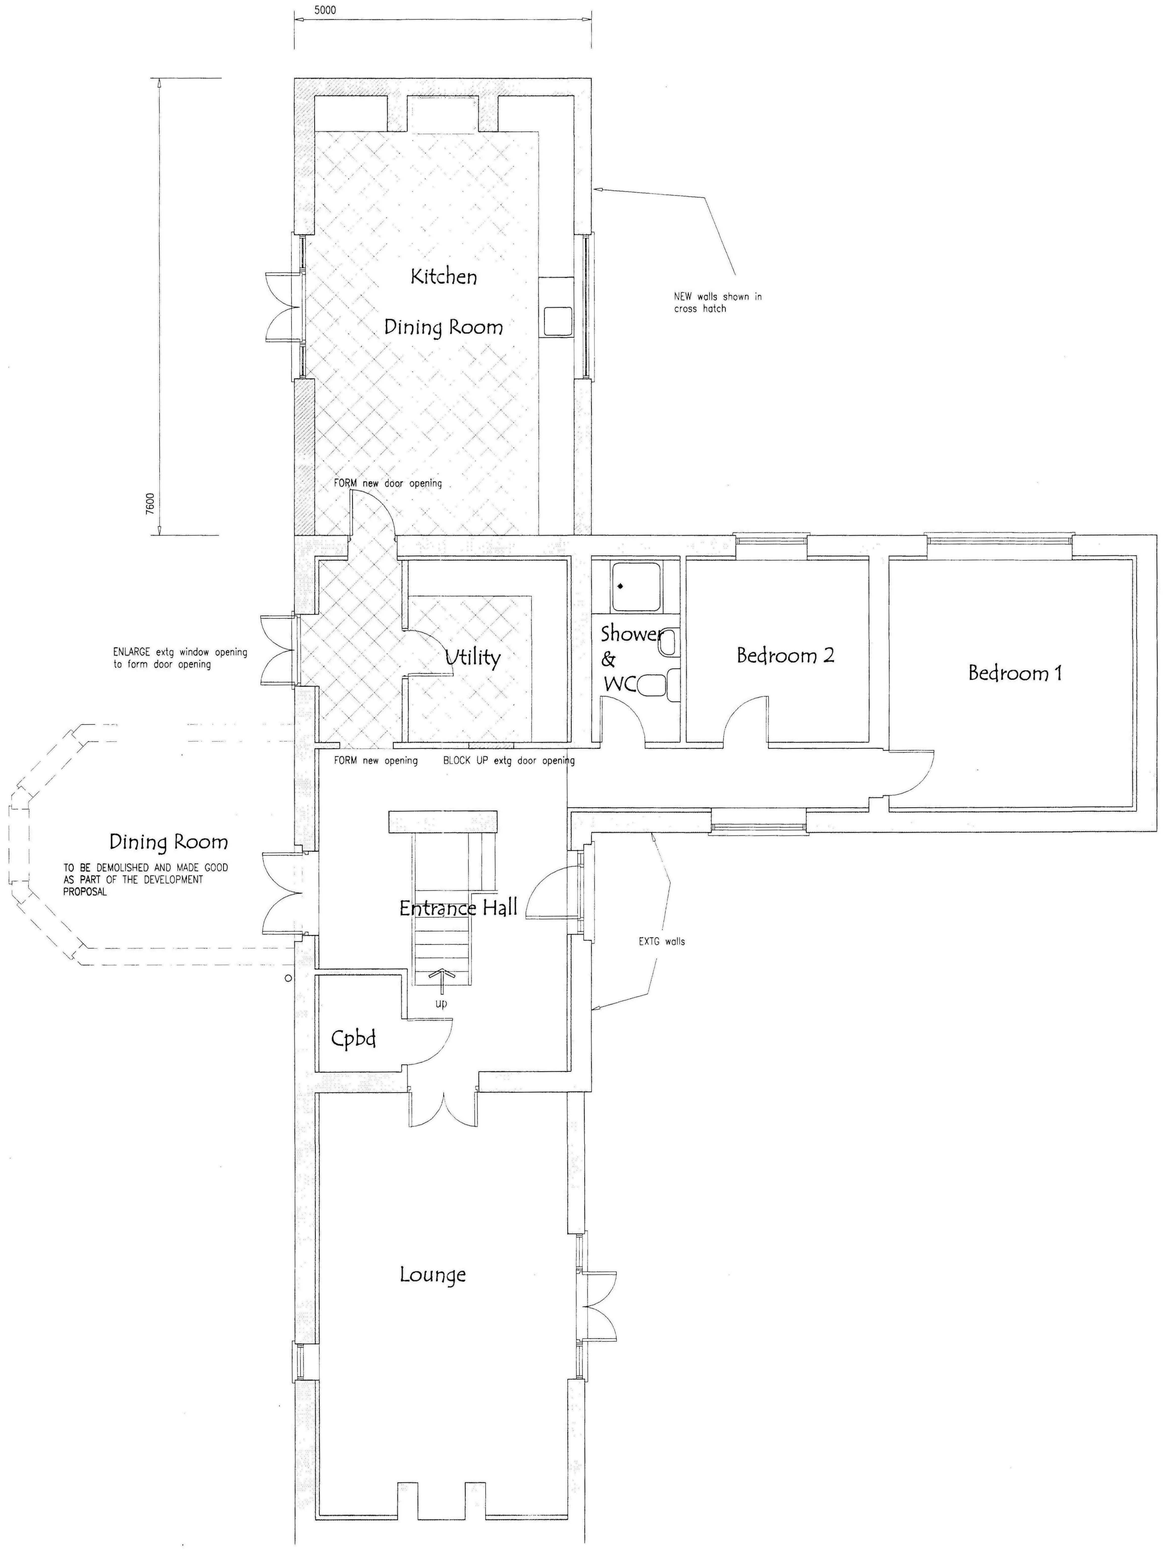


GROUND FLOOR PLAN

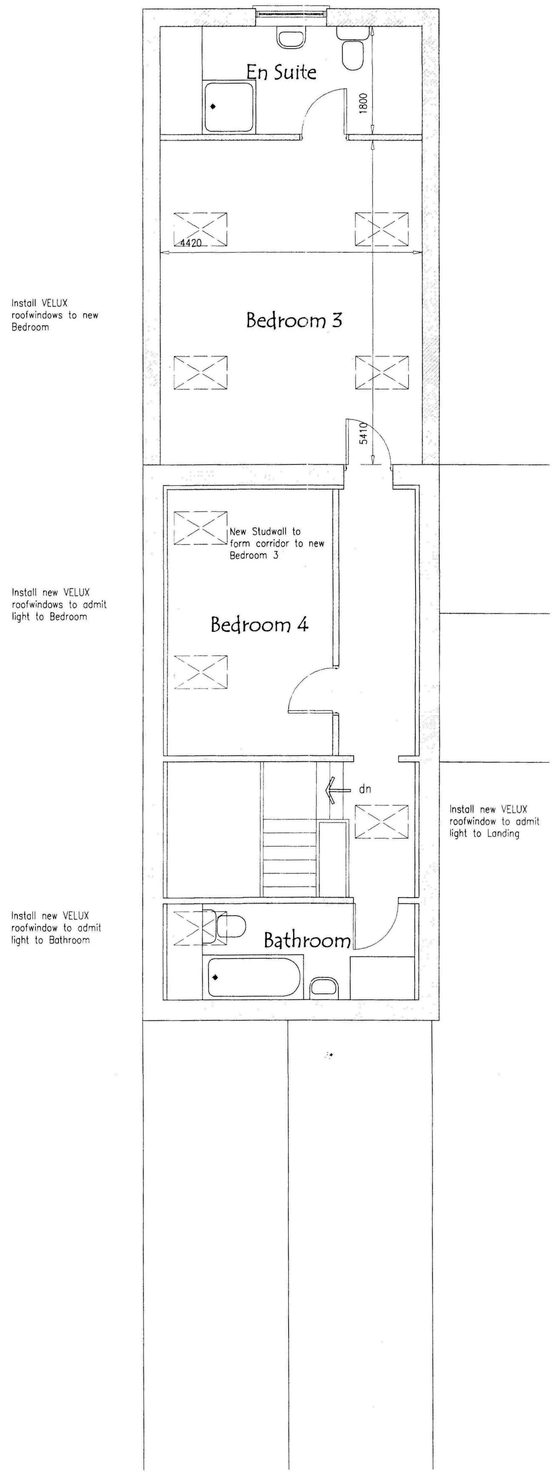

FIRST FLOOR PLAN

SMDC
Planning & Development
- 7 APR 2008
Ref: 0466/08

AMENDMENTS

A

DETERMINED PLAN

L. A. Building Design
Architectural and Surveying Practice
55 Hannam Boulevard
Spalding
Lincolnshire PE11 1LB
Telephone/Fax: Spalding (01775) 711437

Peter S Lithgow MCIOB MCIAT
Member of the Chartered Institute of Building and
Member of the Chartered Institute of Architectural Technologists


project
Hawthorn Barn, Black Hole Drove, West Pinchbeck, Spalding, Lincolnshire, PE11 3QL

client
MR and MRS A C PORTER


drawing
FLOOR PLANS

date	scale(s)
February 2008	1:50
drawn by	checked
Peter Lithgow	psl
job no	drawing no
07/27	04


ELEVATIONS

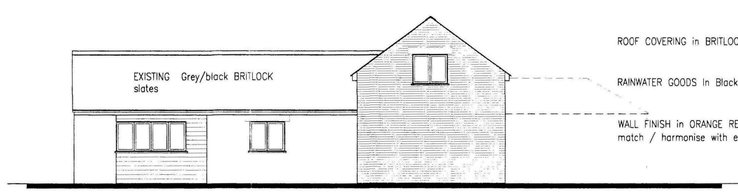


north

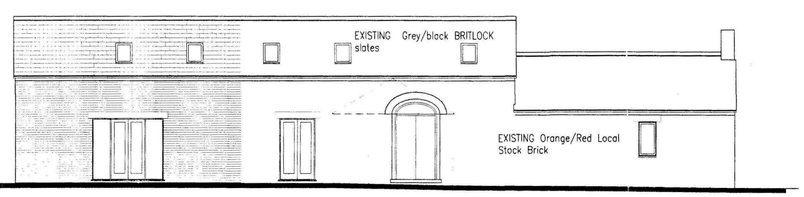

west

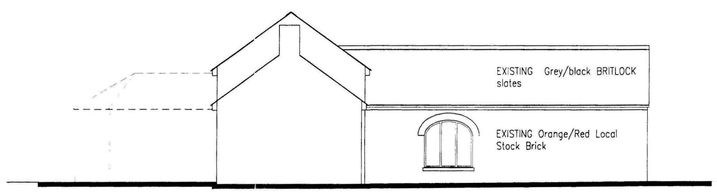

south

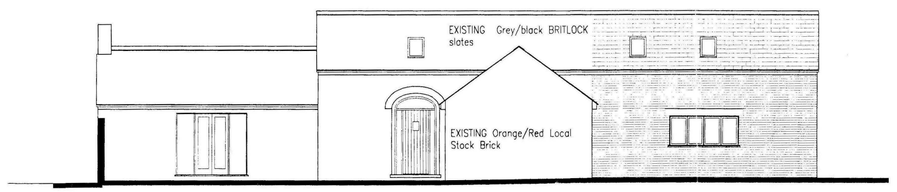

east

SHDC Planning & Development - 7 APR 2008 Ref. 0466/08

AMENDMENTS

A

ELECTRONIC PLAN

L. A. Building Design
Architectural and Surveying Practice
55 Hannam Boulevard
Spalding
Lincolnshire PE11 1LB
Telephone/Fax: Spalding (01775) 711437

Peter S Lithgow MCIOB MCIAT
Member of the Chartered Institute of Building and
Member of the Chartered Institute of Architectural Technologists

project
Hawthorn Barn, Black Hole Drove,
West Pinchbeck, Spalding,
Lincolnshire, PE11 3QL

client
MR and MRS A C PORTER


drawing
ELEVATIONS

date	scale(s)
February 2008	1:100
drawn by	checked
Peter Lithgow	psl
job no	drawing no
07/27	05

N

REPRODUCED FROM THE ORDNANCE SURVEY 1:2500 SCALE MAP WITH THE PERMISSION OF THE CONTROLLER OF HER MAJESTY'S STATIONERY OFFICE
CROWN COPYRIGHT RESERVED

THIS PLAN FOR IDENTIFICATION PURPOSES ONLY

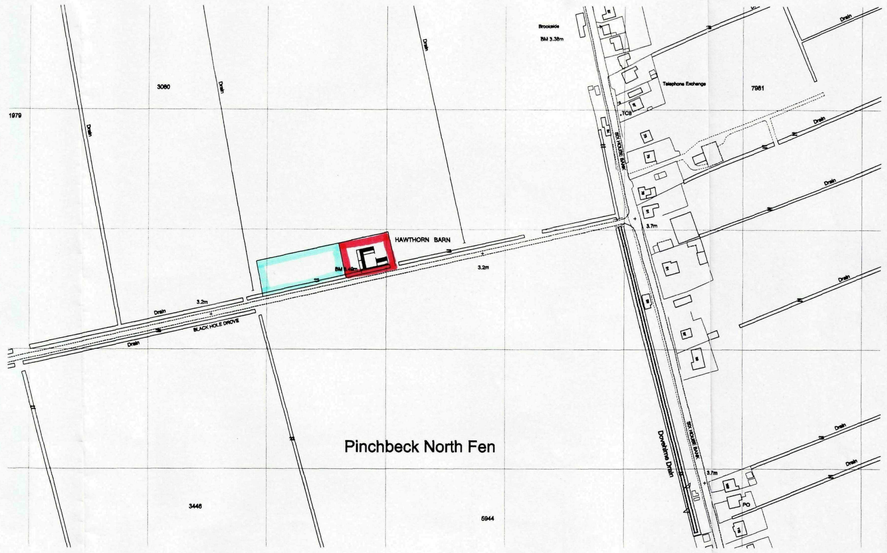
3080
1979
HAWTHORN BARN
Drain
BLACK HOLE DROVE
Pinchbeck North Fen
3446
5944
Telephone Exchange
7981
Drain
Dyke
Drain
Drain
Drain
Drain
Dyke
Dyke
Dyke