



SIDE




REAR

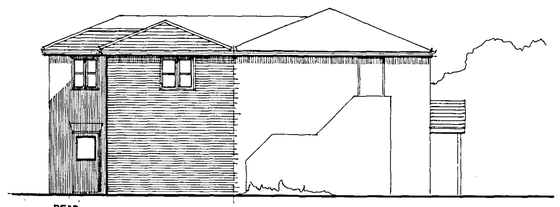


SIDE

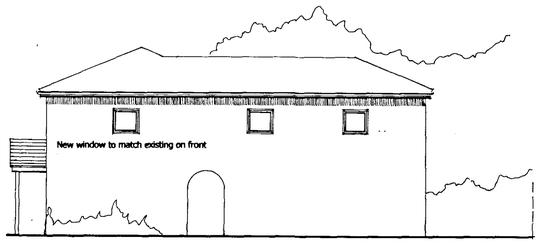


FRONT

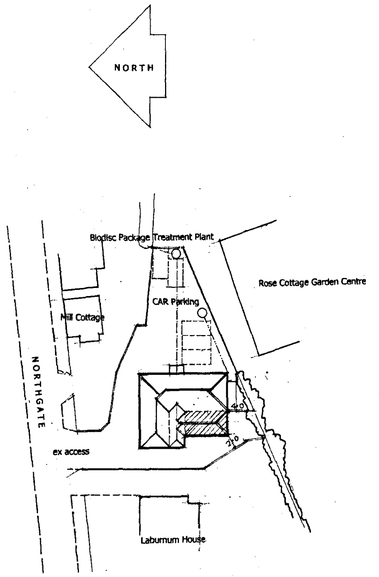

BLOCK PLAN 1:500

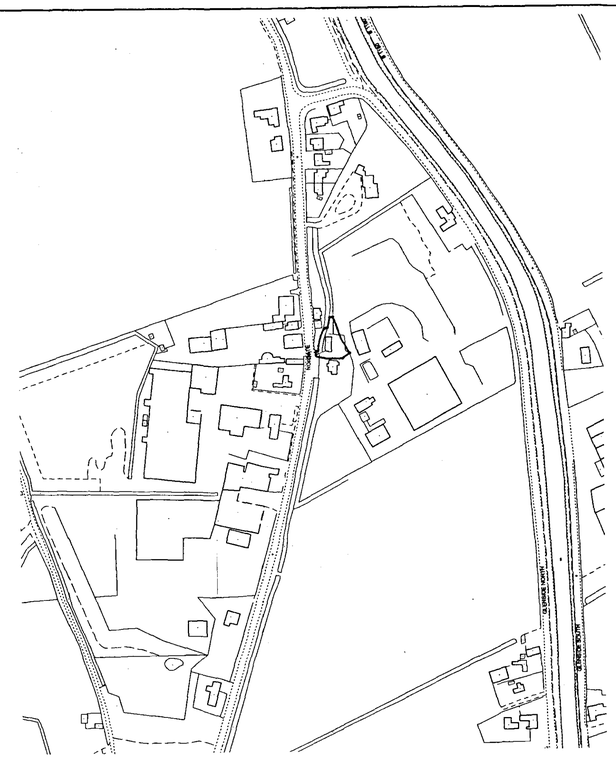

LOCATION PLAN 1:2500

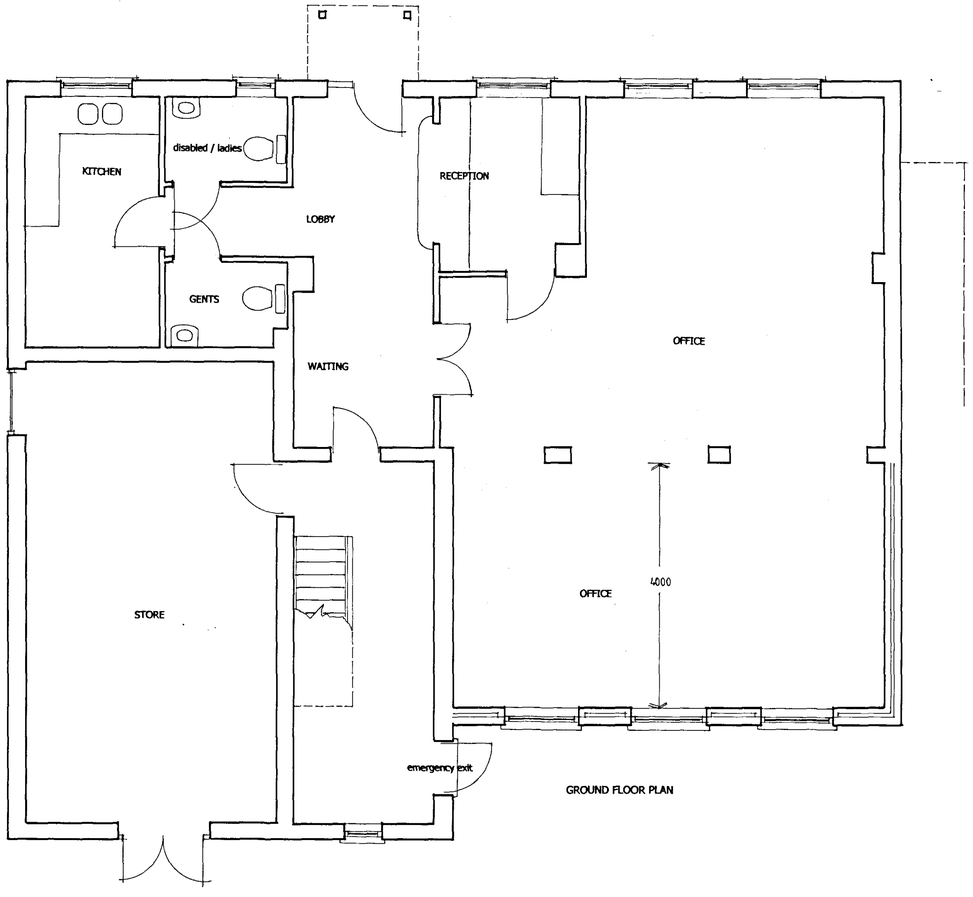

GROUND FLOOR PLAN

FIRST FLOOR PLAN

PLANNING APPLICATION
08 APR 2008
Ref. 0468/08

Roger Williams
31 Stephenson Close Boston Lincolnshire PE21 7SY
Architectural Design Consultant
Phone: 01205 363603 Mobile: 07767 888684 / 07818 866680 Fax: as phone
E-mail draw@dsl.pipex.com

Client: S B Beauty Marketing Limited

Project: Proposed Alterations & Extension

at: The Barn
Northgate
Pinchbeck
Spalding
Lincs.
PE11 3SQ

Scale: 1:50 & 1:100

Date: March 2008

Drawing Number: 002

Notes:

REVISED PLANNING DRAWING

c This drawing is copyright
All dimensions are to be checked and verified on site prior to commencement of works. Ground bearing capabilities are assumed to be normal unless declared or found to be otherwise whereafter due account shall be given to. All drawings are issued where appropriate subject to local authority approvals.

The works shall comprise of that shown on the drawings and include any works that whilst not specifically shown but may be reasonably inferred as being necessary to carry out the works shall be deemed to be included. The drawings are limited in the amount of information contained and are specifically for the purpose of obtaining consents or considerations from local authorities.

The works are not fully specified and drawings should not be used for contract purposes.

Unless specified no formal flood risk assessment has be carried out.

The Party Wall etc. Act 1996

You are advised that if any of the works related to this project affect a party wall or a boundary condition then the ACT applies.

Full copies of the ACT are available from:

www.communities.gov.uk/publications/planningandbuilding/partywall

CDM Regulations 2007
(Health & Safety)
This project may fall within the requirements of the above regulations and accordingly, if appropriate should be registered with The Health & Safety Executive.

On site safety is a statutory requirement

The CDM Regulations 2007 replace the CDM Regulations 1994 and The Construction (Health, Safety and Welfare) Regulations 1996

DETERMINED PLAN