
THIS DRAWING IS FOR THE PURPOSE OF OBTAINING PLANNING PERMISSION ONLY

PROPOSED NEW WORKSHOP

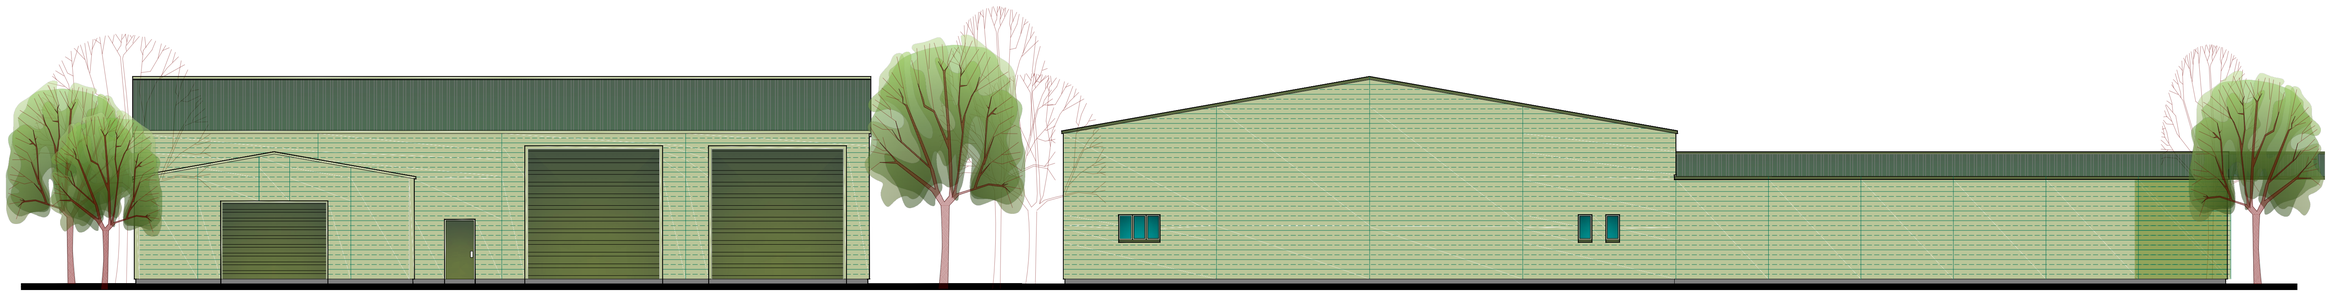


FRONT ELEVATION A

EXISTING BUILDING

SIDE ELEVATION B

EXISTING BUILDING

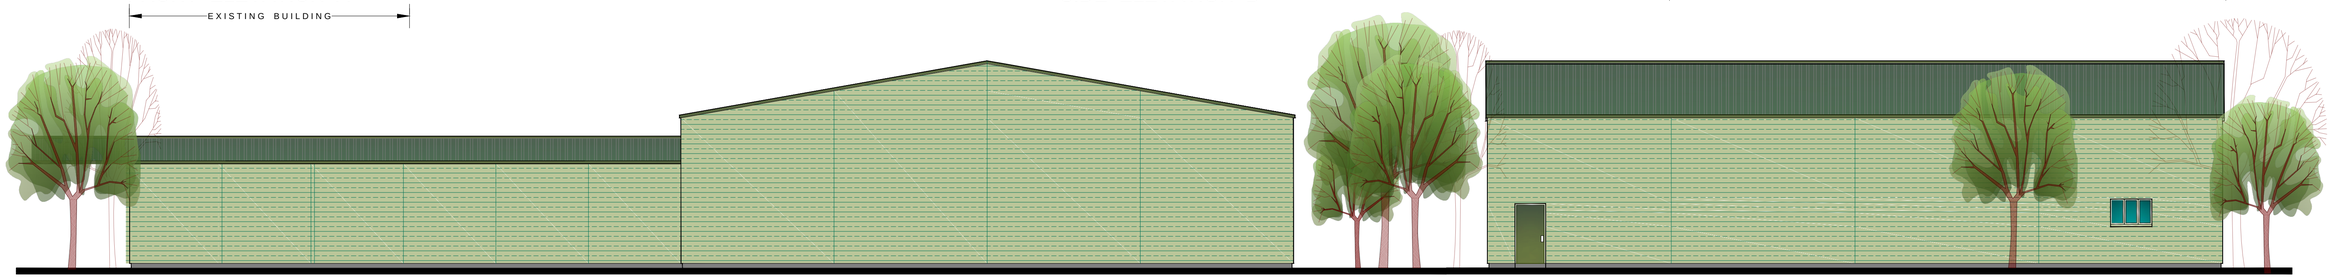

SIDE ELEVATION D

EXISTING BUILDING

REAR ELEVATION C



FLOOR PLAN



LOCATION PLAN 1:1250

Rev.	By	Notes	Date
-	-	-	-

rdc
Robert Doughty Consultancy

32 High Street, Helpringham
Sleaford, Lincolnshire NG34 0RA

Tel: 01529 421645
Fax: 01529 421358
Email: admin@rdc-landplan.co.uk
Web: www.rdc-landplan.co.uk

Client: ANGLIA UK LTD

Project: Workshop Extension, Mill Green Road, Pinchbeck

Drawing title: Design Sheet

Drawing No.	Rev.	Drawn
823 / 14 / DS02	-	RB
Scale	**Date**	**Checked**
1:100 @ A1	01 / 02 / 2013	-

All measurements should be checked against on site conditions and any discrepancies should be brought to the attention of the Robert Doughty Consultancy.