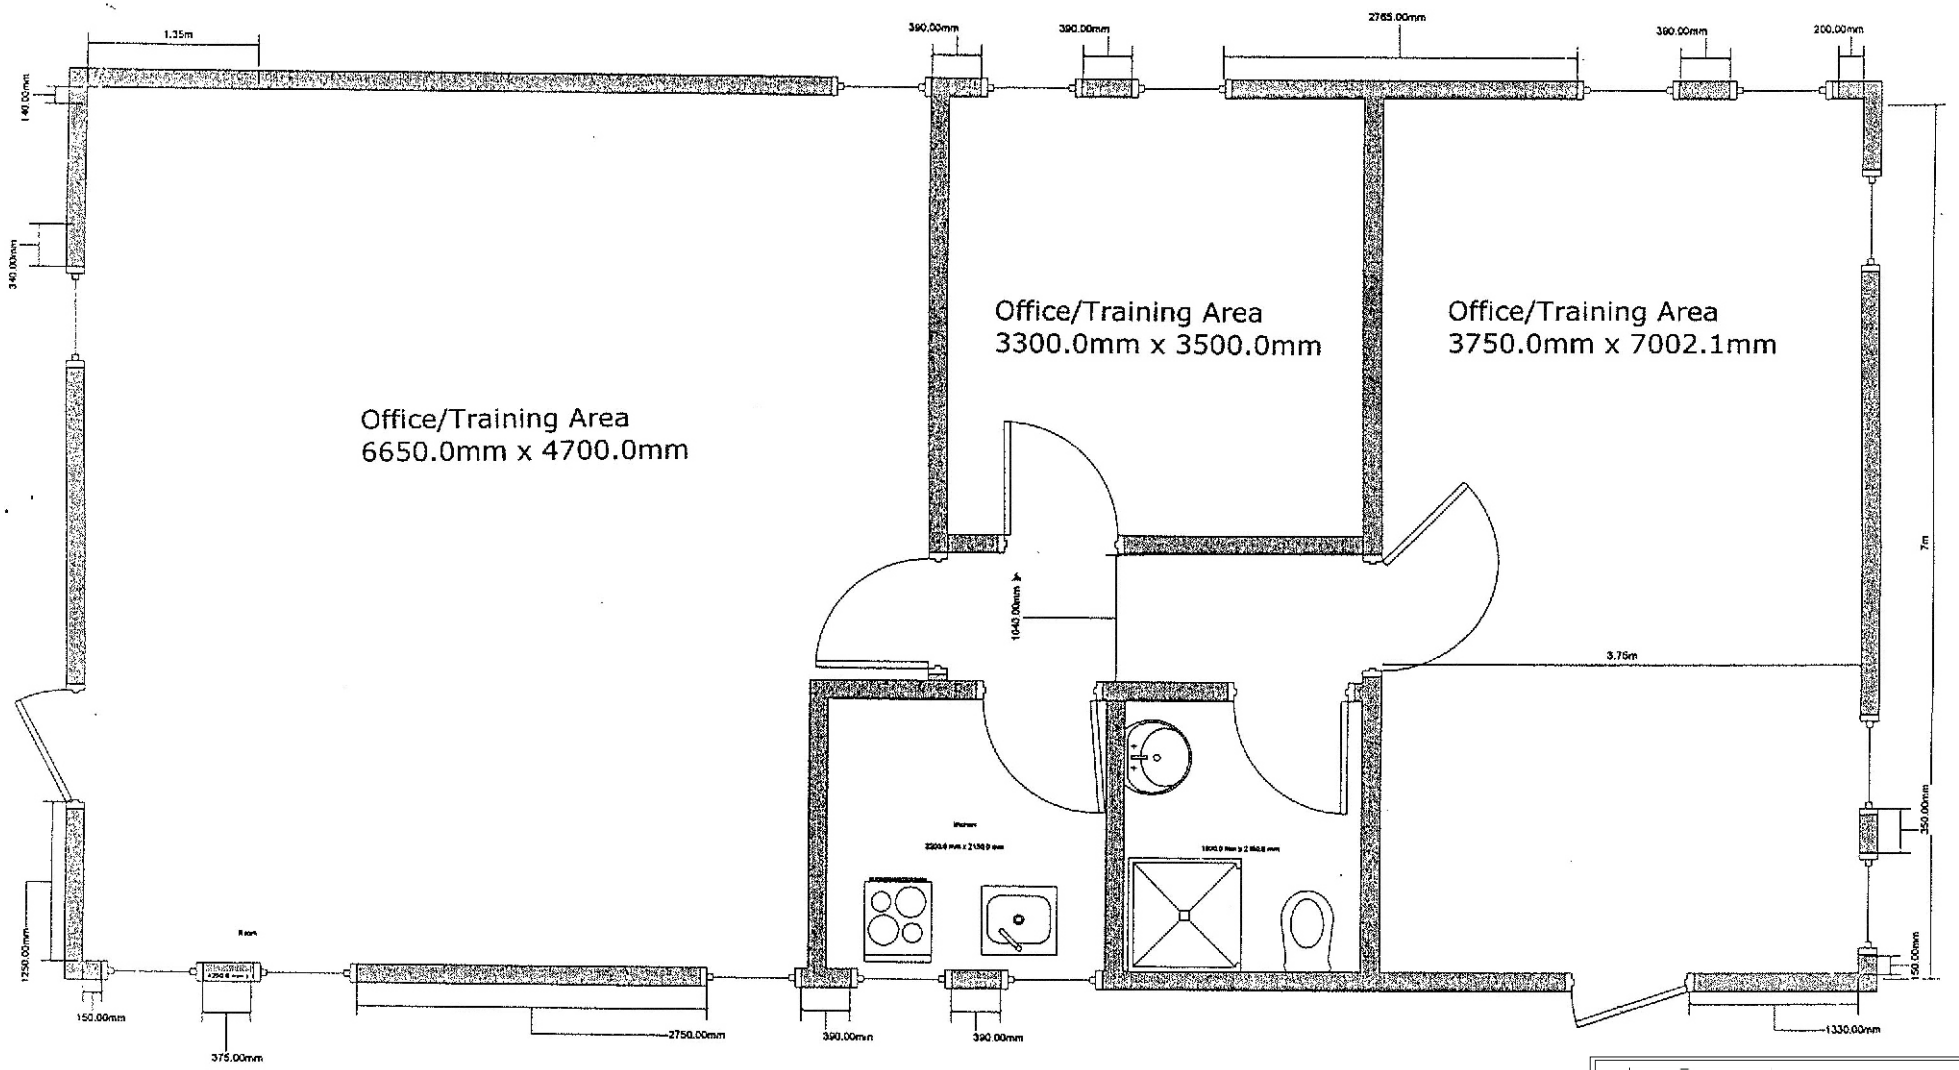



rdc
Robert Doughty Consultancy

32 High Street, Helpringham
© Sleaford, Lincolnshire NG34 0RA

Tel: 01529 421646
Fax: 01529 421358
Email: admin@rdc-landplan.co.uk
Web: www.rdc-landplan.co.uk

| | | | |
|---|---|---|---|
| Client: Anglia UK Ltd | | | |
| Project: Mill Green Road, Pinchbeck | | | |
| Drawing title: Floor Plan | | | |
| Job No. 823 14 | Drawing No. FP01 | Rev. | Drawn JR |
| Scale Not to scale | | Date 22/05/2015 | Checked |

DO NOT SCALE from this drawing. All measurements should be checked against on site conditions and any discrepancies should be brought to the attention of the Robert Doughty Consultancy.