I METRES

ORDNANCE SURVEY

Scale: 1:2500 or 25·344 inches to 1 mile

Date of copyri

RE COUNTY | SOUTH HOLLAND DISTRICT | PINCHBECK CP | WEST ELLOE ED

PINCHBECK EAST WARD

DETERMINED PLAN

Milestone Nursery

Garden Centre

Sanpit Nurseries

Hatchwood House

Crossgate

Movable Greenhouses

Movable Greenhouses

Reservoir

HERDGATE

CROSSGATE LANE

SURFLEET ROAD

MILESTONE LANE

GALLERY WALK (Path)

CROFTGATE CRES.

MILL LANE

HIGH STREET

Old Kiln

Drain

DD


L.D. Drain

Gl

Tk

PBS

RD

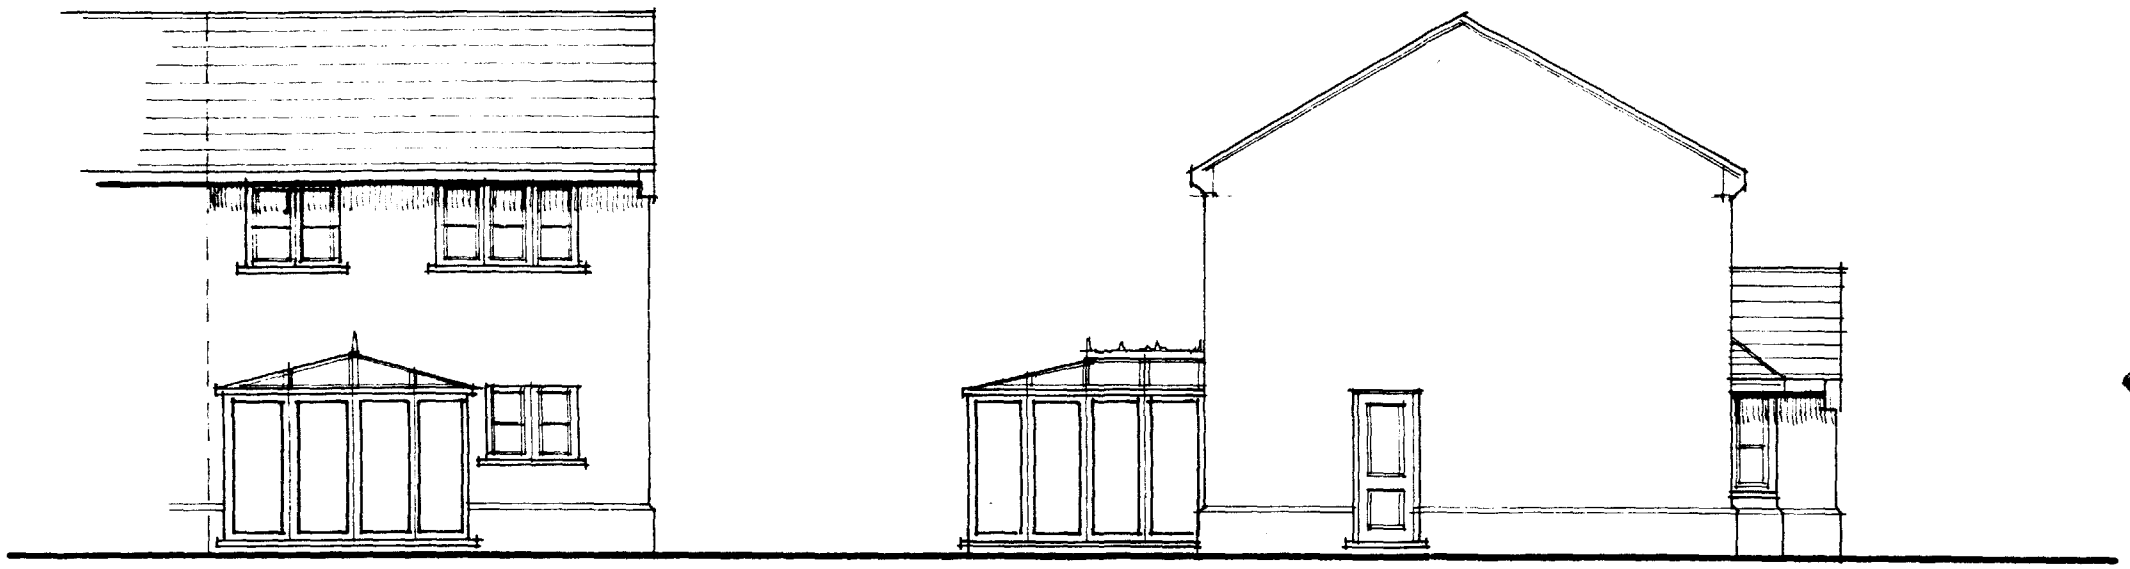


REAR

SIDE

DETERMINED PLAN


0472/94.

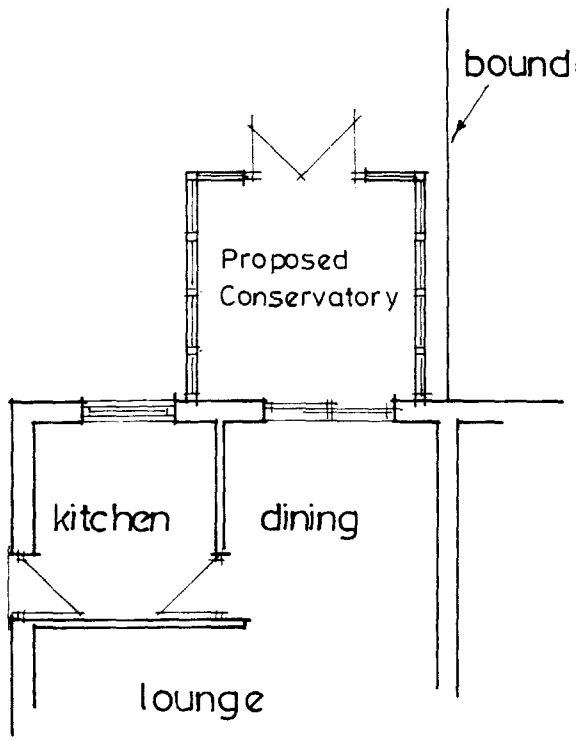


FLOOR PLAN

Crossgate Lane

verge

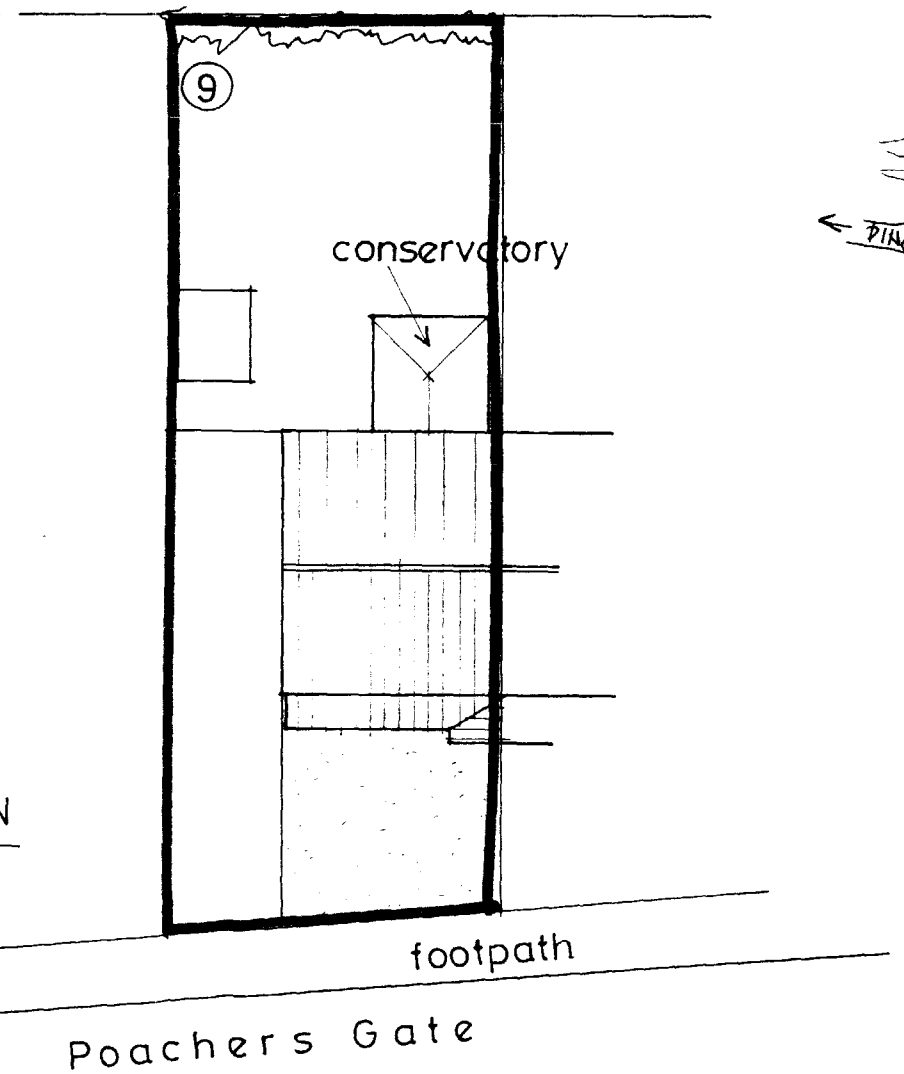

BLOCK PLAN

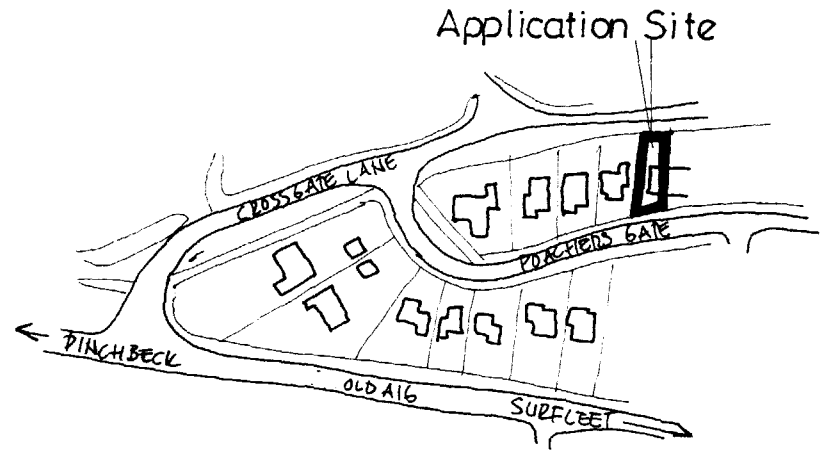

LOCATION PLAN

PROPOSED CONSERVATORY FOR:
MR P. CRAFT
9 POACHERS GATE,
PINCHBECK,
SPALDING.

ELEVATIONS FLOOR PLAN
AND SITE PLANS

1:100, 1:200, 1:2500

APRIL 1997