




SOUTH

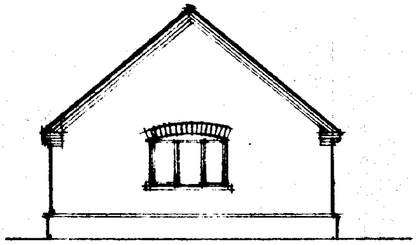


WEST

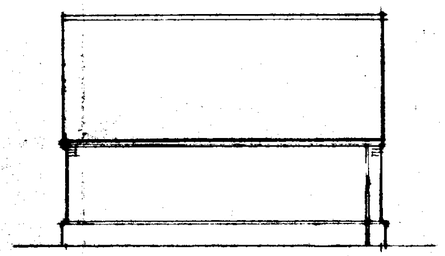


NORTH

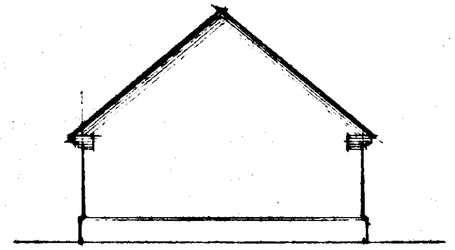

EAST

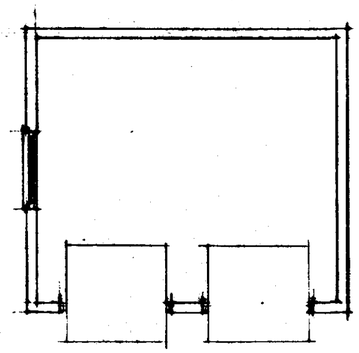

FLOOR PLAN

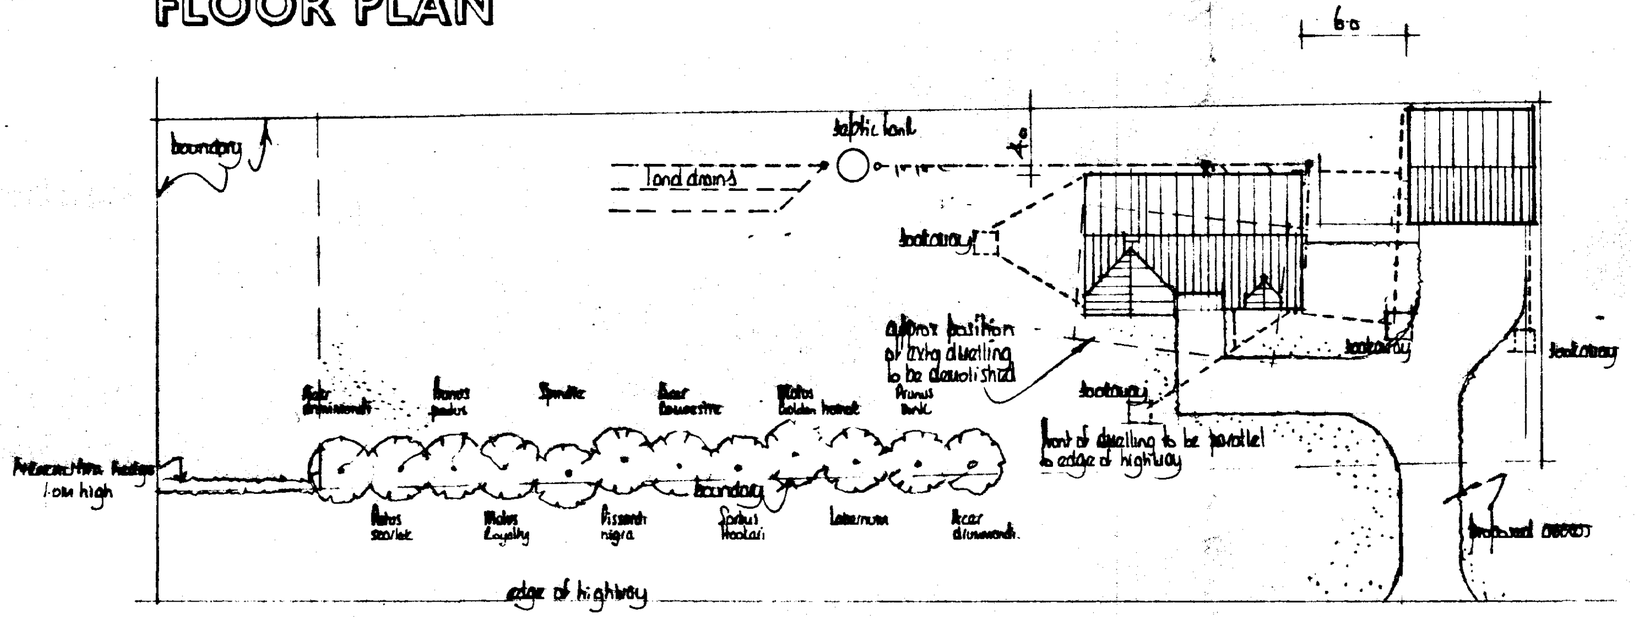

CLENSIDE NORTH.

BLOCK PLAN

DETERMINED PLAN

SOUTH HOLLAND DC
HOUSING & PLANNING
13 MAY 1998
Ref: 0482/98

B	May 98	Landscaping proposals added
A	July 97	Drainage Trial + surface added
	Date	Revisions

© copyright

East Midlands Design Associates
"Willow Ledge",
Horseshoe Road,
Spalding,
Lincs PE11 3DR
Tel: Spalding (0775) 767968

Client
Mr. & Mrs C. Tuke

Job Title
Replacement Dwelling at
Clenside North
West Pinchbeck
Spalding.

Drawing Title
Plan, Elevation & Location
Block Plan

Scale 1:100 & 1:250

Date April 97 | Drawn by AL

Drg. No 97/15/02 | Rev A