


North Elevation

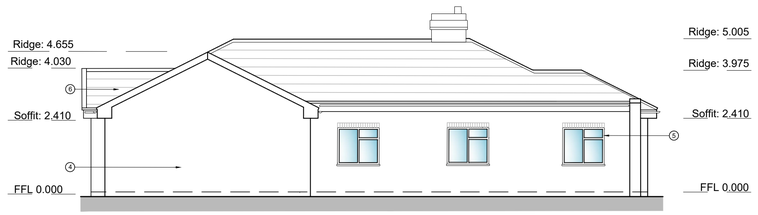

West Elevation

Materials Schedule


1. Red Facing Brick
2. White Upvc windows
3. Red tiles
4. Cream coloured render
5. White Upvc Windows
6. Profiled roof tiles
7. Aluminium bi-fold doors




South Elevation




East Elevation

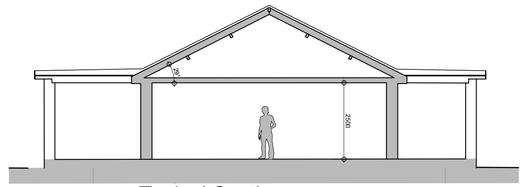

Typical Section

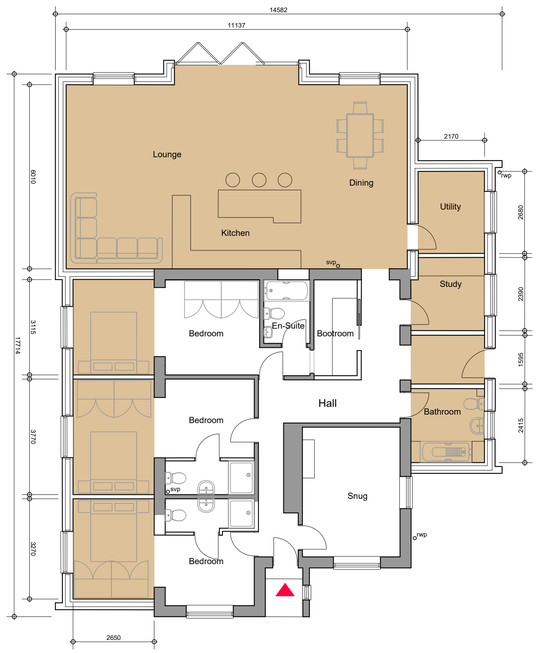

Floor Plan

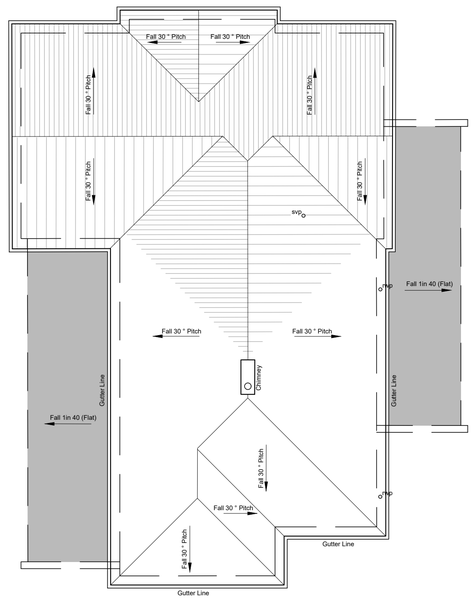

Roof Plan

N

0 2000 4000 6000 8000 10000 12000 14000 Millimetres

1000 1000 3000 5000 7000 9000 11000 13000

SCALE 1:100

This drawing is the copyright of Halmshaw Building Design Ltd.
DO NOT scale from this drawing, check all dimensions on site.
The Contractor shall bring all discrepencies immediately to the attention of Halmshaw Building Design Ltd.

CDM Notes - Refer to separate schedule.

Revisions	Date	Comment

Status
Planning Purposes

HALMSHAW BUILDING DESIGN LTD
8 Wesley Drive, Chatteris,
Cambridgeshire
PE16 6DQ
T: 01354 694165
E:alan.hbd@outlook.com

Client
Mr + Mrs Medlycott

Project Title
Proposed Bungalow Extension

Drawing Title
Proposed Extension

Scale	1:100@A1		
Drawn	HBD	Date	March 2023
Project	2207	Drawing	AP104
Rev	P01		