

DO NOT SCALE THIS DRAWING. THE CONTRACTOR IS DEEMED TO HAVE CHECKED ALL DIMENSIONS ON SITE AND REPORT ANY DISCREPANCIES TO OGLESBY & LIMB LTD.
THE CONTENTS OF THIS DRAWING ARE COVERED BY COPYRIGHT AND REMAIN THE PROPERTY OF OGLESBY & LIMB LTD. WRITTEN APPROVAL MUST BE OBTAINED FROM OGLESBY & LIMB LTD PRIOR TO DUPLICATION OR REPRODUCTION OF THIS DRAWING OR ITS CONTENTS.
ANY DIMENSIONS NOT SHOWN ARE TO BE CHECKED AND AGREED WITH OGLESBY & LIMB LTD.

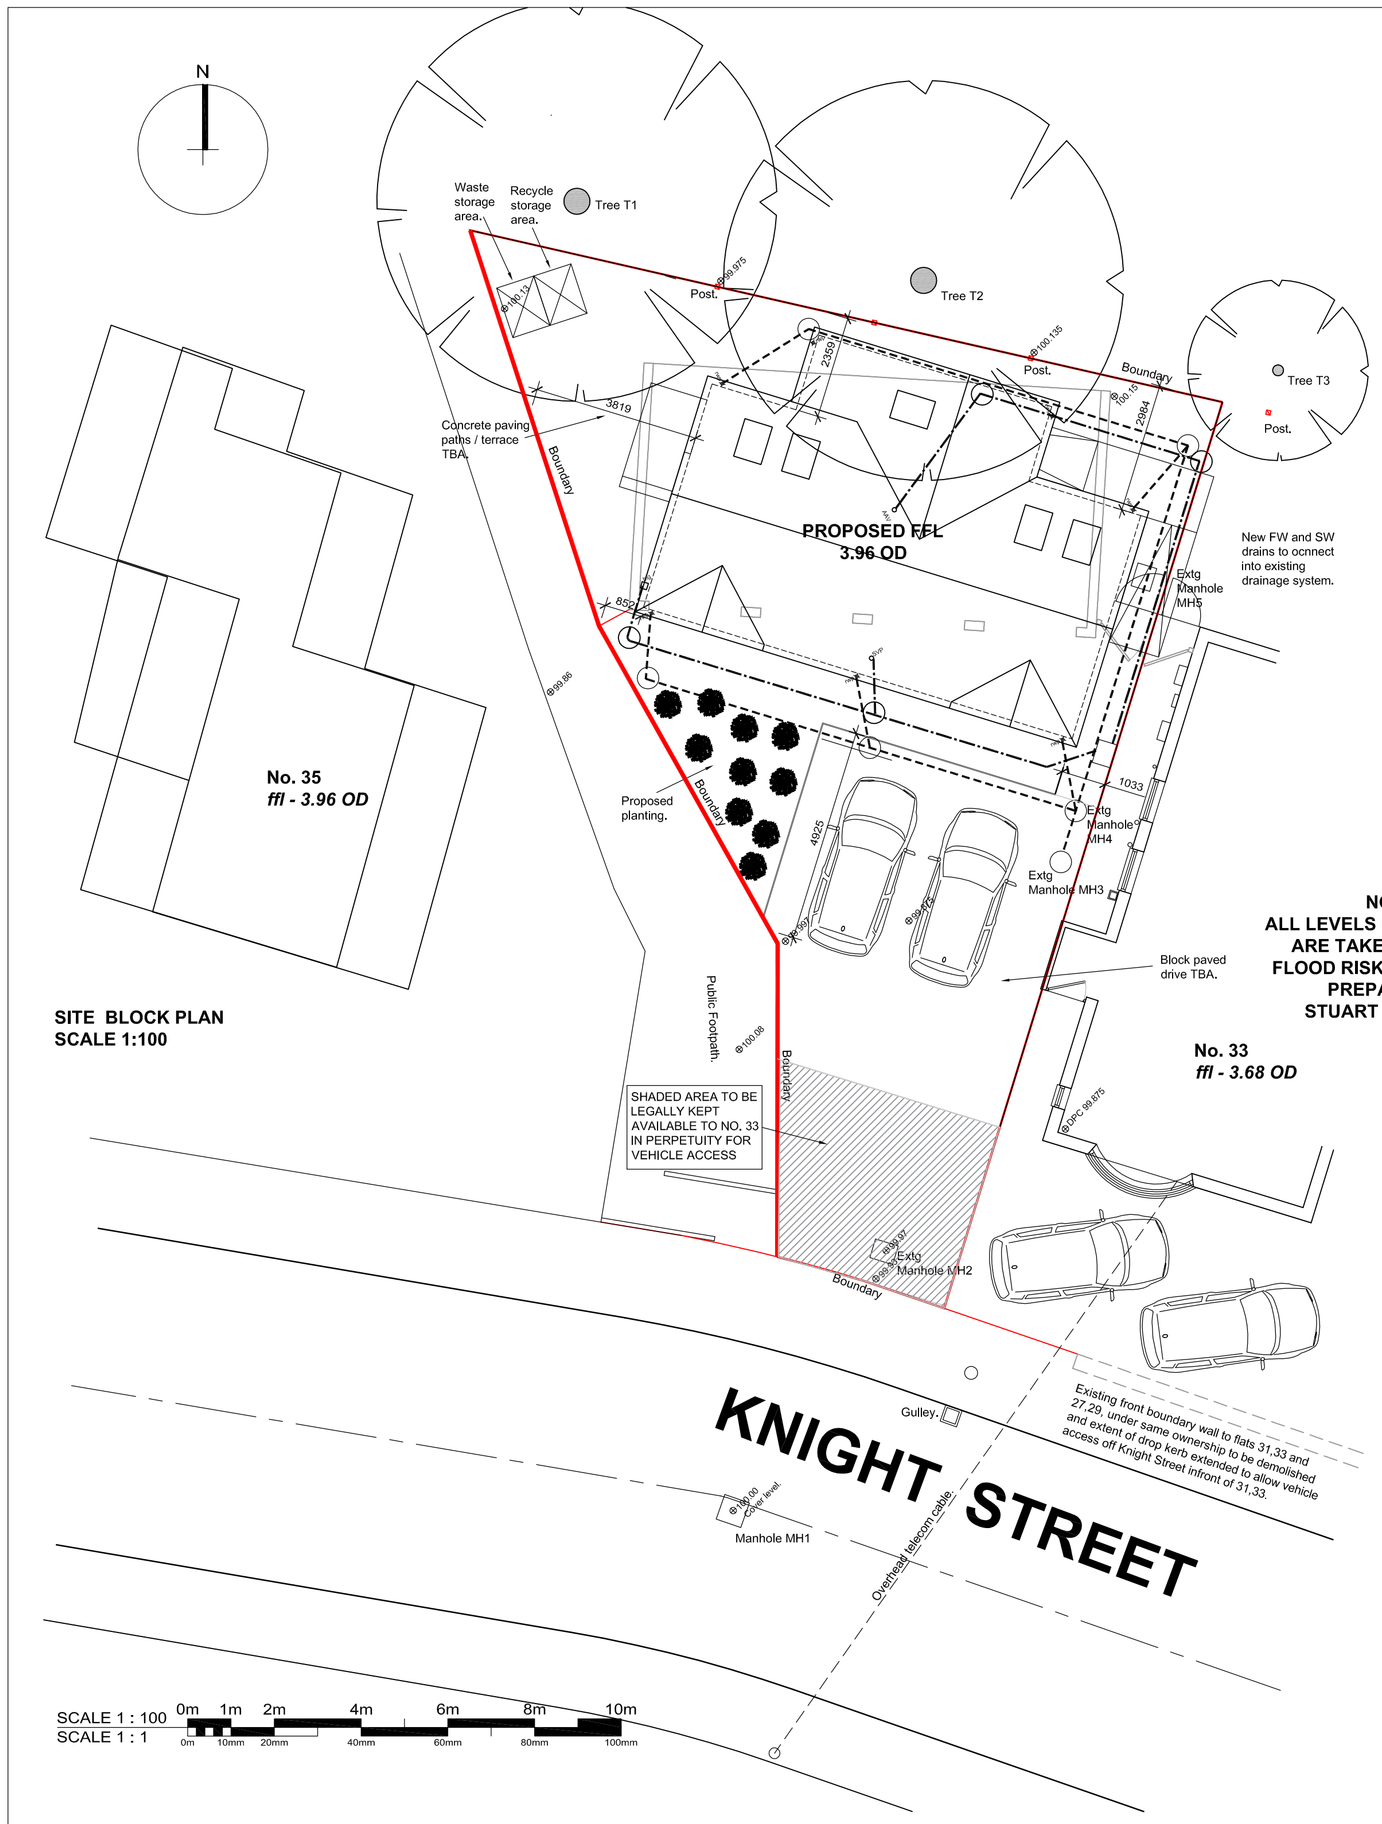


SITE BLOCK PLAN
SCALE 1:100


NOTE:
ALL LEVELS INDICATED *'OD'* ARE TAKEN FROM THE FLOOD RISK ASSESSMENT PREPARED BY STUART HEMMINGS

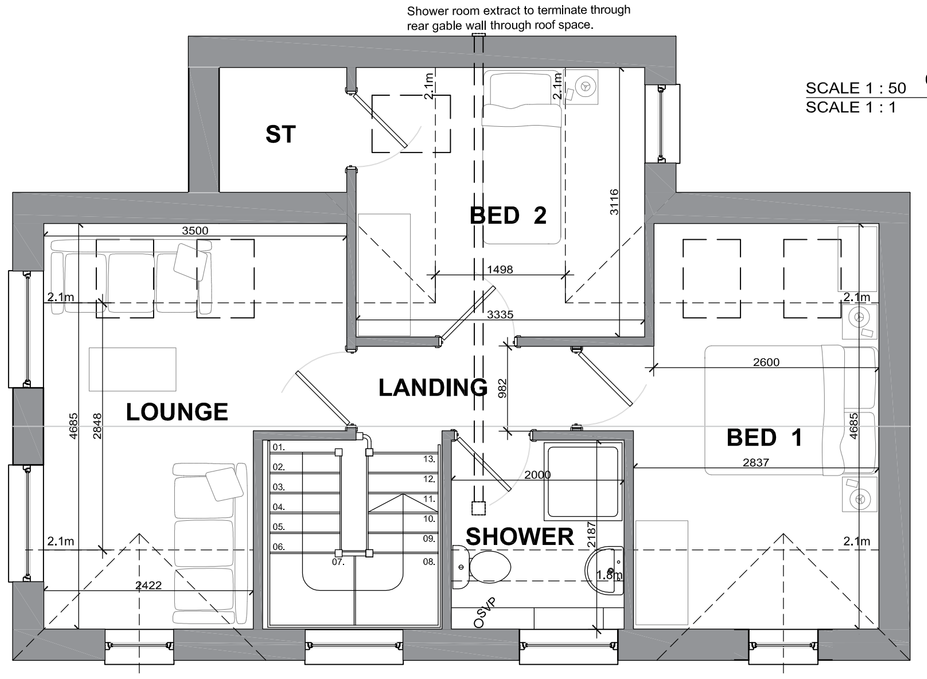

PROPOSED FIRST FLOOR LAYOUT
SCALE 1:50

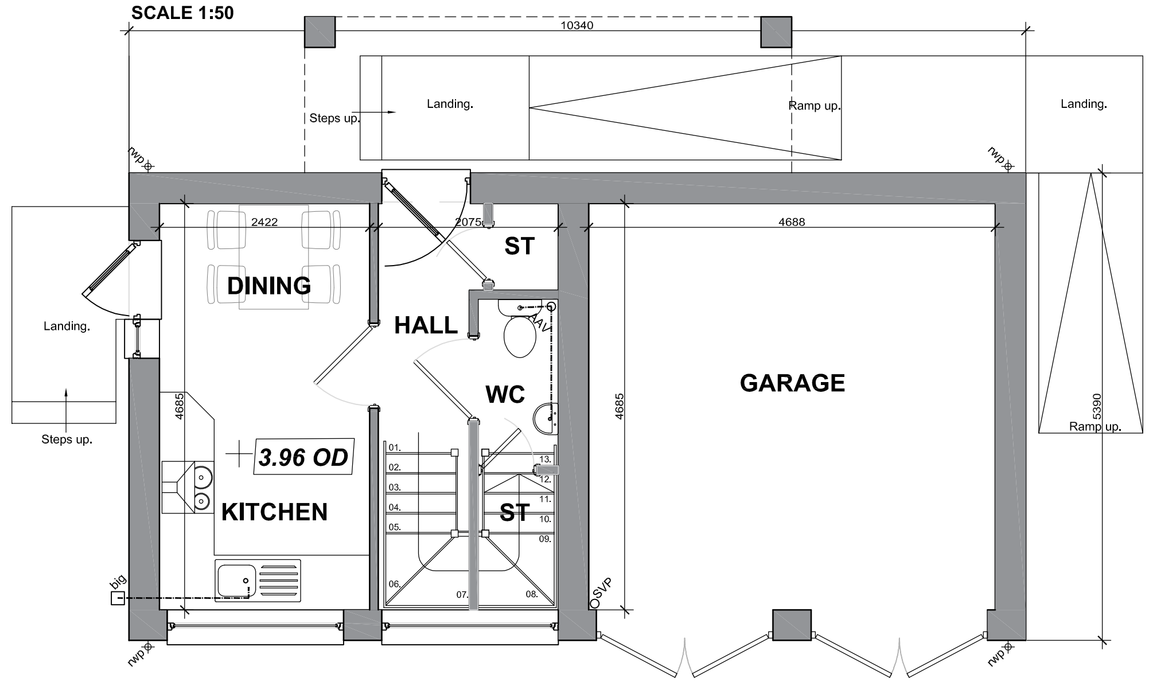

PROPOSED GROUND FLOOR LAYOUT
SCALE 1:50

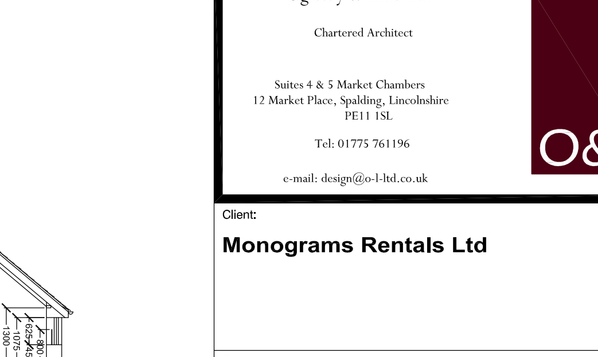


ROOF PLAN
SCALE 1:100



FRONT



SIDE

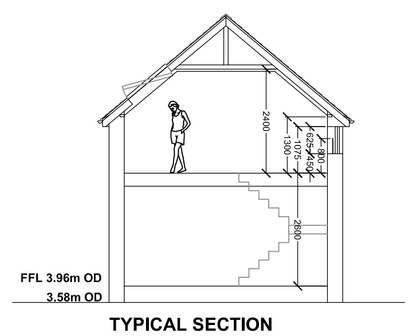

TYPICAL SECTION
SCALE 1:100



STREET ELEVATION - AS PROPOSED
SCALE 1:100



REAR



SIDE

ELEVATIONS
SCALE 1:100

REV PR2 13.05.15 RCW
DORMER WINDOWS AMENDED TO MAKE FRONT ELEVATION SYMMETRICAL. SITE PLAN AND ELEVATIONS UPDATED.

REV PR1 29.04.15 RCW
DRAWING AMENDED INLINE WITH COMMENTS FROM MEETING WITH THE PLANNING OFFICER.

Oglesby & Limb Ltd
Chartered Architect
Suites 4 & 5 Market Chambers
12 Market Place, Spalding, Lincolnshire
PE11 1SL
Tel: 01775 761196
e-mail: design@o-l-ltd.co.uk

Client:
Monograms Rentals Ltd

Project:
Proposed residential development on land adjacent 33 Knight Street, Pinchbeck, Spalding. PE11 3RA.

Drawing Title:
Site Block Plan, Plans, Section and Elevations as proposed

PLANNING APPLICATION ISSUE

Date:	Scale:
APRIL 2015	AS SHOWN
Drawn by: RCW	Checked by: AJO

Drawing Number:	Rev:
A1062 - 03	A