

© Design Copyright reserved. Written consent must be obtained before copying or reproducing this drawing. Do not scale this drawing, use figured dimensions only. Contractors are responsible for taking and checking site dimensions. Any discrepancy must be reported to the Architectural Technologist immediately.

LEGEND / NOTES COLUMN :

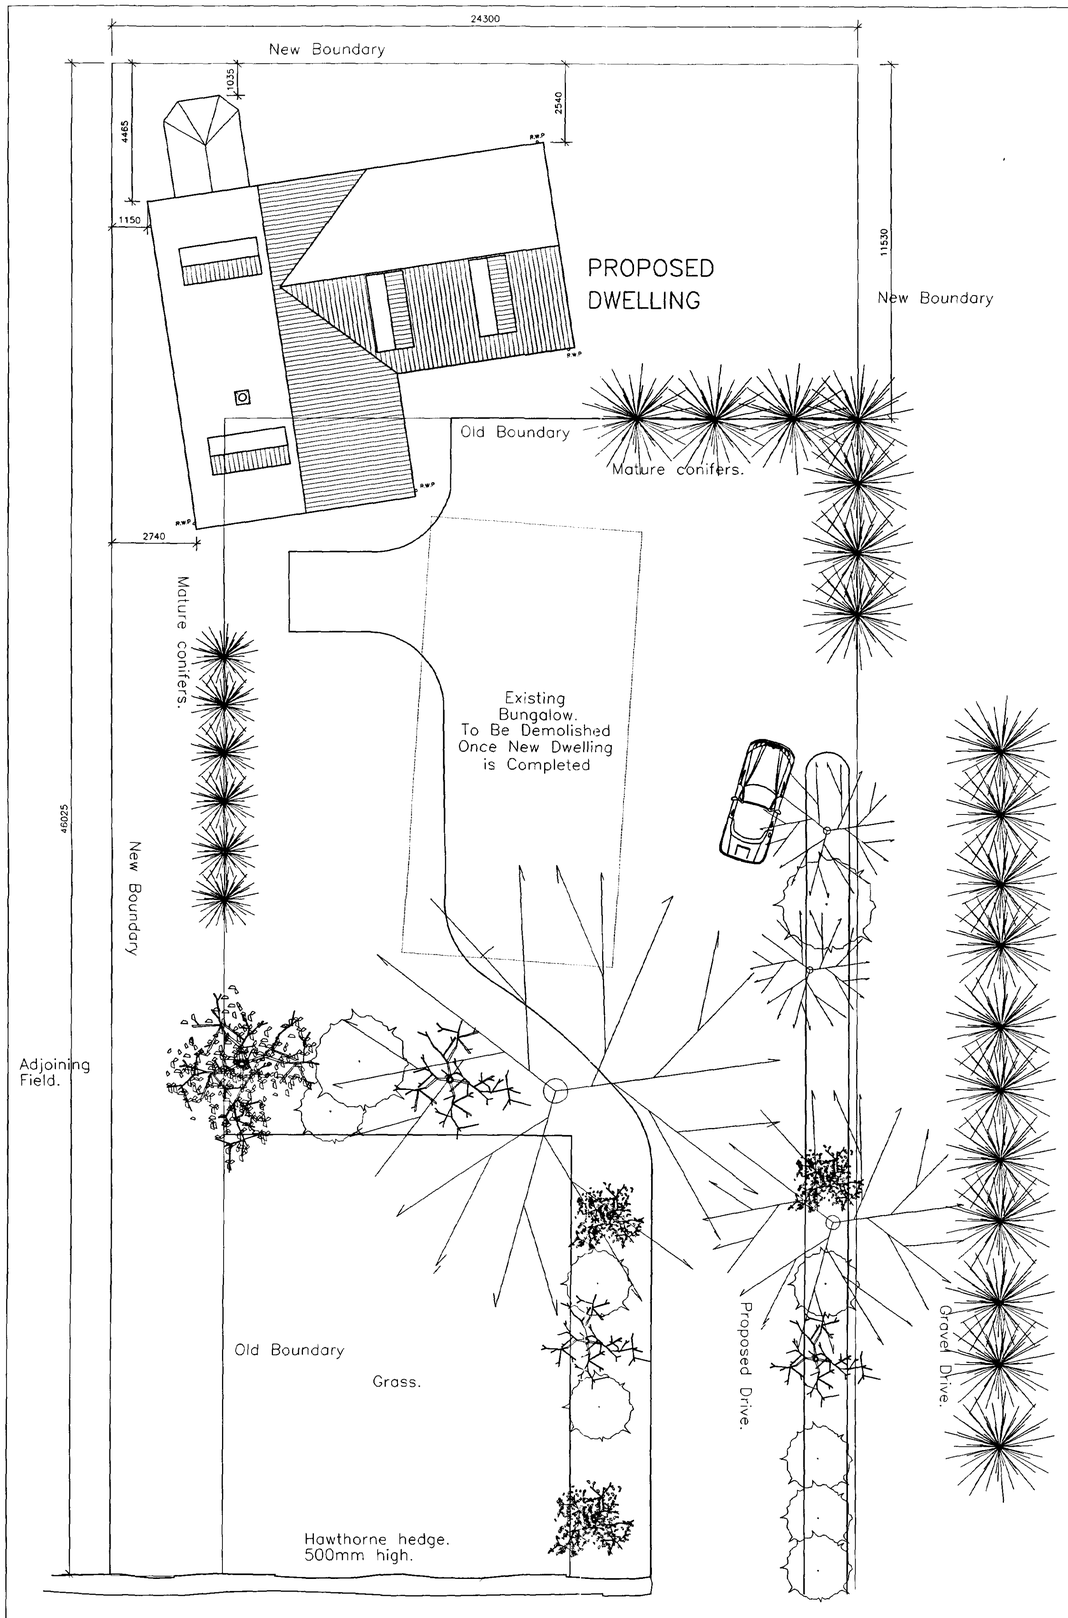

PROPOSED SITE PLAN CROSS LANE.

SCALE 1:100

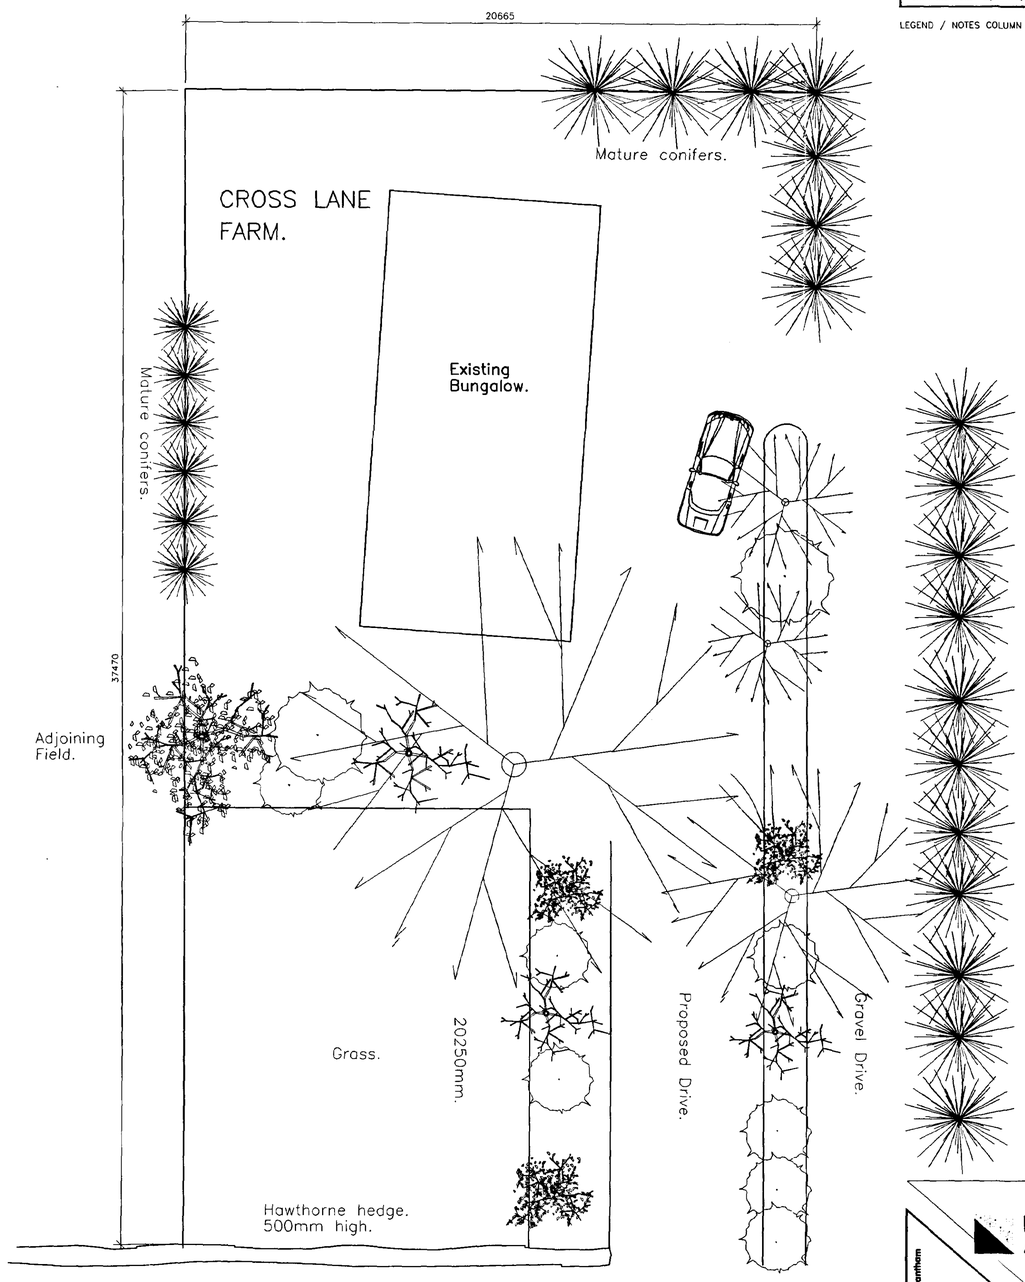

EXISTING SITE PLAN CROSS LANE.

SCALE 1:100

DETERMINED
PLAN

REC
22 MAR 2003
0487/03


NEIL DOWLMAN
Architecture
Neil Dowlman Architecture Ltd
14 Market Place
Boston, Lincs PE21 6EH
Tel: 01205 357272 Fax: 01205 351115
Email: boston@neildowlman-architecture.co.uk
Offices also at Alford & Grantham
Member of The Royal Institute of British Architects
Members of British Institute of Architectural Technologists
Chartered Architect
Architectural Technologists · Planning Supervisors
Project Managers · Party wall Surveyors · Access Consultants
www.neildowlman-architecture.co.uk

Client	Scale
Mr T Sneath	1:100
Project	Date
Proposed Replacement Dwelling.	Feb 2003
Cross Lanes Farm,	Drawn by: MGD
Pinchbeck.	Drawing No.
Lincolnshire.	1043 – 01
Title	Revision
Site as Existing & Proposed	

A1


© Design Copyright reserved. Written consent must be obtained before copying or reproducing this drawing. Do not scale this drawing, use figured dimensions only. Contractors are responsible for taking and checking site dimensions. Any discrepancy must be reported to the Architectural Technologist immediately.

LEGEND / NOTES COLUMN :

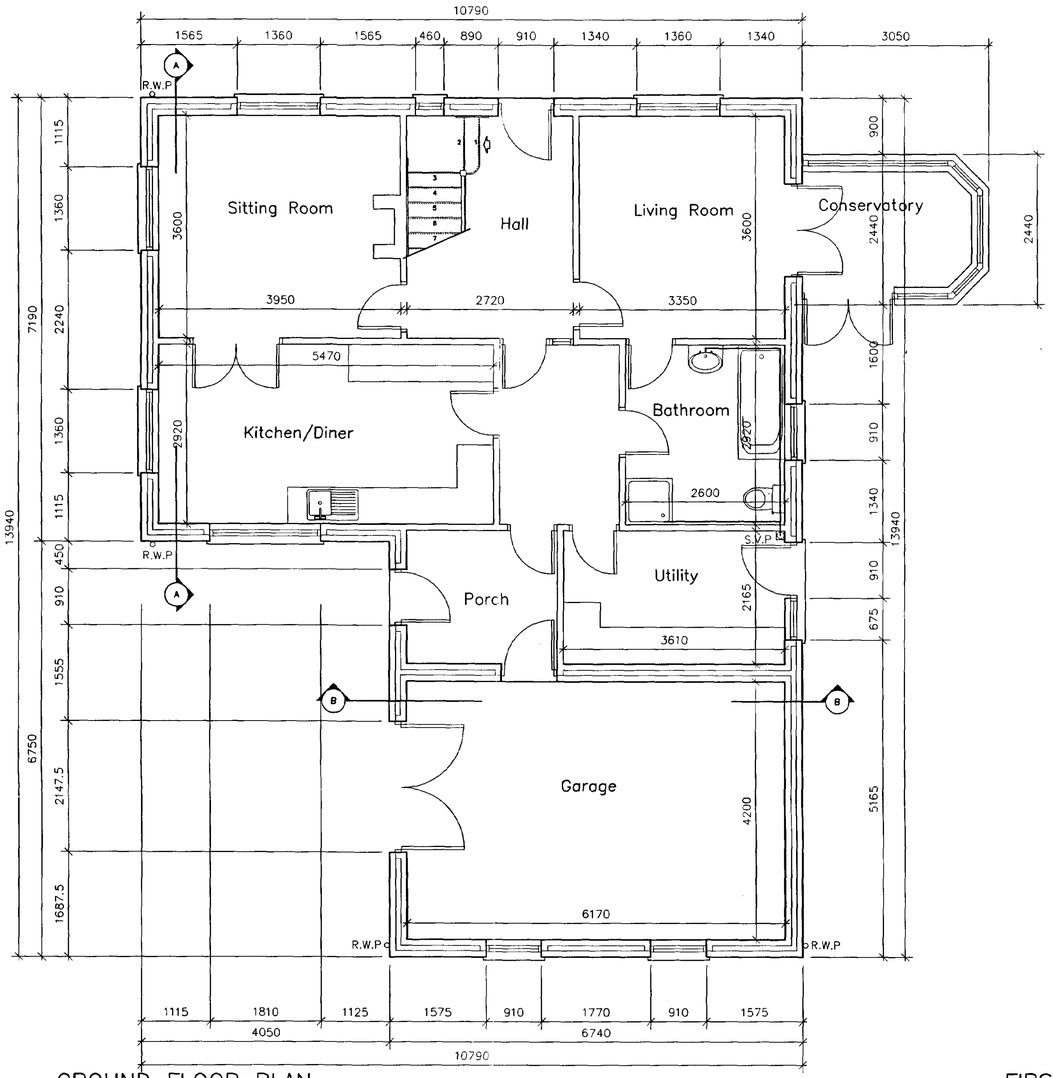


GROUND FLOOR PLAN

SCALE 1:50

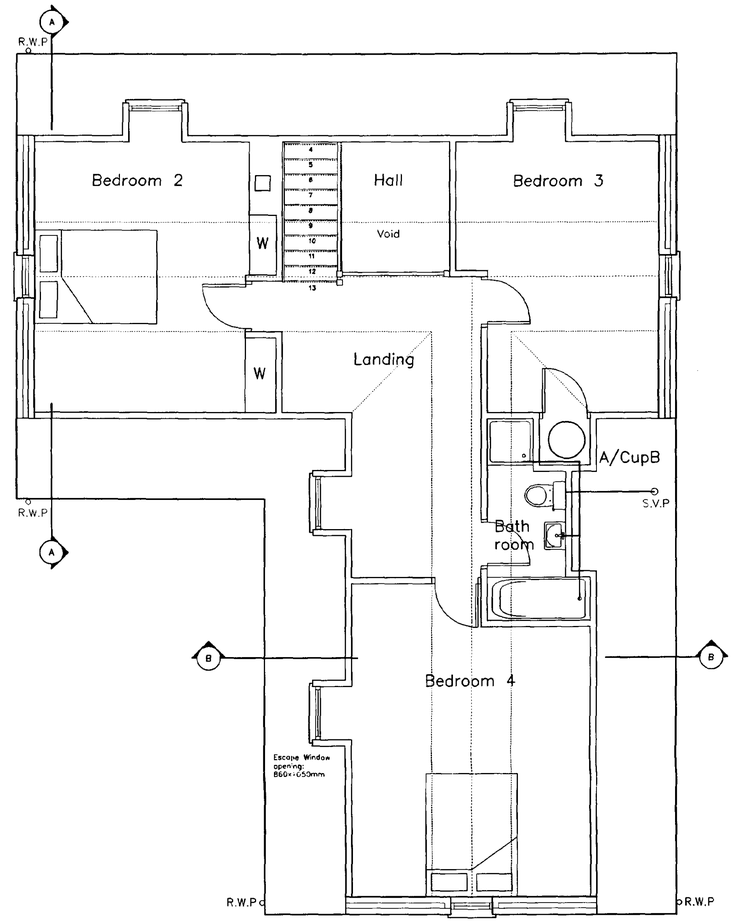


FIRST FLOOR PLAN

SCALE 1:50

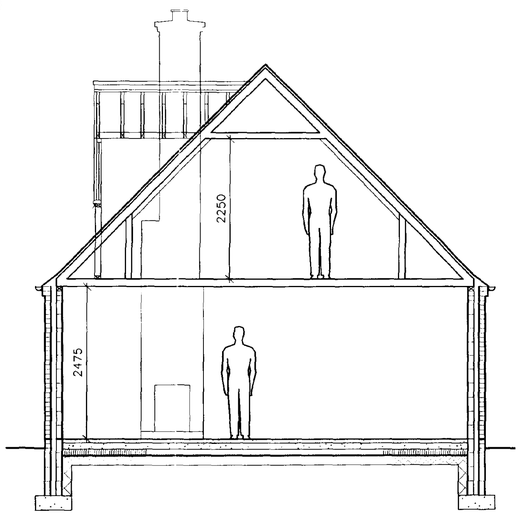

SECTION AA

SCALE 1:50

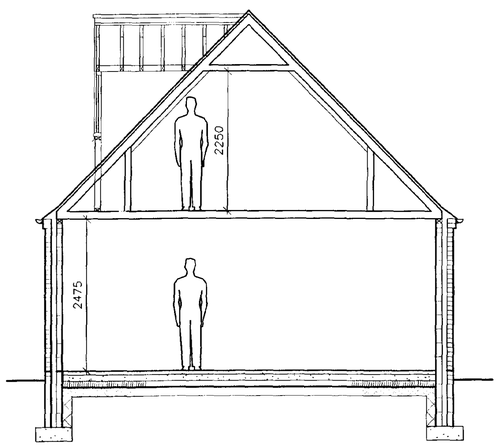

SECTION BB

SCALE 1:50

HDC
22 APR 2003
0487/03
DETERMINED PLAN

NEIL DOWLMAN Architecture
Neil Dowlman Architecture Ltd
14 Market Place
Boston, Lincs PE21 6EH
Tel: 01205 357272 Fax: 01205 351115
Email: boston@neildowlman-architecture.co.uk
Member of The Royal Institute of British Architects
Members of British Institute of Architectural Technologists
Chartered Architect
Architectural Technologists • Planning Supervisors
Project Managers • Party wall Surveyors • Access Consultants
Offices also at Alford & Grantham
www.neildowlman-architecture.co.uk

Client: Mr T Sneath

Project: Proposed Replacement Dwelling. Cross Lanes Farm, Pinchbeck. Lincolnshire.

Title: Floor Plans as Proposed

Scale: 1:50

Date: Feb 2003

Drawn by: MGD


Drawing No. 1043 – 02

Revision

A1


© Design Copyright reserved. Written consent must be obtained before copying or reproducing this drawing. Do not scale this drawing, use figured dimensions only. Contractors are responsible for taking and checking site dimensions. Any discrepancy must be reported to the Architectural Technologist immediately.

LEGEND / NOTES COLUMN :

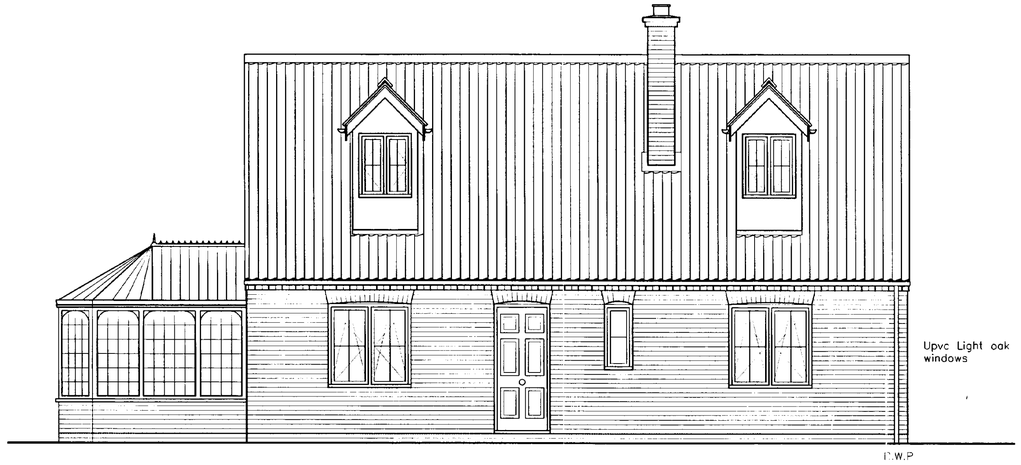

SIDE ELEVATION

SCALE 1:100

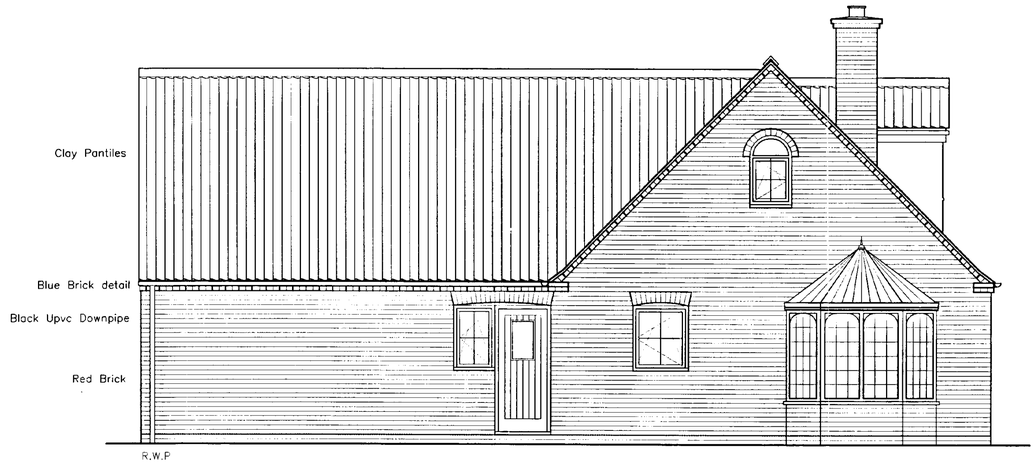


REAR ELEVATION

SCALE 1:100



FRONT ELEVATION

SCALE 1:100

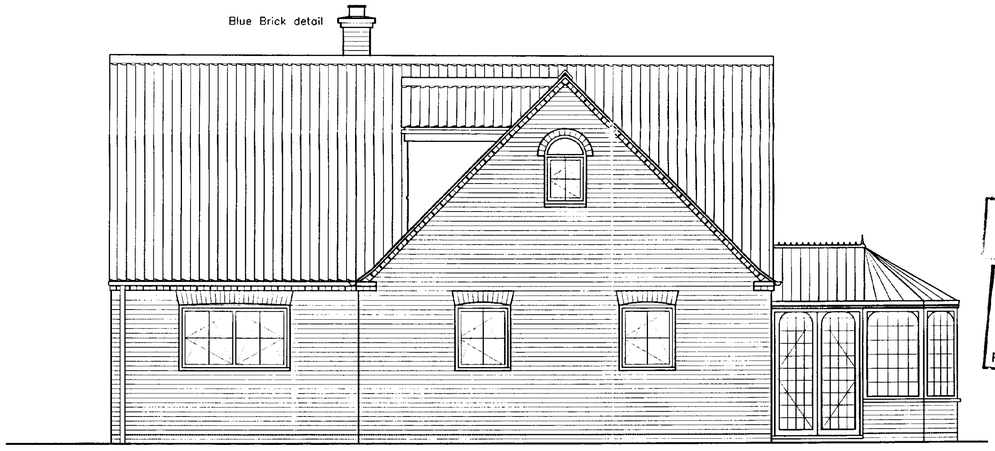

SIDE ELEVATION

SCALE 1:100

DETERMINED PLAN
SHDC Planning & Development
22 APR 2003
Ref 0487/03

NEIL DOWLMAN Architecture
Neil Dowlman Architecture Ltd
14 Market Place
Boston, Lincs PE21 6EH
Tel: 01205 357272 Fax: 01205 351115
Email: boston@neildowlman-architecture.co.uk
Offices also at Alford & Grantham
www.neildowlman-architecture.co.uk
Member of The Royal Institute of British Architects
Members of British Institute of Architectural Technologists
Chartered Architect
Architectural Technologists • Planning Supervisors
Project Managers • Party wall Surveyors • Access Consultants

Client: Mr T Sneath

Project: Proposed Replacement Dwelling. Cross Lanes Farm, Pinchbeck. Lincolnshire.

Title: Elevations as Proposed

Scale: 1:50

Date: Feb 2003

Drawn by: MGD


Drawing No.: 1043 – 03

Revision:

A1

© Design Copyright reserved. Written consent must be obtained before copying or reproducing this drawing.
Do not scale this drawing, use figured dimensions only. Contractors are responsible for taking and checking site dimensions. Any discrepancy must be reported to the Architectural Technologist immediately.

LEGEND / NOTES COLUMN :

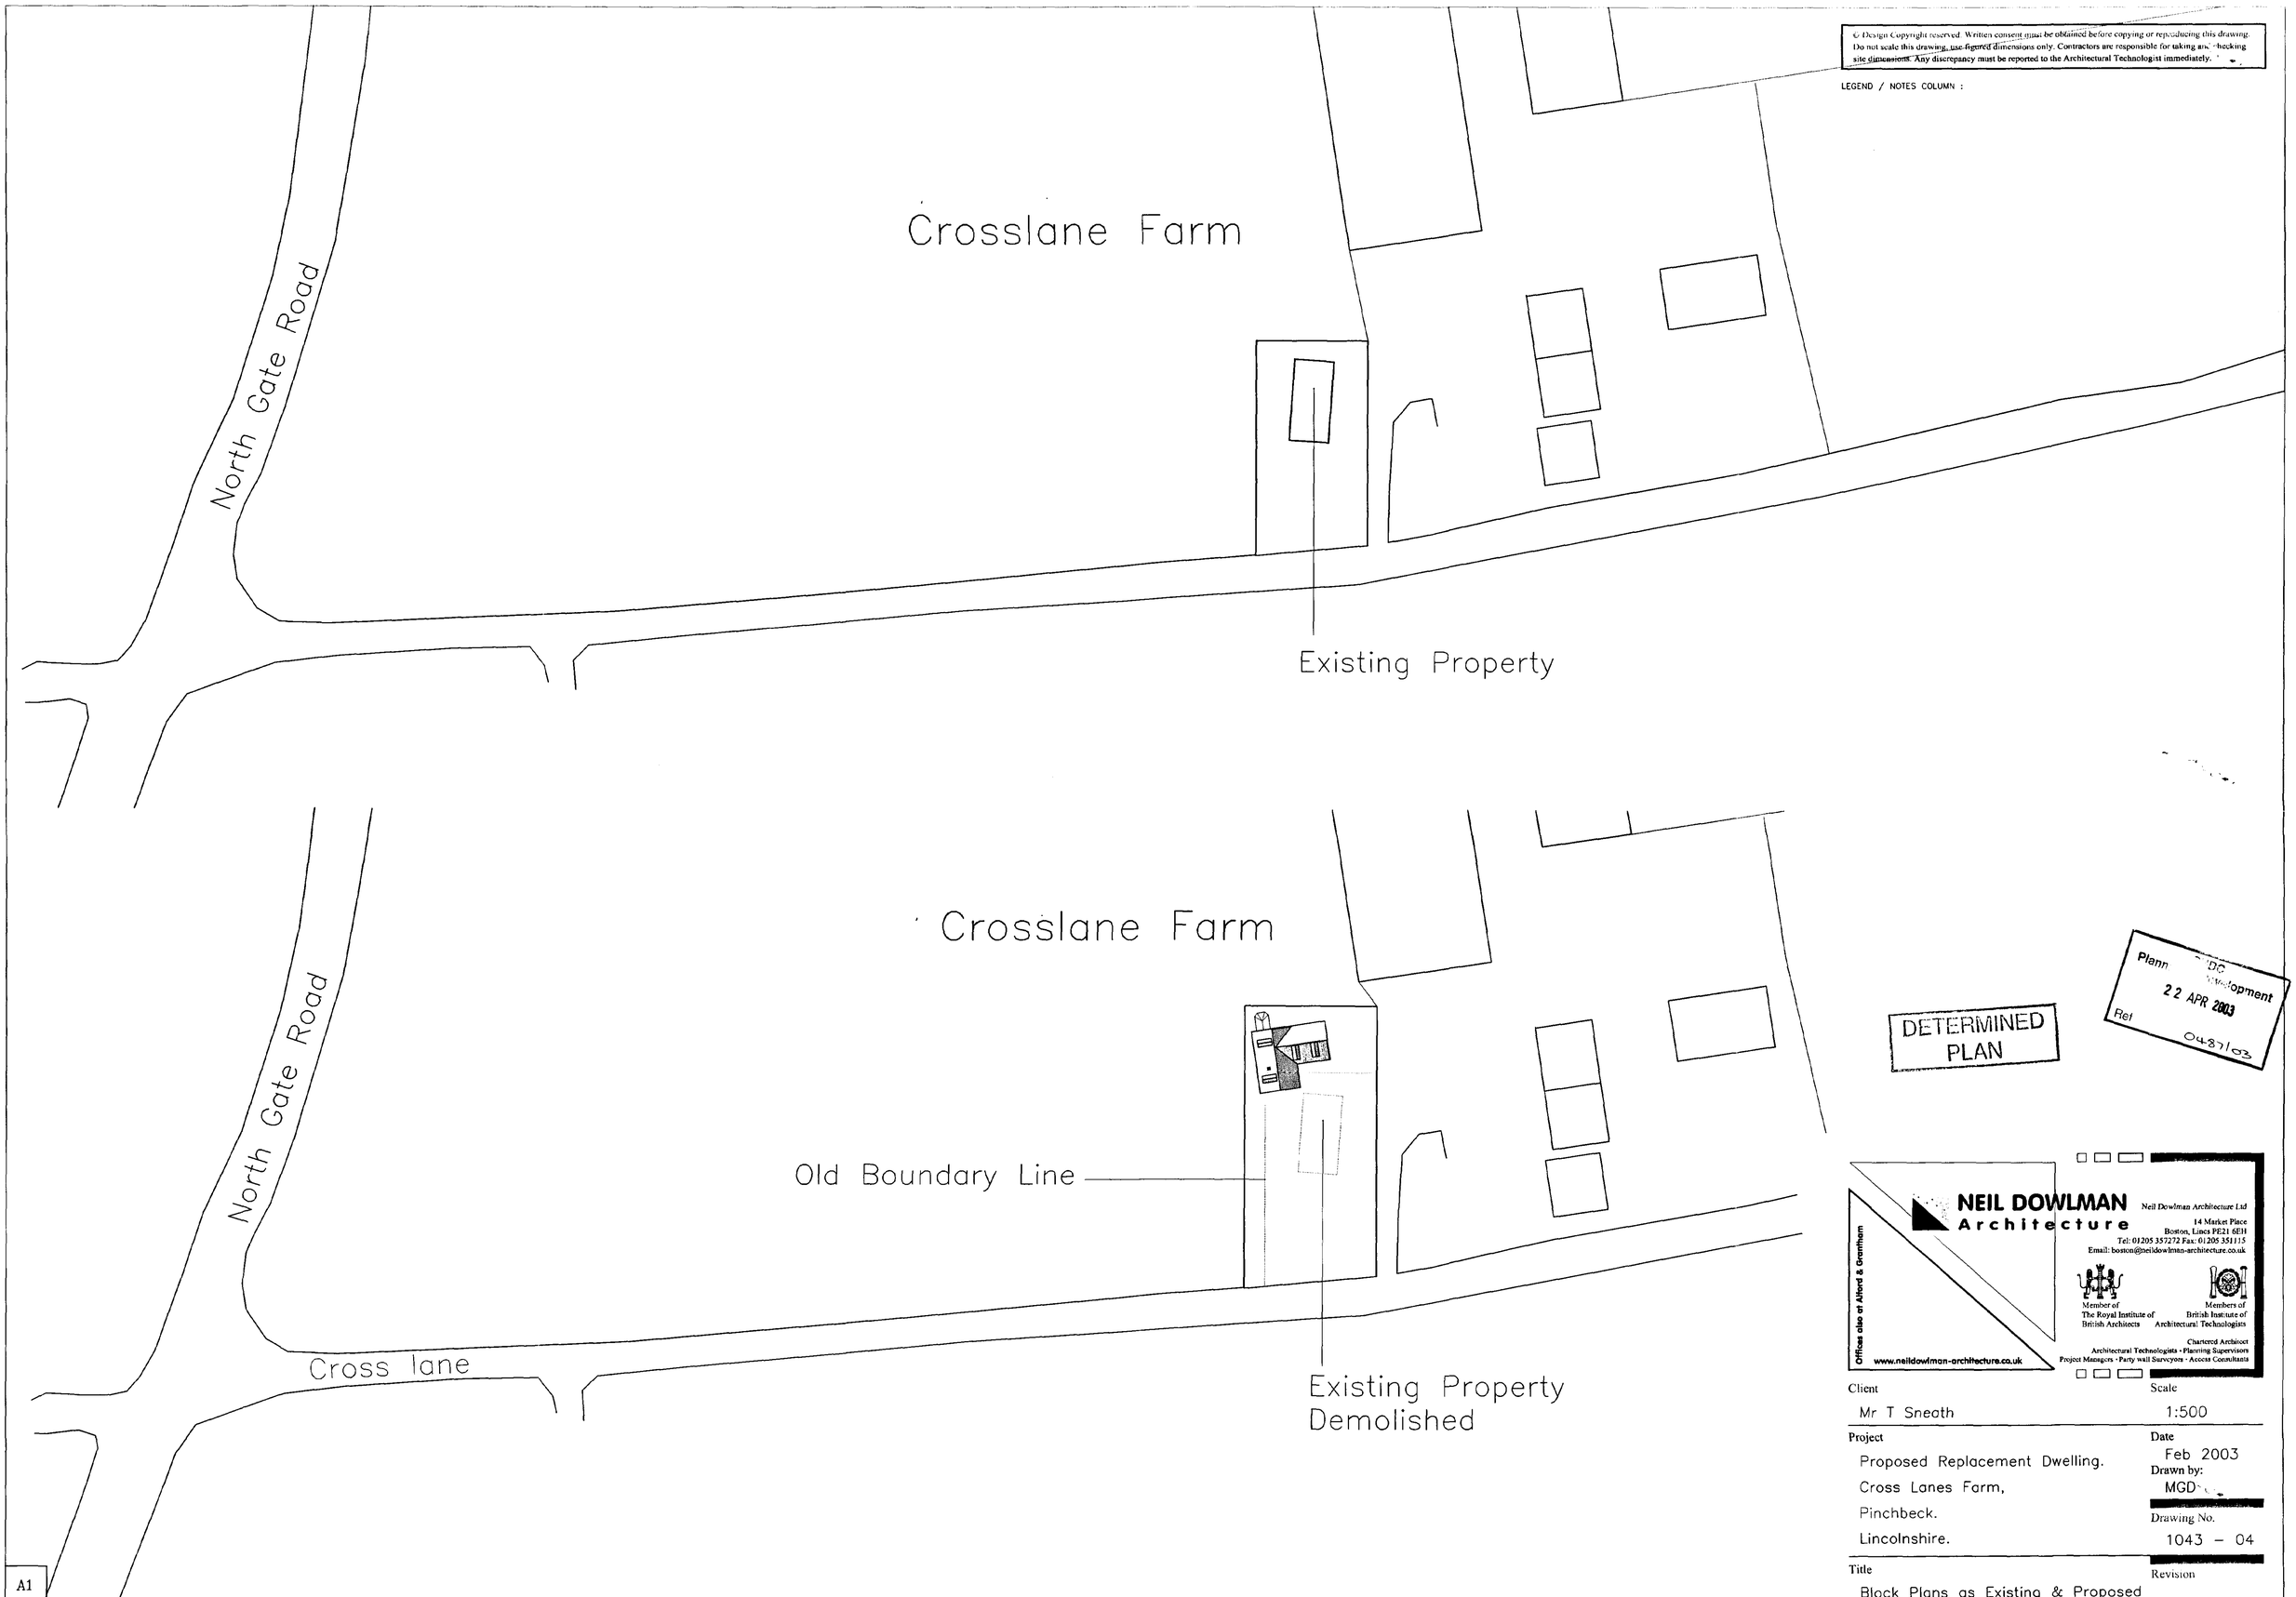

DETERMINED PLAN

Plann... DC ...elopment
22 APR 2003
Ref 0487/03

NEIL DOWLMAN Architecture
Neil Dowlman Architecture Ltd
14 Market Place
Boston, Lincs PE21 6EH
Tel: 01205 357272 Fax: 01205 351115
Email: boston@neildowlman-architecture.co.uk
Offices also at Alford & Grantham
Member of The Royal Institute of British Architects
Members of British Institute of Architectural Technologists
Chartered Architect
Architectural Technologists · Planning Supervisors
Project Managers · Party wall Surveyors · Access Consultants
www.neildowlman-architecture.co.uk

Client: Mr T Sneath

Scale: 1:500

Project: Proposed Replacement Dwelling. Cross Lanes Farm, Pinchbeck. Lincolnshire.

Date: Feb 2003

Drawn by: MGD

Drawing No.: 1043 – 04

Title: Block Plans as Existing & Proposed

Revision:

A1