


South elevation as proposed

Scale 1:100 @ A1

Store 1 visible, store 2 concealed behind

Typical cross section as proposed


Scale 1:100 @ A1

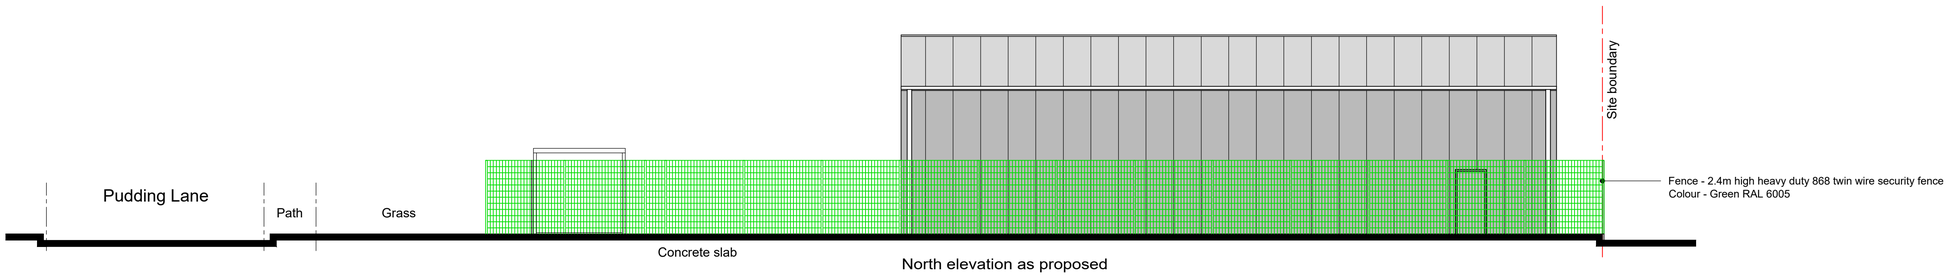

North elevation as proposed

Scale 1:100 @ A1


Store 2 visible, store 1 concealed behind

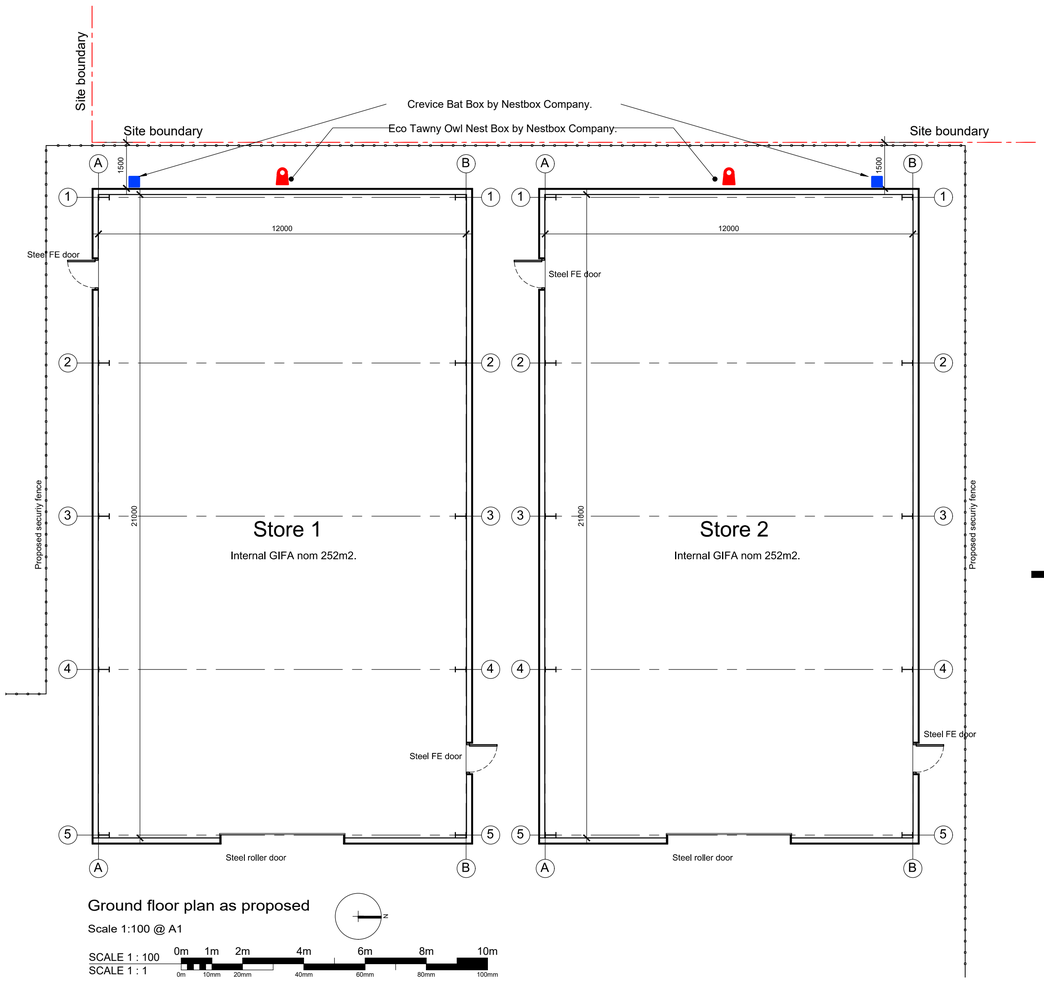

Ground floor plan as proposed

Scale 1:100 @ A1

SCALE 1 : 100
SCALE 1 : 1
0m 1m 2m 4m 6m 8m 10m
0m 10mm 20mm 40mm 60mm 80mm 100mm

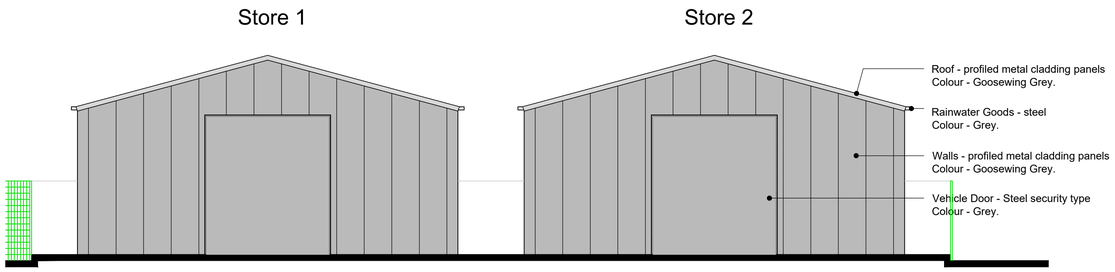


East elevation as proposed

East fence and service unit omitted for clarity


Scale 1:100 @ A1

SCALE 1 : 100
SCALE 1 : 1
Ground levels shown indicative only.
0m 1m 2m 4m 6m 8m 10m
0m 10mm 20mm 40mm 60mm 80mm 100mm

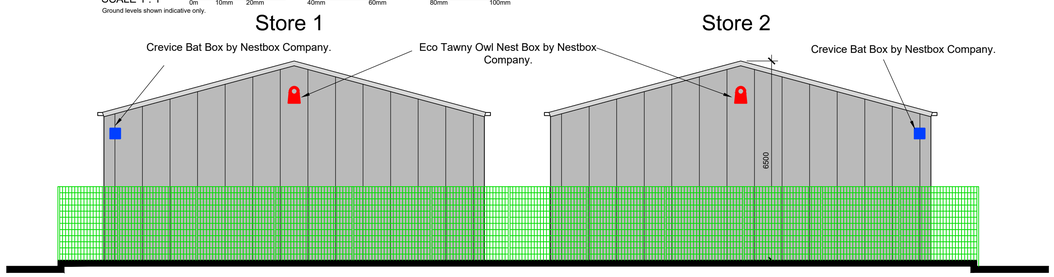

West elevation as proposed

Scale 1:100 @ A1

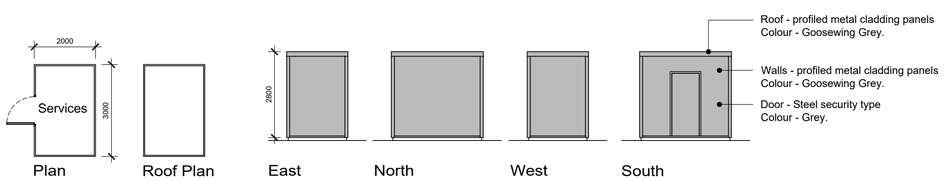

Services Unit

Plans and Elevations as proposed

Scale 1:100 @ A1

DO NOT SCALE THIS DRAWING. THE CONTRACTOR IS DEEMED TO HAVE CHECKED ALL DIMENSIONS ON SITE AND REPORT ANY DISCREPANCIES TO OGLESBY & LIMB LTD.
THE CONTENTS OF THIS DRAWING ARE COVERED BY COPYRIGHT AND REMAIN THE PROPERTY OF OGLESBY & LIMB LTD. WRITTEN APPROVAL MUST BE OBTAINED FROM OGLESBY & LIMB LTD PRIOR TO DUPLICATION OR REPRODUCTION OF THIS DRAWING OR ITS CONTENTS.
ANY DIMENSIONS NOT SHOWN ARE TO BE CHECKED AND AGREED WITH OGLESBY & LIMB LTD.

Site dimensions taken from record information, not surveyed.



Eco Tawny Owl Box by The Nestbox Company



Crevice Bat Box by The Nestbox Company

Ref.	Date	Description	Initial

Oglesby & Limb Ltd
Chartered Architect
Suites 4 & 5, Market Chambers
12 Market Place, Spalding, Lincs
PE11 1SL
Tel: 01775 761196
e-mail: design@o-l-ltd.co.uk

Client:

J O Sims Ltd

Project:

Proposed Replacement of Temporary Storage Buildings at Pudding Lane, Pinchbeck Spalding, Lincolnshire PE11 3TJ

Drawing Title:

Plans and Elevations as proposed with Biodiversity Proposal

CONDITION DISCHARGE PLANNING APPLICATION

Date:	Scale:
May 2024	as shown
Drawn by:	**Checked by:**
ajo	ap

Drawing Number:	Rev:
A1703 - 12	P1