
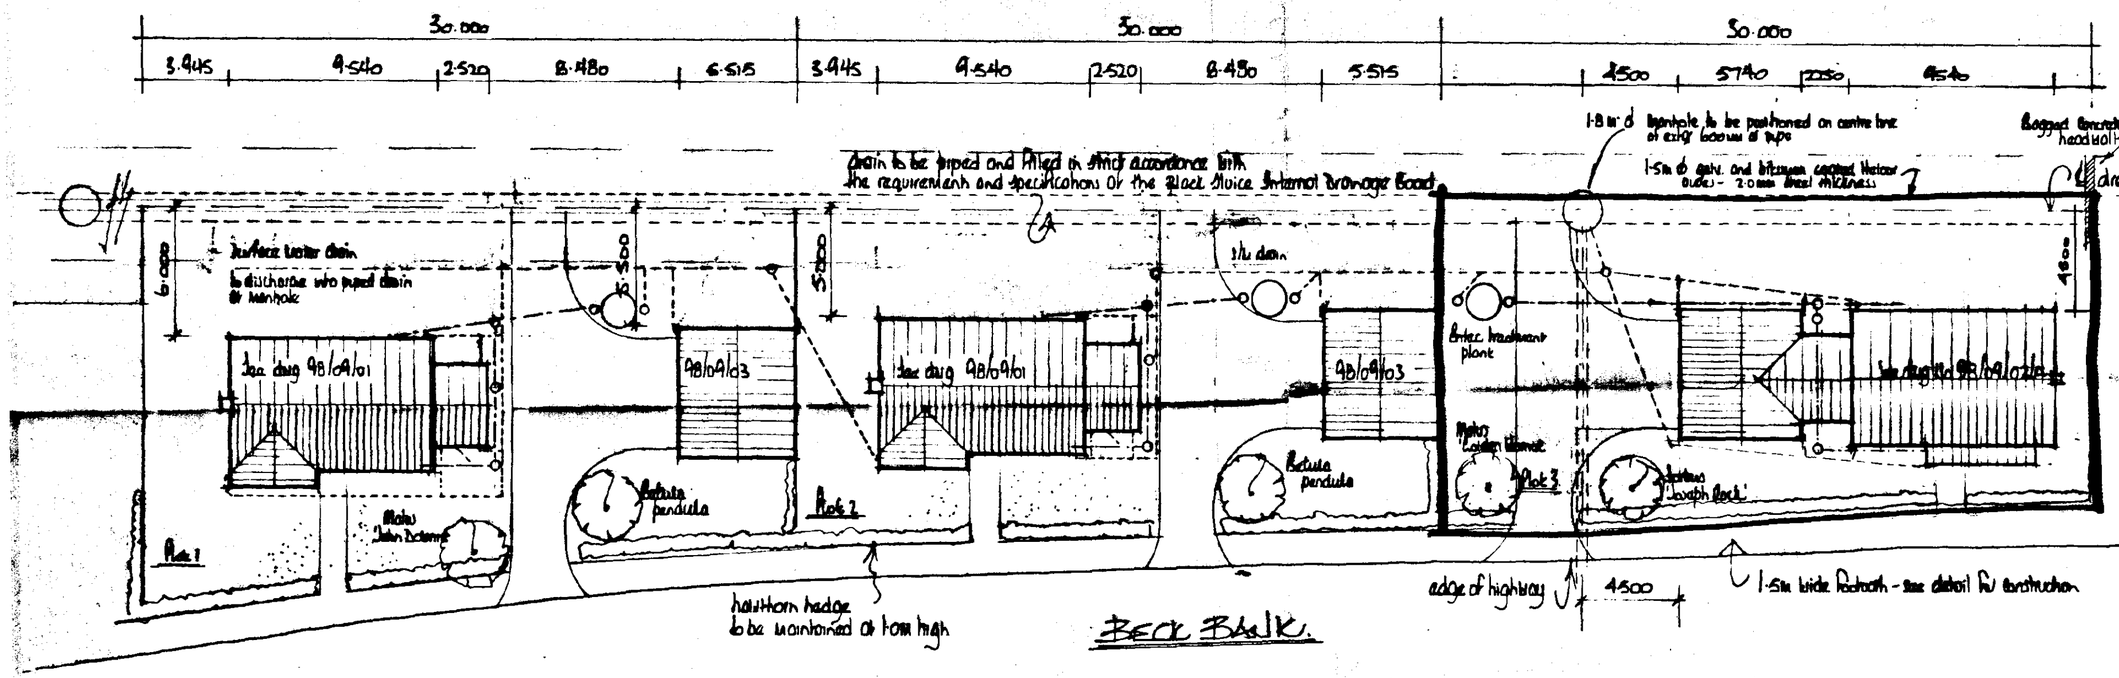


Trees to be planted 8m c/c at 1.5m.

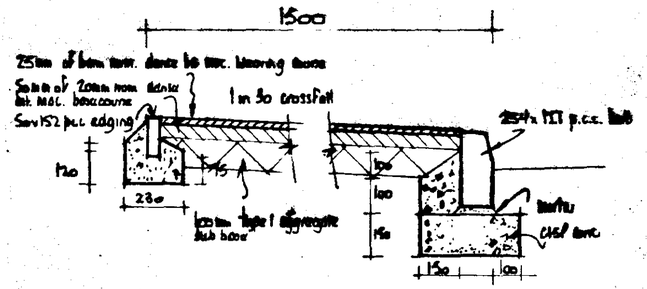

D	24/04/98	Plot 3 amended.
		Drainage amended - Landscaping added
A		Footpath added.
	Date	Revisions

© copyright

East Midlands Design Associates

"Willow Lodge",
Horseshoe Road,
Spalding,
Lincs PE11 3JA
Tel: Spalding (0775) 767988

Client
Westwood Homes Developments Ltd

Job Title
Recreation Development at
Beck Bank
West Pinchbeck
Spalding.

DETERMINED

Drawing Title
PLAN
Block Plan

SOUTH HOLLAND
HOUSING & PLANNING
21 MAY 1998
Ref: 0519/98


Scale 1:200

Date Feb 98 | Drawn by AL


Drg. No. 98/09/04 | Rev A




FRONT

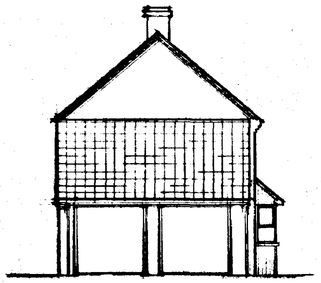


SIDE

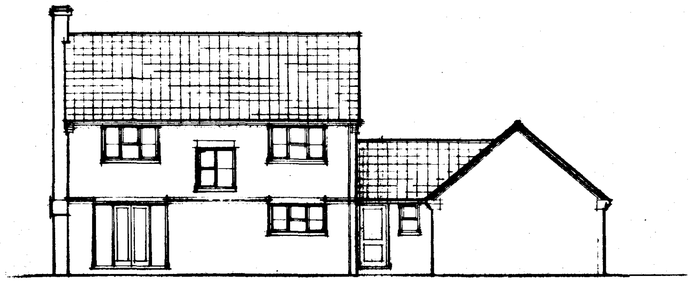


REAR

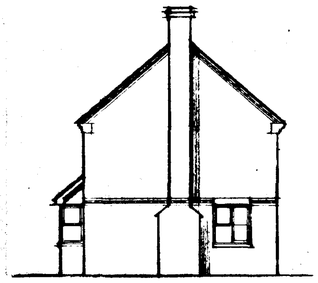

SIDE

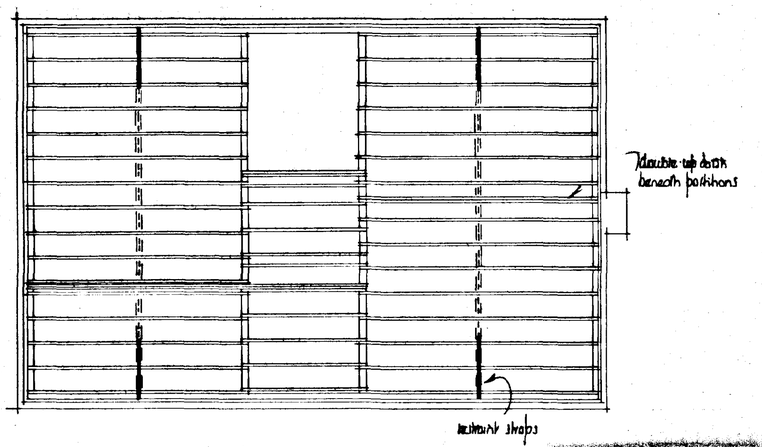


JOIST PLAN

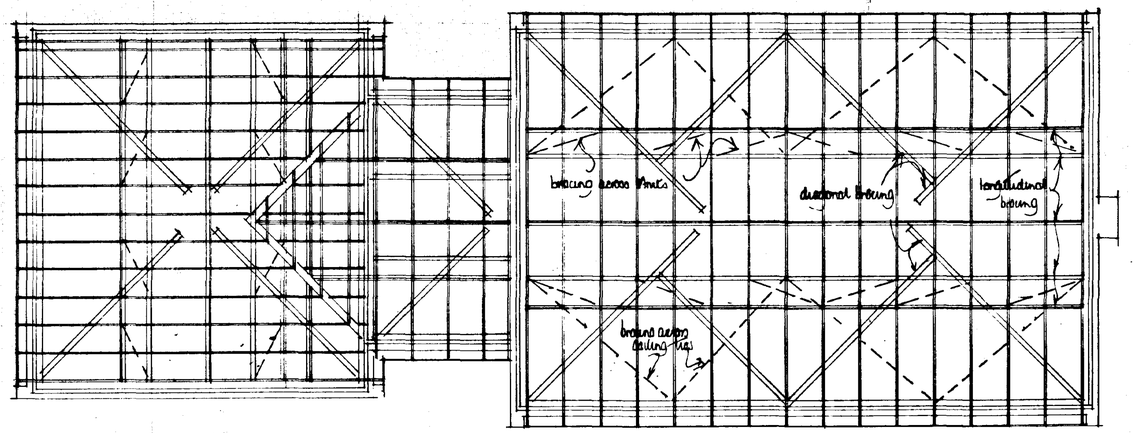

ROOF PLAN

WINDOW/DOOR & LINTEL SCHEDULE

Location	window/door ref.	lintel ref. &	length
1	Std garage door & frame	L1/S 70	2700
2	Std gargae door & frame	L1/S 70	2700
3	H110D	L1/S 70	900
4	PNS/DOOR90	L1/S 70	1200
5	H310CDC	L1/S 70	2100
6	H213CD	L1/S 70	1500
7	FCP240PP FCDDRID	L1/S 70	2700
8	H213CD	L1/S 70	1500
9	BQ4/H113D/ H413CDDC/H113D	L1/S 70	2700
10	FER120	L1/S 70	1500
11	H313CDC	L1/S 70	2100
12	H210CD	L1/S 70	1500
13	H310CC	L1/S 70	2100
14	H312CDC	L1/S 70	2100
15	H312CDC	L1/S 70	2100
16	H312CDC	L1/S 70	2100
17	H110D	L1/S 70	900
18	H110D	L1/S 70	900
19	H212CD	L1/S 70	1500

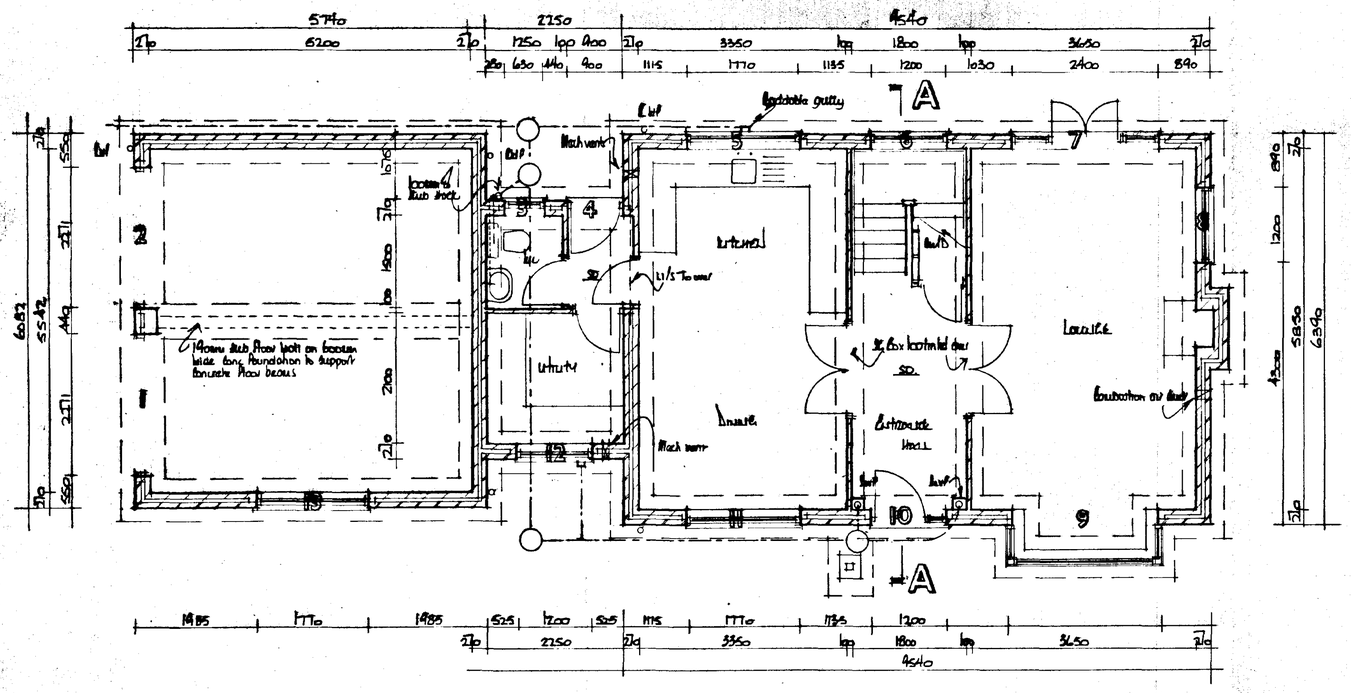
A
A
Kitchen
Utility
Lounge
Bed
Mech vent
Mech vent
Mech vent