

LOCATION PLAN 1:1250

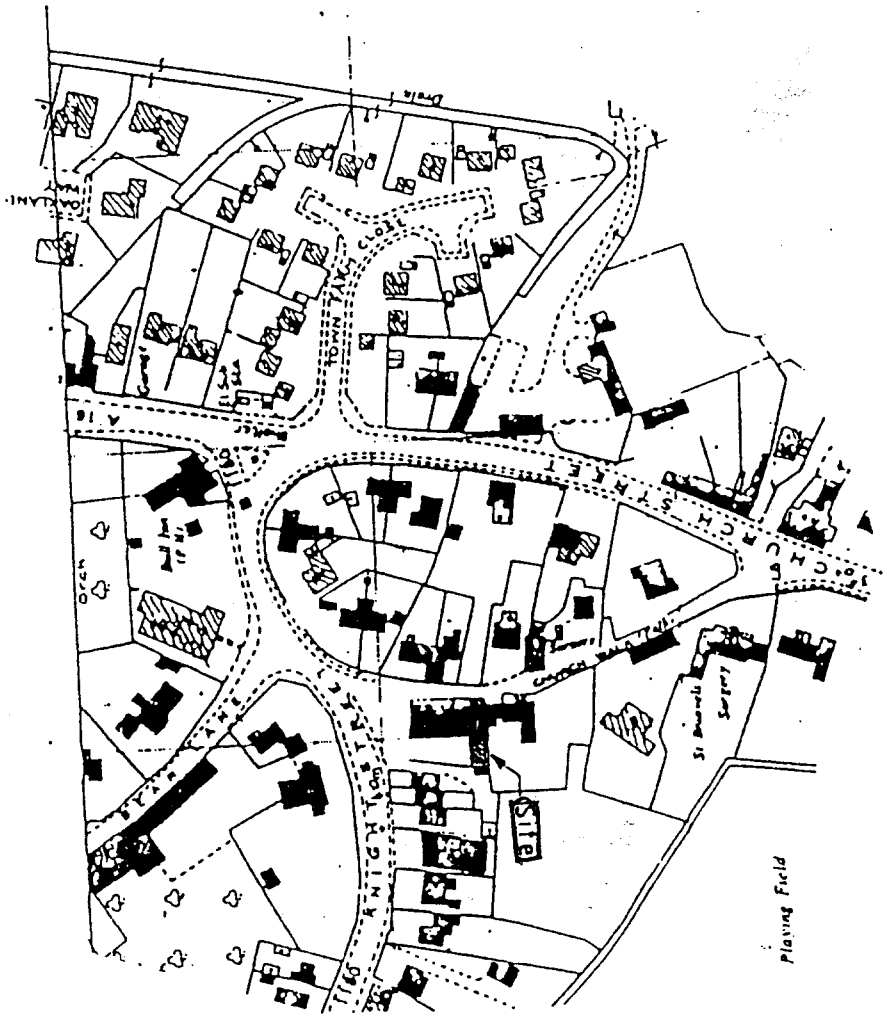

CROSS SECTION


LOCATION P

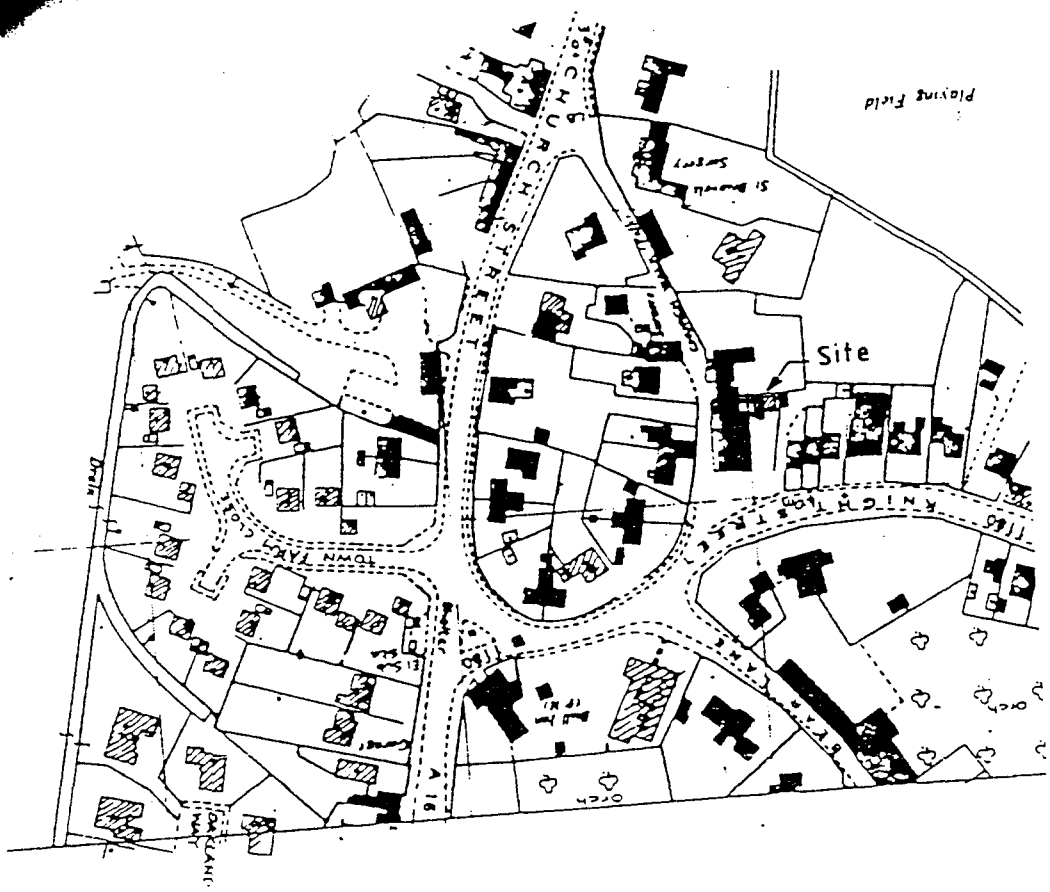

DO
22
PI


F

North

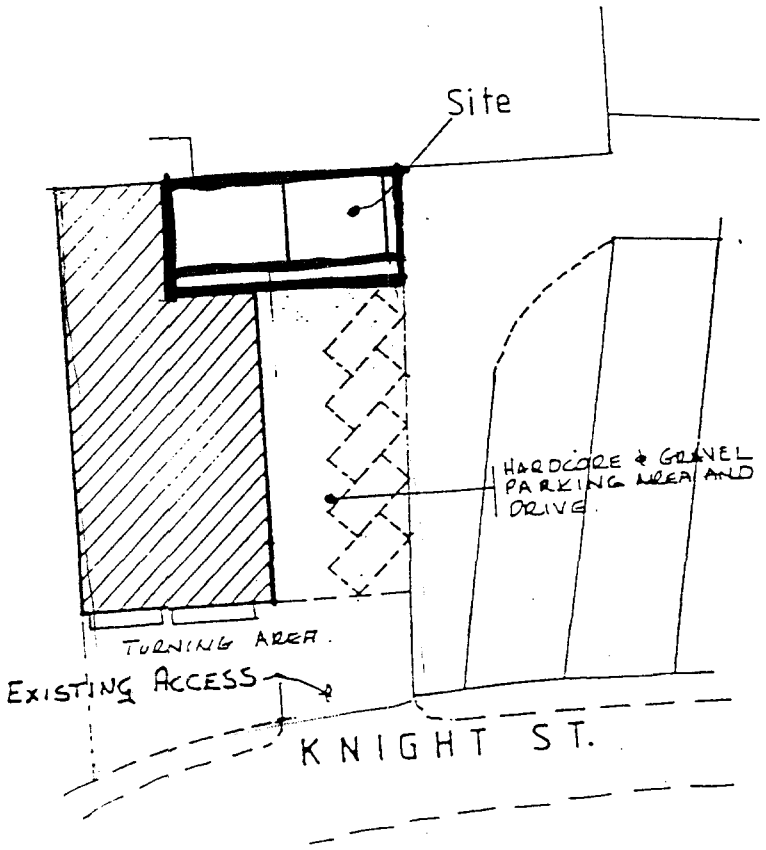



BLOCK PLAN 1:500


Susan
15.759 m.

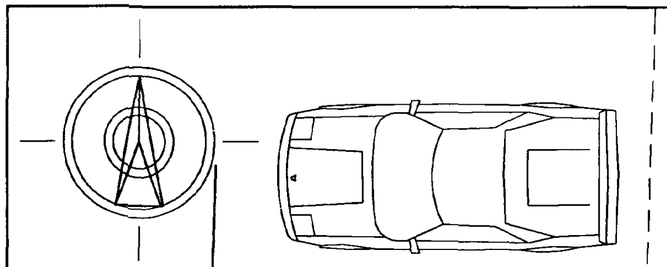

Car Parking

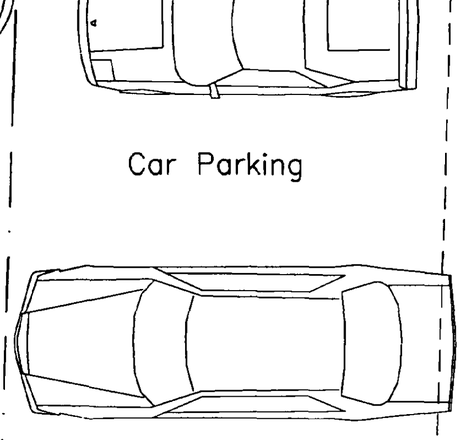

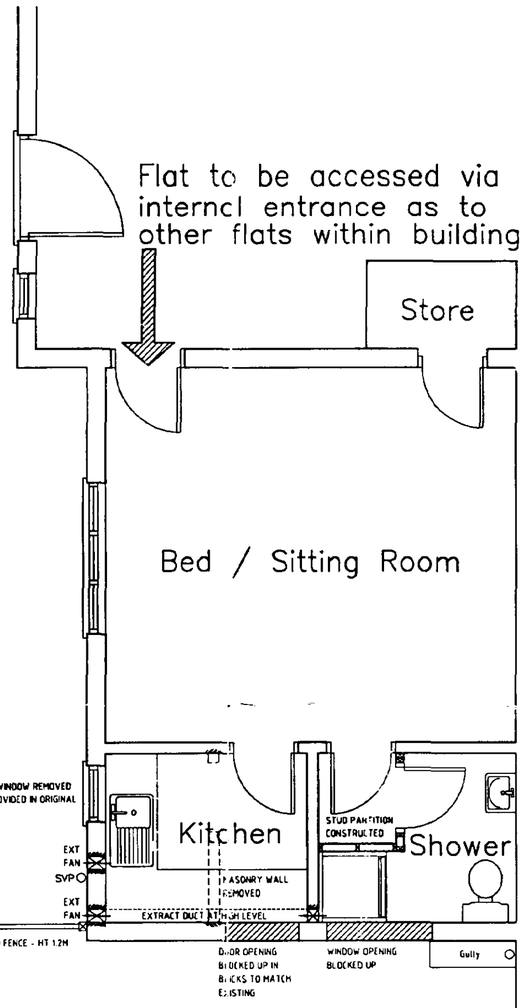


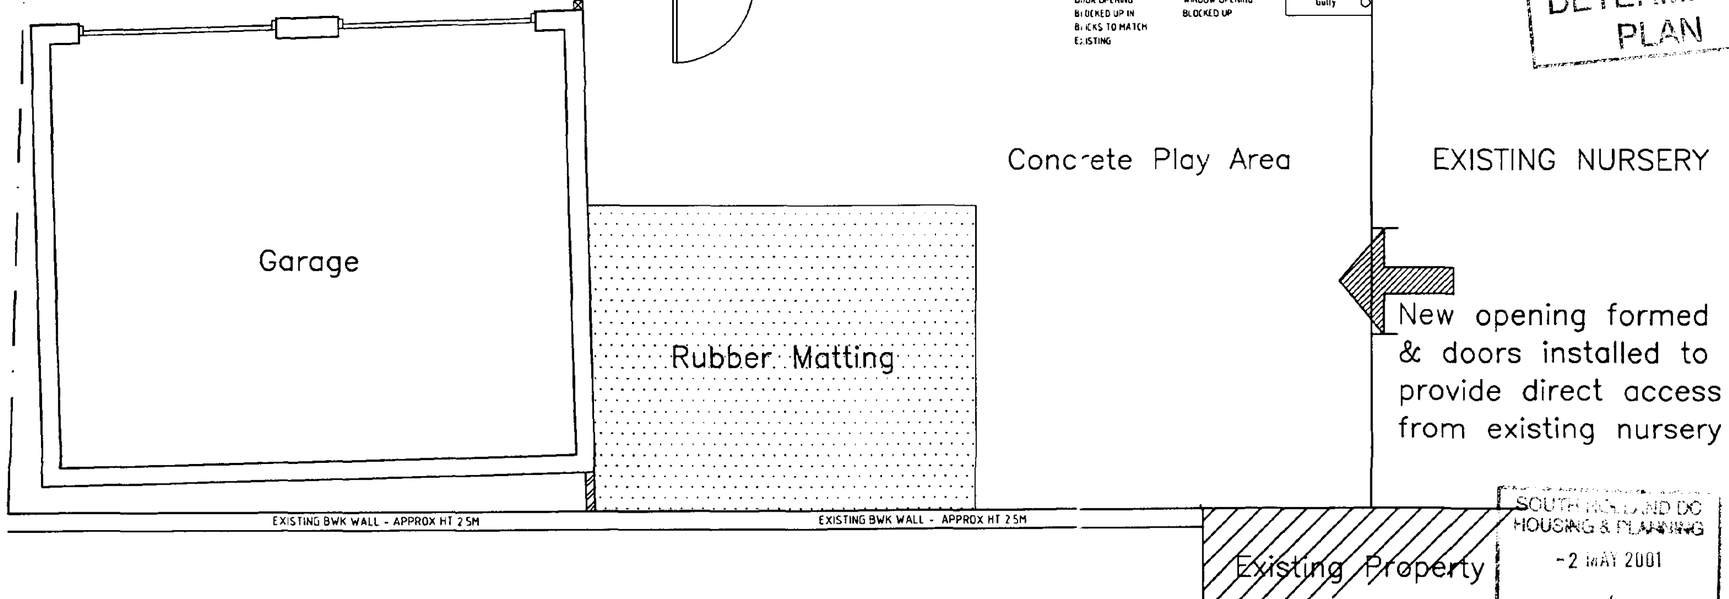

DETERMINED PLAN

SOUTH HOLLAND DC
HOUSING & PLANNING
-2 MAY 2001
Ref: 0526/01

LEGEND / NOTES COLUMN :

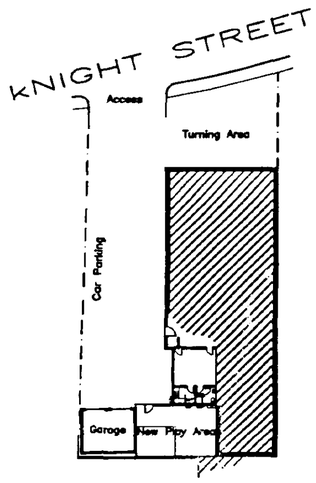

Site Plan Scale 1:500

GENERAL NOTES :

-EXTRACTOR TO SHOWER ROOM TO BE DUCTED TO EXTERNAL AIR AND CONTROLLED BY LIGHT SWITCH WITH 15MIN OVER RUN EXTRACTING 15 LITRES PER SECOND
-10MM GAP BELOW DOOR TO PROVIDE AIR INLET
-RAPID VENTILATION TO KITCHEN PROVIDED BY EXTRACTOR FAN DUCTED TO EXTERNAL AIR EXTRACTING MIN 60 LITRES PER SECOND

-EXISTING FOUL DRAINS WILL BE REQUIRED TO BE RE-ROUTED AS NECESSARY.

Ground Floor Plan as Proposed & Site Plan

Proposed Alterations at
14–22 Knight Street
Pinchbeck
Spalding, Lincs

Monograms Property Ltd

DATE :	DRAWN BY :
March 2001	AS
DRAWING SCALE : 1:50/1:500	CHECKED BY : AJO

DRAWING REFERENCE NUMBER / REVISION :

14215 – 02

DO NOT SCALE THIS DRAWING. THE CONTRACTOR IS DEEMED TO CHECK ALL DIMENSIONS ON SITE AND REPORT ANY DISCREPANCY TO THE ARCHITECT.
THE CONTENTS OF THIS DRAWING ARE COVERED BY COPYRIGHT AND REMAIN THE PROPERTY OF MLG ASSOCIATES LTD. WRITTEN APPROVAL MUST BE OBTAINED FROM MLG ASSOCIATES LTD PRIOR TO DUPLICATION OF, OR REPRODUCTION OF THIS DRAWING OR THE CONTENTS OF THIS DRAWING.
ANY DIMENSIONS NOT SHOWN ARE TO BE CHECKED AND AGREED WITH THE ARCHITECT BEFORE PROCEEDING WITH THE DETAILED WORKS.

MLG ASSOCIATES


ARCHITECTS
QUANTITY SURVEYORS
BUILDING SURVEYORS
PARTY WALL SURVEYORS
PROJECT MANAGERS
PLANNING SUPERVISORS

MLG ASSOCIATES LTD
REGISTERED OFFICE
49 High Street Boston
Lincolnshire PE21 8SP


Tel.: 01205 364795
Fax: 01205 310842


E mail: mlg.arch@btinternet.com

REG NO: 4107928

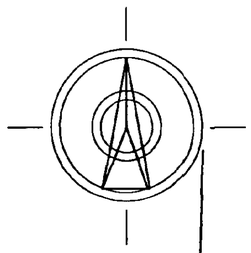

Parking Area

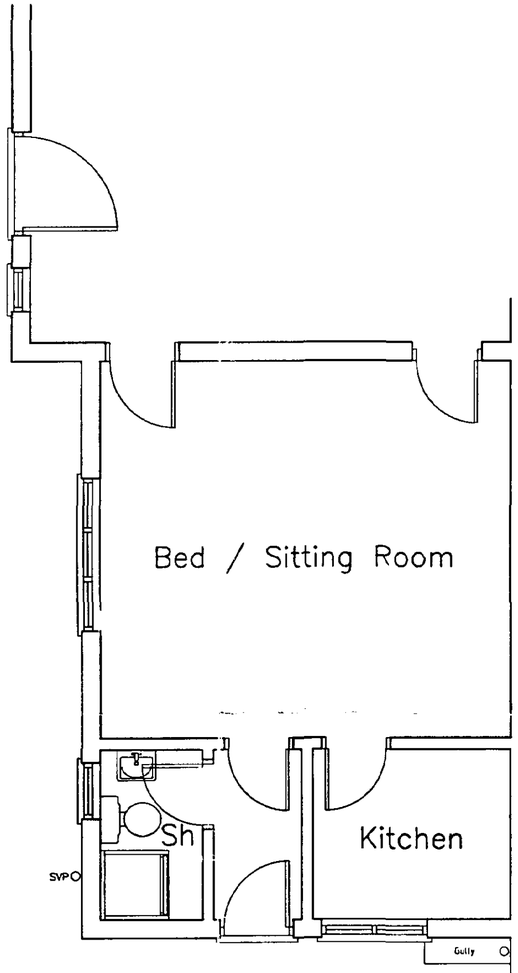

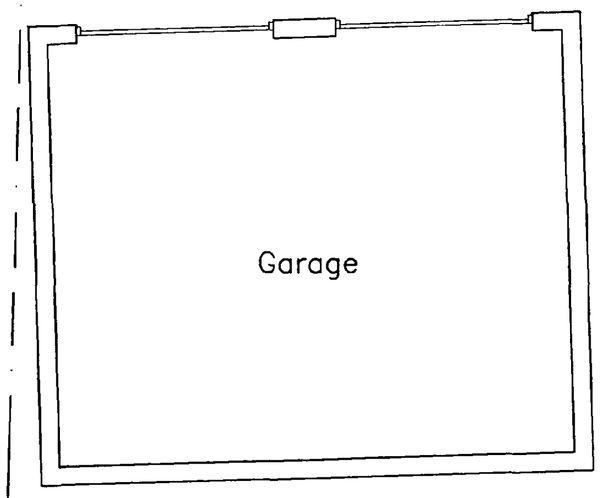

Yard Area

Existing Nursery Building

EXISTING BWK WALL


EXISTING BWK WALL

Existing Property

DETERMINED PLAN

SOUTH HOLLAND DC HOUSING & PLANNING
-2 MAY 2001
Ref: 0526/01

LEGEND / NOTES COLUMN

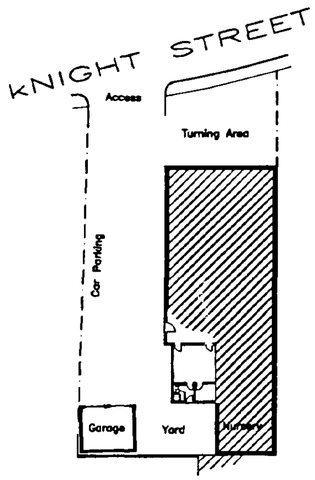

Site Plan Scale 1:500

Ground Floor Plan as Existing & Site Plan

Proposed Alterations at
14–22 Knight Street
Pinchbeck
Spalding, Lincs

Monograms Property Ltd

DATE :	DRAWN BY :
March 2001	AS
DRAWING SCALE : 1:50/1:500	CHECKED BY : .


DRAWING REFERENCE NUMBER / REVISION :
14215 – 01

DO NOT SCALE THIS DRAWING. THE CONTRACTOR IS DEEMED TO CHECK ALL DIMENSIONS ON SITE AND REPORT ANY DISCREPANCY TO THE ARCHITECT.
THE CONTENTS OF THIS DRAWING ARE COVERED BY COPYRIGHT AND REMAIN THE PROPERTY OF MLG ASSOCIATES LTD. WRITTEN APPROVAL MUST BE OBTAINED FROM MLG ASSOCIATES LTD PRIOR TO DUPLICATION OF, OR REPRODUCTION OF THIS DRAWING OR THE CONTENTS OF THIS DRAWING.
ANY DIMENSIONS NOT SHOWN ARE TO BE CHECKED AND AGREED WITH THE ARCHITECT BEFORE PROCEEDING WITH THE DETAILED WORKS.


MLG ASSOCIATES


ARCHITECTS
QUANTITY SURVEYORS
BUILDING SURVEYORS
PARTY WALL SURVEYORS
PROJECT MANAGERS
PLANNING SUPERVISORS


MLG ASSOCIATES LTD
REGISTERED OFFICE
49 High Street Boston
Lincolnshire PE21 8SP
Tel.: 01205 364795
Fax: 01205 310842
E mail: mlg.arch@btinternet.com
REG NO: 4107929

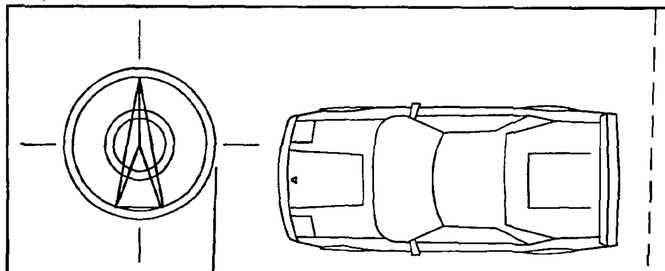


Car Parking

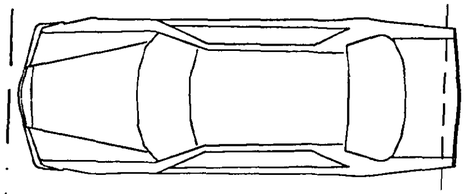

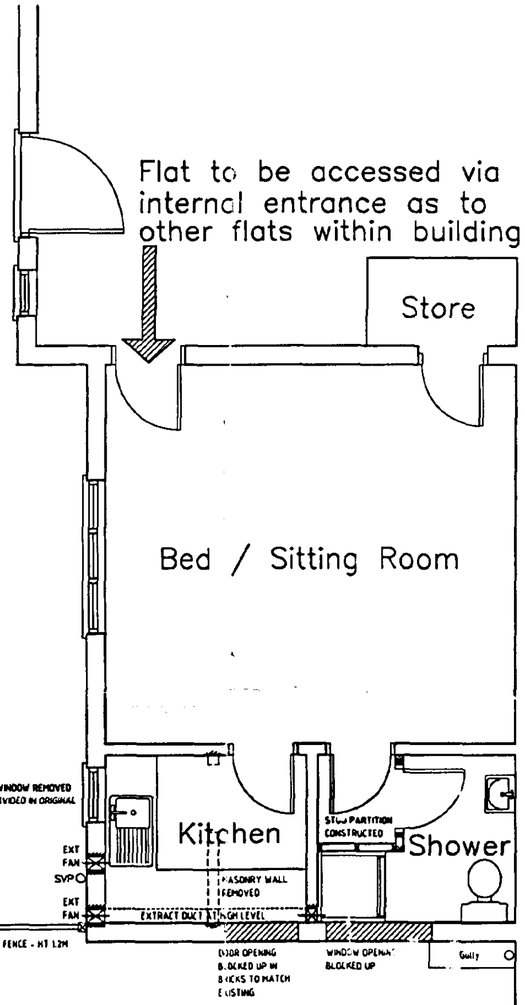

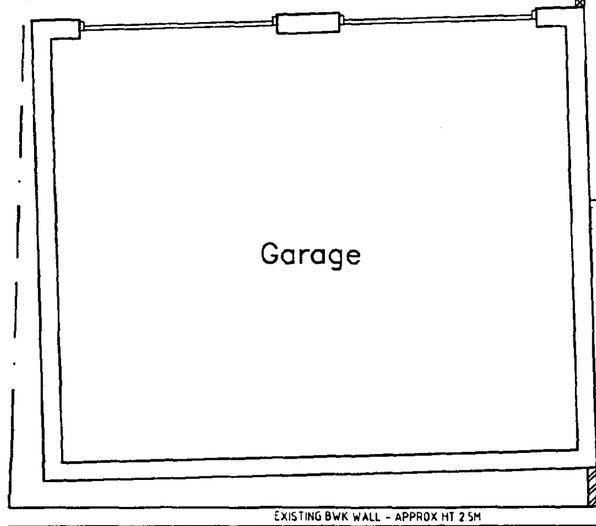

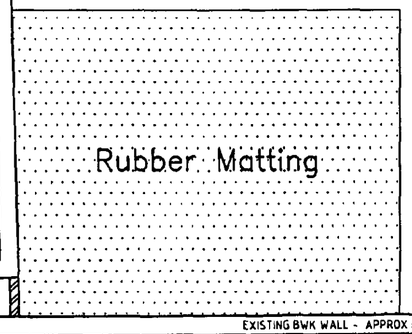

Concrete Play Area

EXISTING NURSERY


New opening formed & doors installed to provide direct access from existing nursery

EXISTING BWK WALL - APPROX HT 2.5M

EXISTING BWK WALL - APPROX HT 2.5M

Existing Property

LEGEND / NOTES COLUMN :

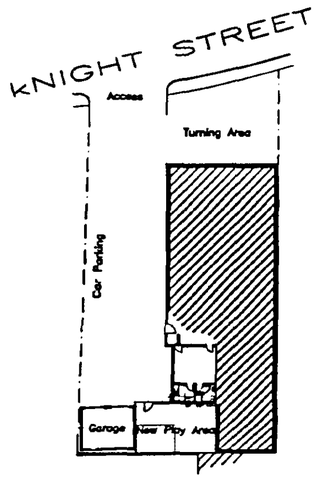

Site Plan Scale 1:500

GENERAL NOTES -

-EXTRACTOR TO SHOWER ROOM TO BE DUCTED TO EXTERNAL AIR AND CONTROLLED BY LIGHT SWITCH WITH 15MIN OVER RUN EXTRACTING 15 LITRES PER SECOND
-10MM GAP BELOW DOOR TO PROVIDE AIR INLET
- RAPID VENTILATION TO KITCHEN PROVIDED BY EXTRACTOR FAN DUCTED TO EXTERNAL AIR EXTRACTING MIN 60 LITRES PER SECOND

-EXISTING FOUL DRAINS WILL BE REQUIRED TO BE RE-ROUTED AS NECESSARY.

Ground Floor Plan as Proposed & Site Plan

Proposed Alterations at
14–22 Knight Street
Pinchbeck
Spalding, Lincs

Monograms Property Ltd

DATE :	DRAWN BY :
March 2001	AS
DRAWING SCALE :	CHECKED BY :
1:50/1:500	AJO

DRAWING REFERENCE NUMBER / REVISION :

14215 – 02

DO NOT SCALE THIS DRAWING. THE CONTRACTOR IS DEEMED TO CHECK ALL DIMENSIONS ON SITE AND REPORT ANY DISCREPANCY TO THE ARCHITECT.

THE CONTENTS OF THIS DRAWING ARE COVERED BY COPYRIGHT AND REMAIN THE PROPERTY OF MLG ASSOCIATES LTD. WRITTEN APPROVAL MUST BE OBTAINED FROM MLG ASSOCIATES LTD PRIOR TO DUPLICATION OF, OR REPRODUCTION OF THIS DRAWING OR THE CONTENTS OF THIS DRAWING.

ANY DIMENSIONS NOT SHOWN ARE TO BE CHECKED AND AGREED WITH THE ARCHITECT BEFORE PROCEEDING WITH THE DETAILED WORKS.

MLG ASSOCIATES


ARCHITECTS
QUANTITY SURVEYORS
BUILDING SURVEYORS
PARTY WALL SURVEYORS
PROJECT MANAGERS
PLANNING SUPERVISORS

MLG ASSOCIATES LTD
REGISTERED OFFICE
48 High Street Boston
Lincolnshire PE21 8SP


Tel.: 01205 364793
Fax: 01205 310842

E mail: mlg.arch@btinternet.com

REG NO: 4107928

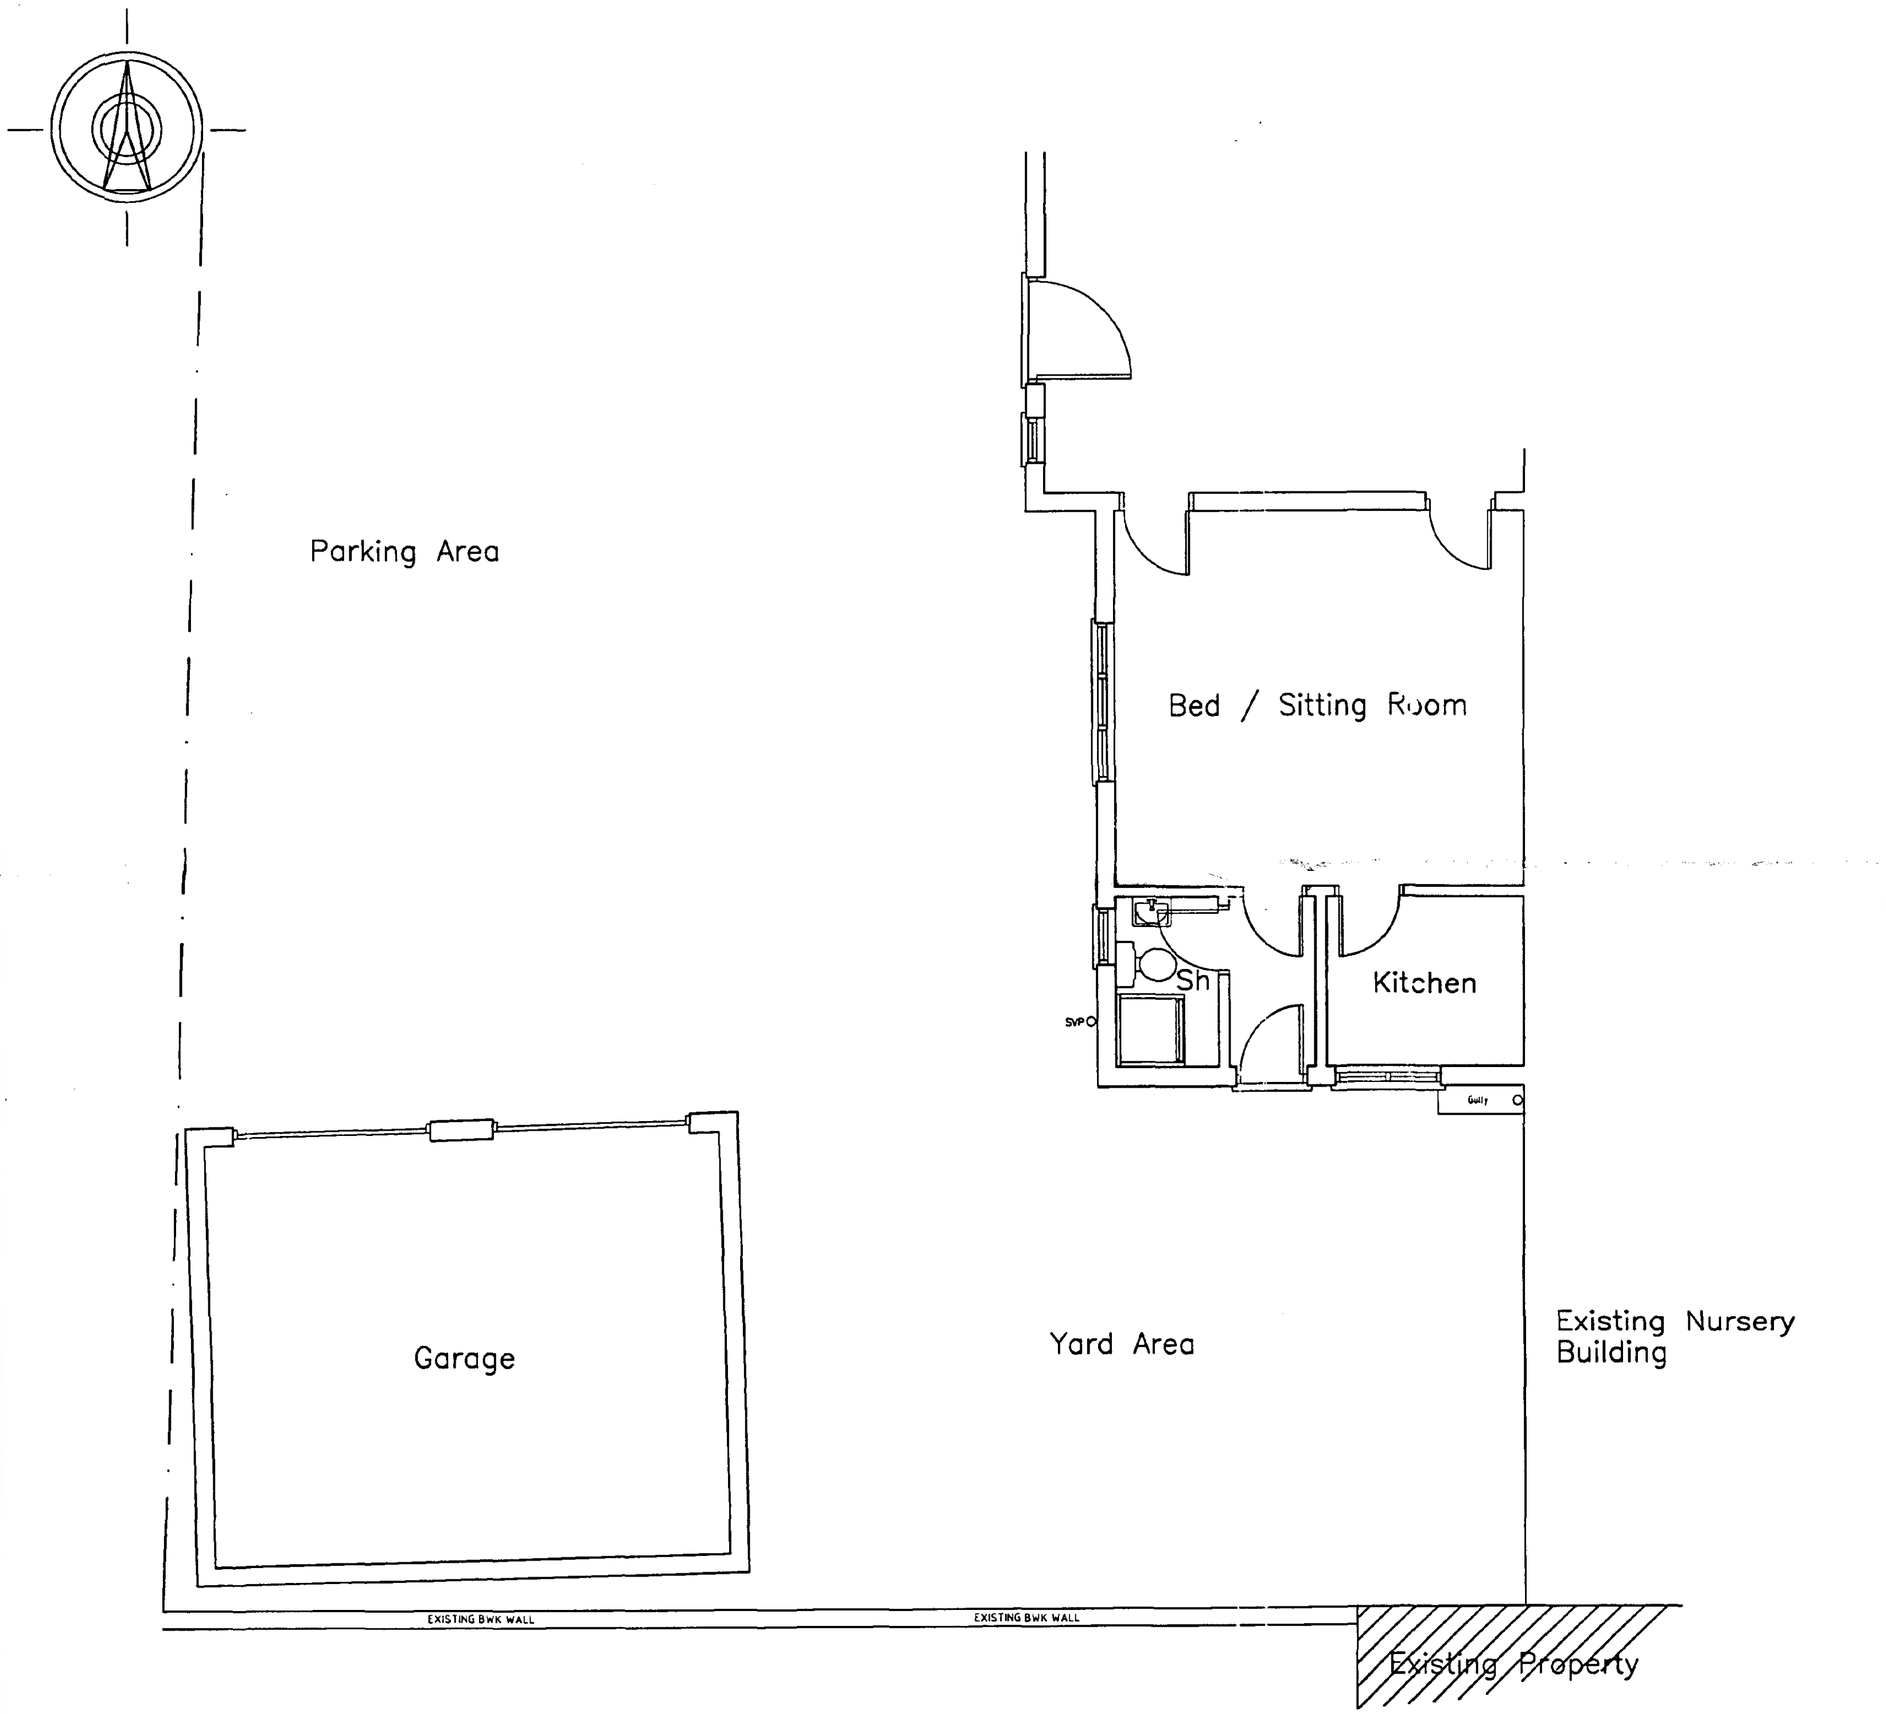

LEGEND / NOTES COLUMN :

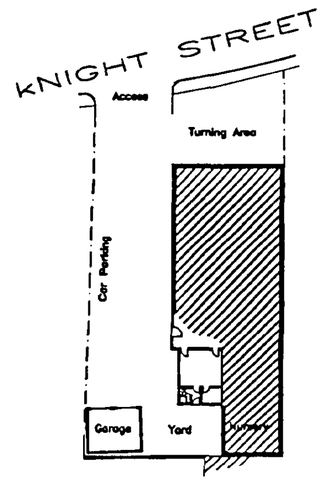

Site Plan Scale 1:500

Ground Floor Plan as Existing & Site Plan

Proposed Alterations at
14–22 Knight Street
Pinchbeck
Spalding, Lincs

Monograms Property Ltd

DATE : March 2001

DRAWN BY : AS

DRAWING SCALE : 1:50/1:500

CHECKED BY : .

DRAWING REFERENCE NUMBER / REVISION :

14215 – 01

DO NOT SCALE THIS DRAWING. THE CONTRACTOR IS DEEMED TO CHECK ALL DIMENSIONS ON SITE AND REPORT ANY DISCREPANCY TO THE ARCHITECT.

THE CONTENTS OF THIS DRAWING ARE COVERED BY COPYRIGHT AND REMAIN THE PROPERTY OF MLG ASSOCIATES LTD. WRITTEN APPROVAL MUST BE OBTAINED FROM MLG ASSOCIATES LTD PRIOR TO DUPLICATION OF, OR REPRODUCTION OF THIS DRAWING OR THE CONTENTS OF THIS DRAWING.

ANY DIMENSIONS NOT SHOWN ARE TO BE CHECKED AND AGREED WITH THE ARCHITECT BEFORE PROCEEDING WITH THE DETAILED WORKS.

MLG ASSOCIATES

ARCHITECTS
QUANTITY SURVEYORS
BUILDING SURVEYORS
PARTY WALL SURVEYORS
PROJECT MANAGERS
PLANNING SUPERVISORS

MLG ASSOCIATES LTD
REGISTERED OFFICE
49 High Street Boston
Lincolnshire PE21 8SP

Tel.: 01205 364795
Fax: 01205 310842

E mail: mlg.arch@btinternet.com

REG NO: 4107929