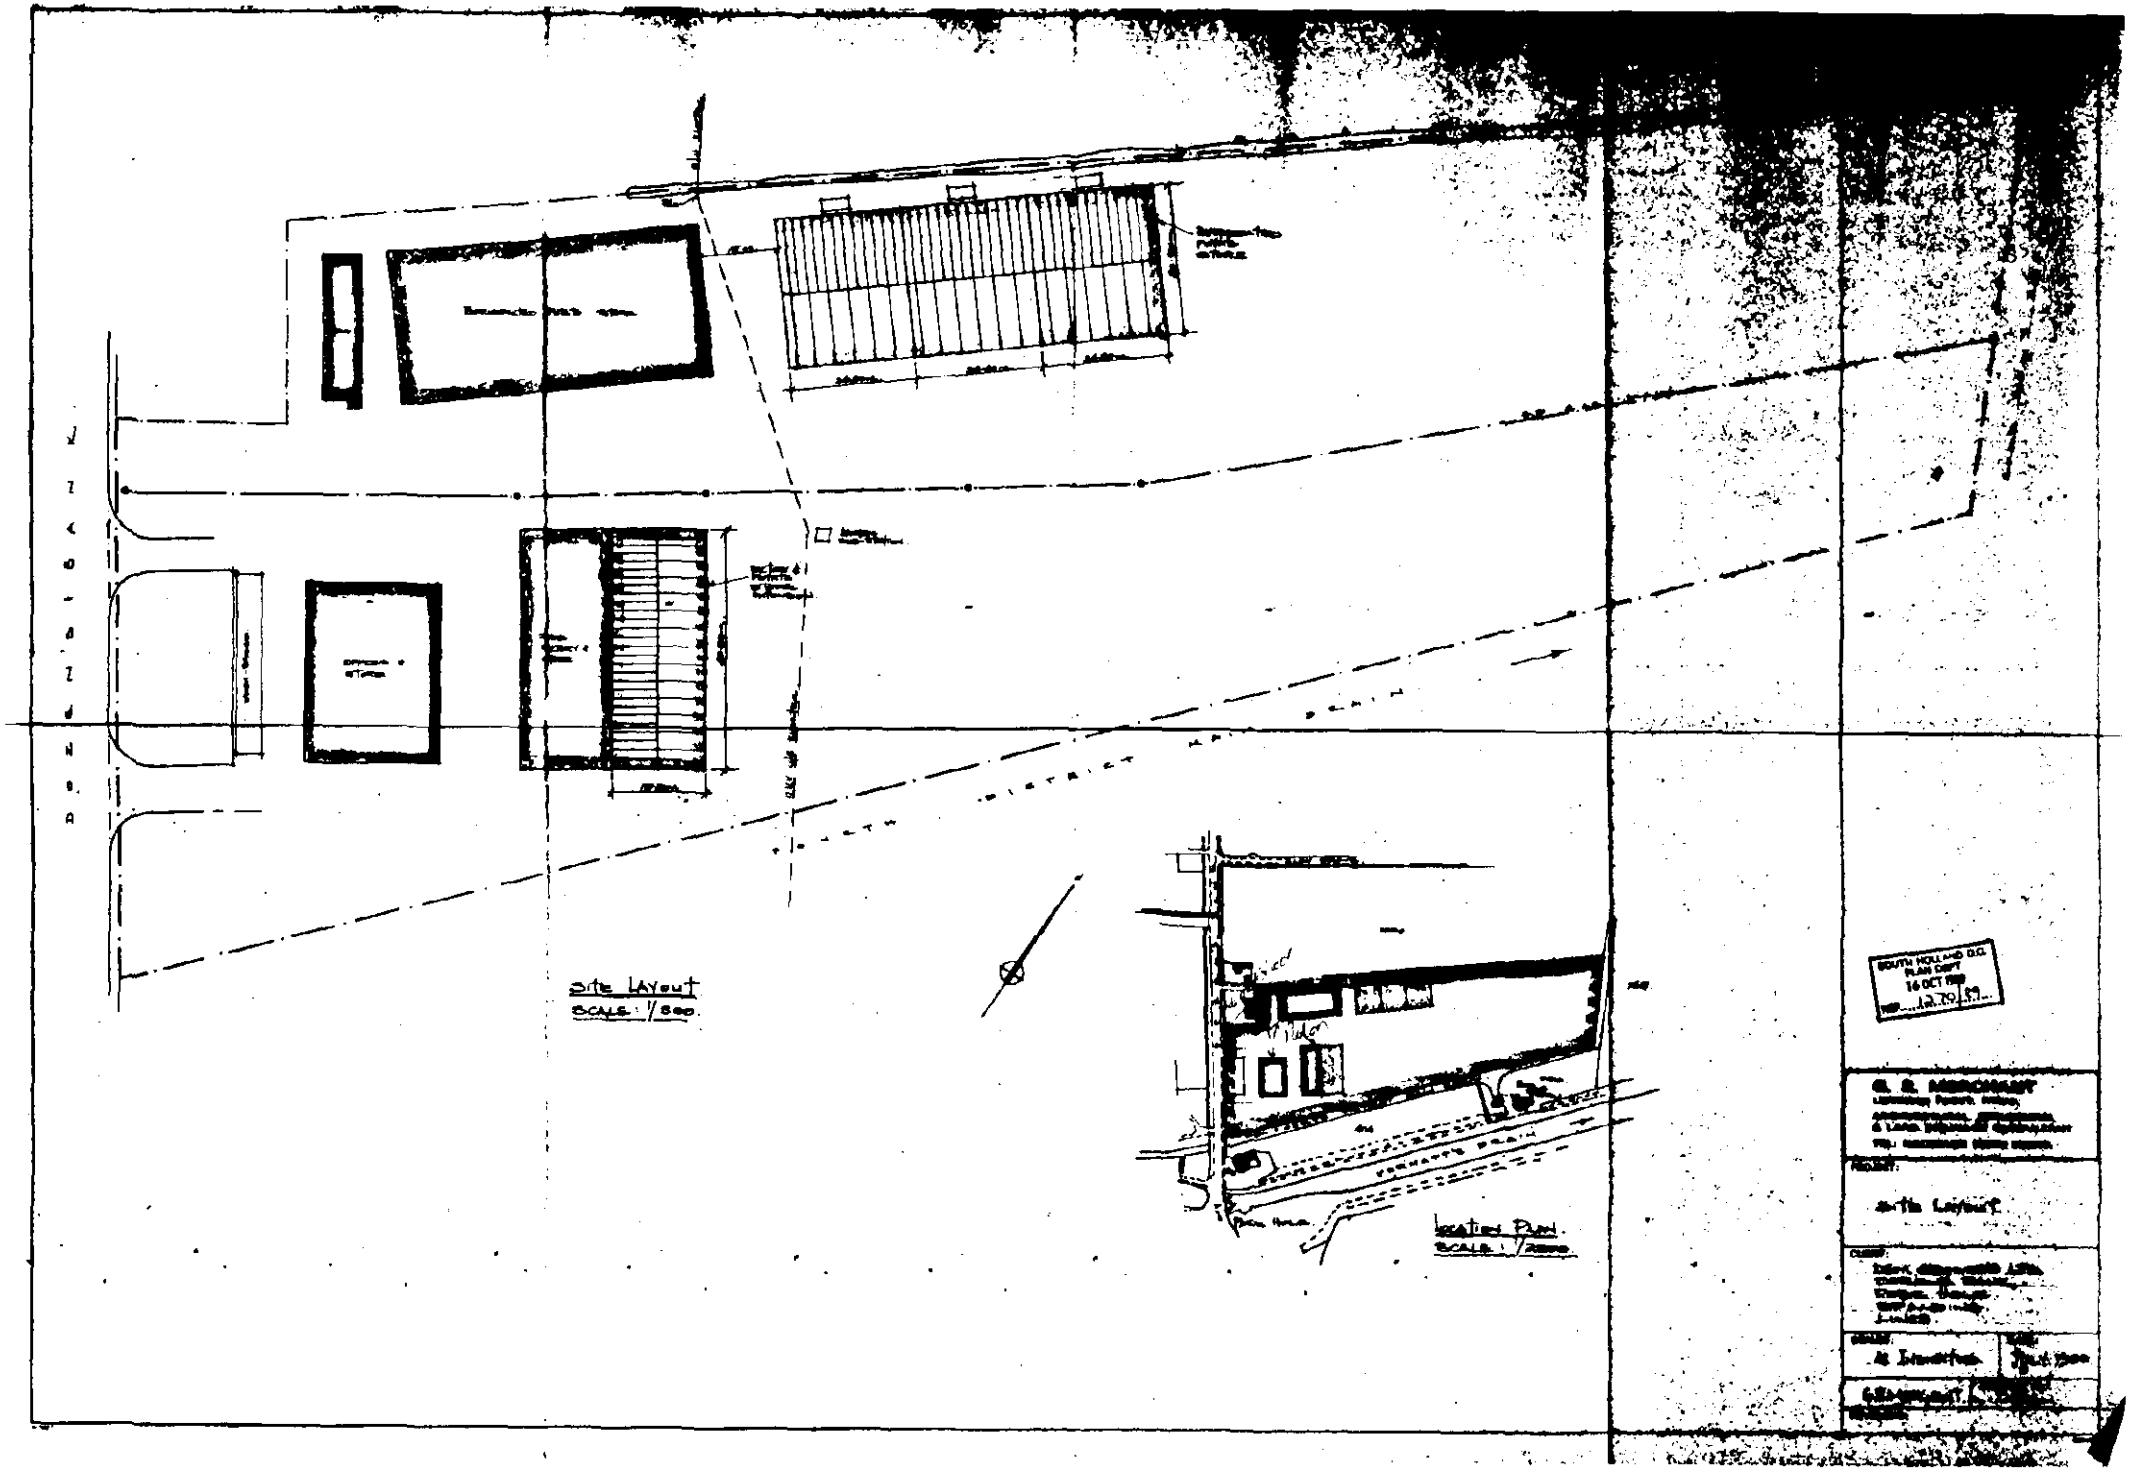

Site Layout
SCALE: 1/500
Location Plan
SCALE: 1/2500
SOUTH HOLLAND D.C.
PLAN DEPT
14 OCT 1970
Site Layout


TREE PLANTING SCHEDULE.

POTATO PROCESSING/ HANDLING BUILDING.

LOADING CANOPY

REFRIGERATED POTATO STORE.

SITE LAYOUT.
SCALE: 1/1250.

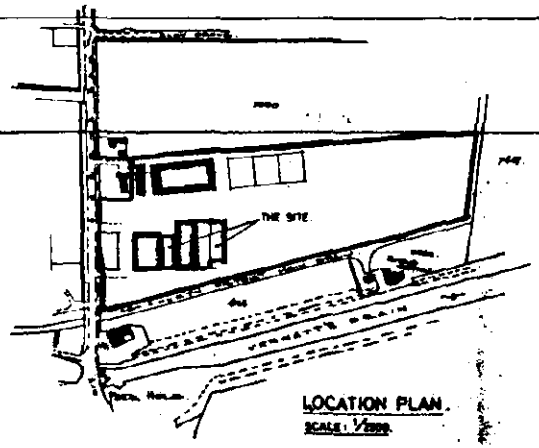

LOCATION PLAN.
SCALE: 1/2500.

SOUTH HOLLAND D.C.
PLANNING DEPT.
19 MAR 1982
REF. [illegible]

G. R. MERCHANT
LICENCED PRACT. PLANNER.
ARCHITECTURAL, STRUCTURAL & LAND DRAINAGE CONSULTANT
TEL: HOLBEACH (0406) 423666.


PROJECT:
POTATO PROCESSING/HANDLING BUILDING & LOADING CANOPY.

CLIENT:
D&A GROWERS LTD.
DECOY BANK,
DECOY ROAD,
SUTTON BRIDGE,
LINCS.


SCALES: As Indicated
DATE: [illegible]

DRAWN: GRMERCHANT
DRAWING No: [illegible]


REVISIONS:
A.P.E.S.

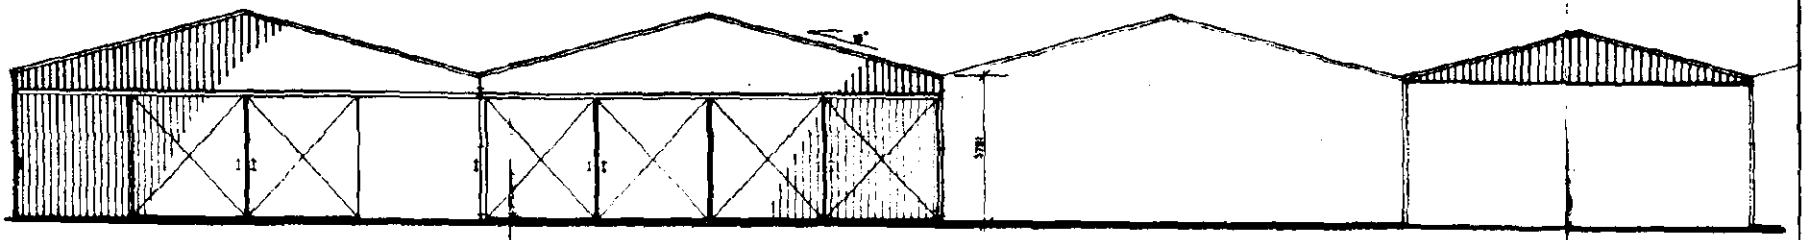

NORTH WEST ELEVATION.

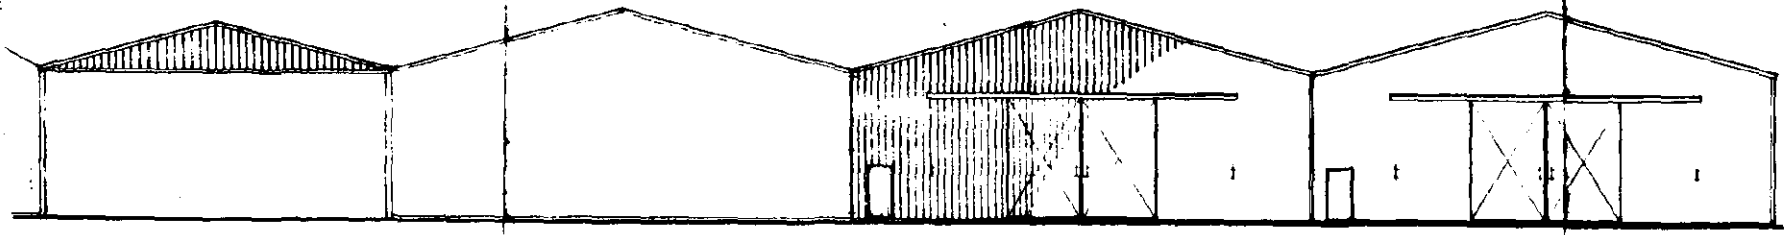

SOUTH EAST ELEVATION.

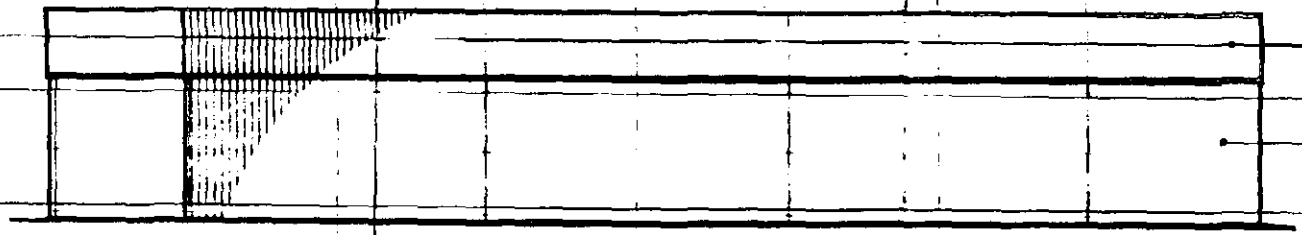

NORTH EAST ELEVATION.

SOUTH HOLLAND B.C.
PLAN DEPT.
19 AUG 1992
REF. 5992.92

G. R. MERCHANT
LEAD ARCH. RCIOC
ARCHITECTURAL, STRUCTURAL & LAND DRAINAGE CONSULTANT
TEL: (604)946-3760


PROJECT:
Potato Processing / Handling Building & Loading Canopy.

CLIENT:
DEM GROWERS
DERWOOD BANK
POOL HOUSE
SPALDING
LINCS.

SCALE: 1/100.
DATE: AUG 1992

G.R.MERCHANT
DRAWING No: DEMG-F 1

REVISIONS:

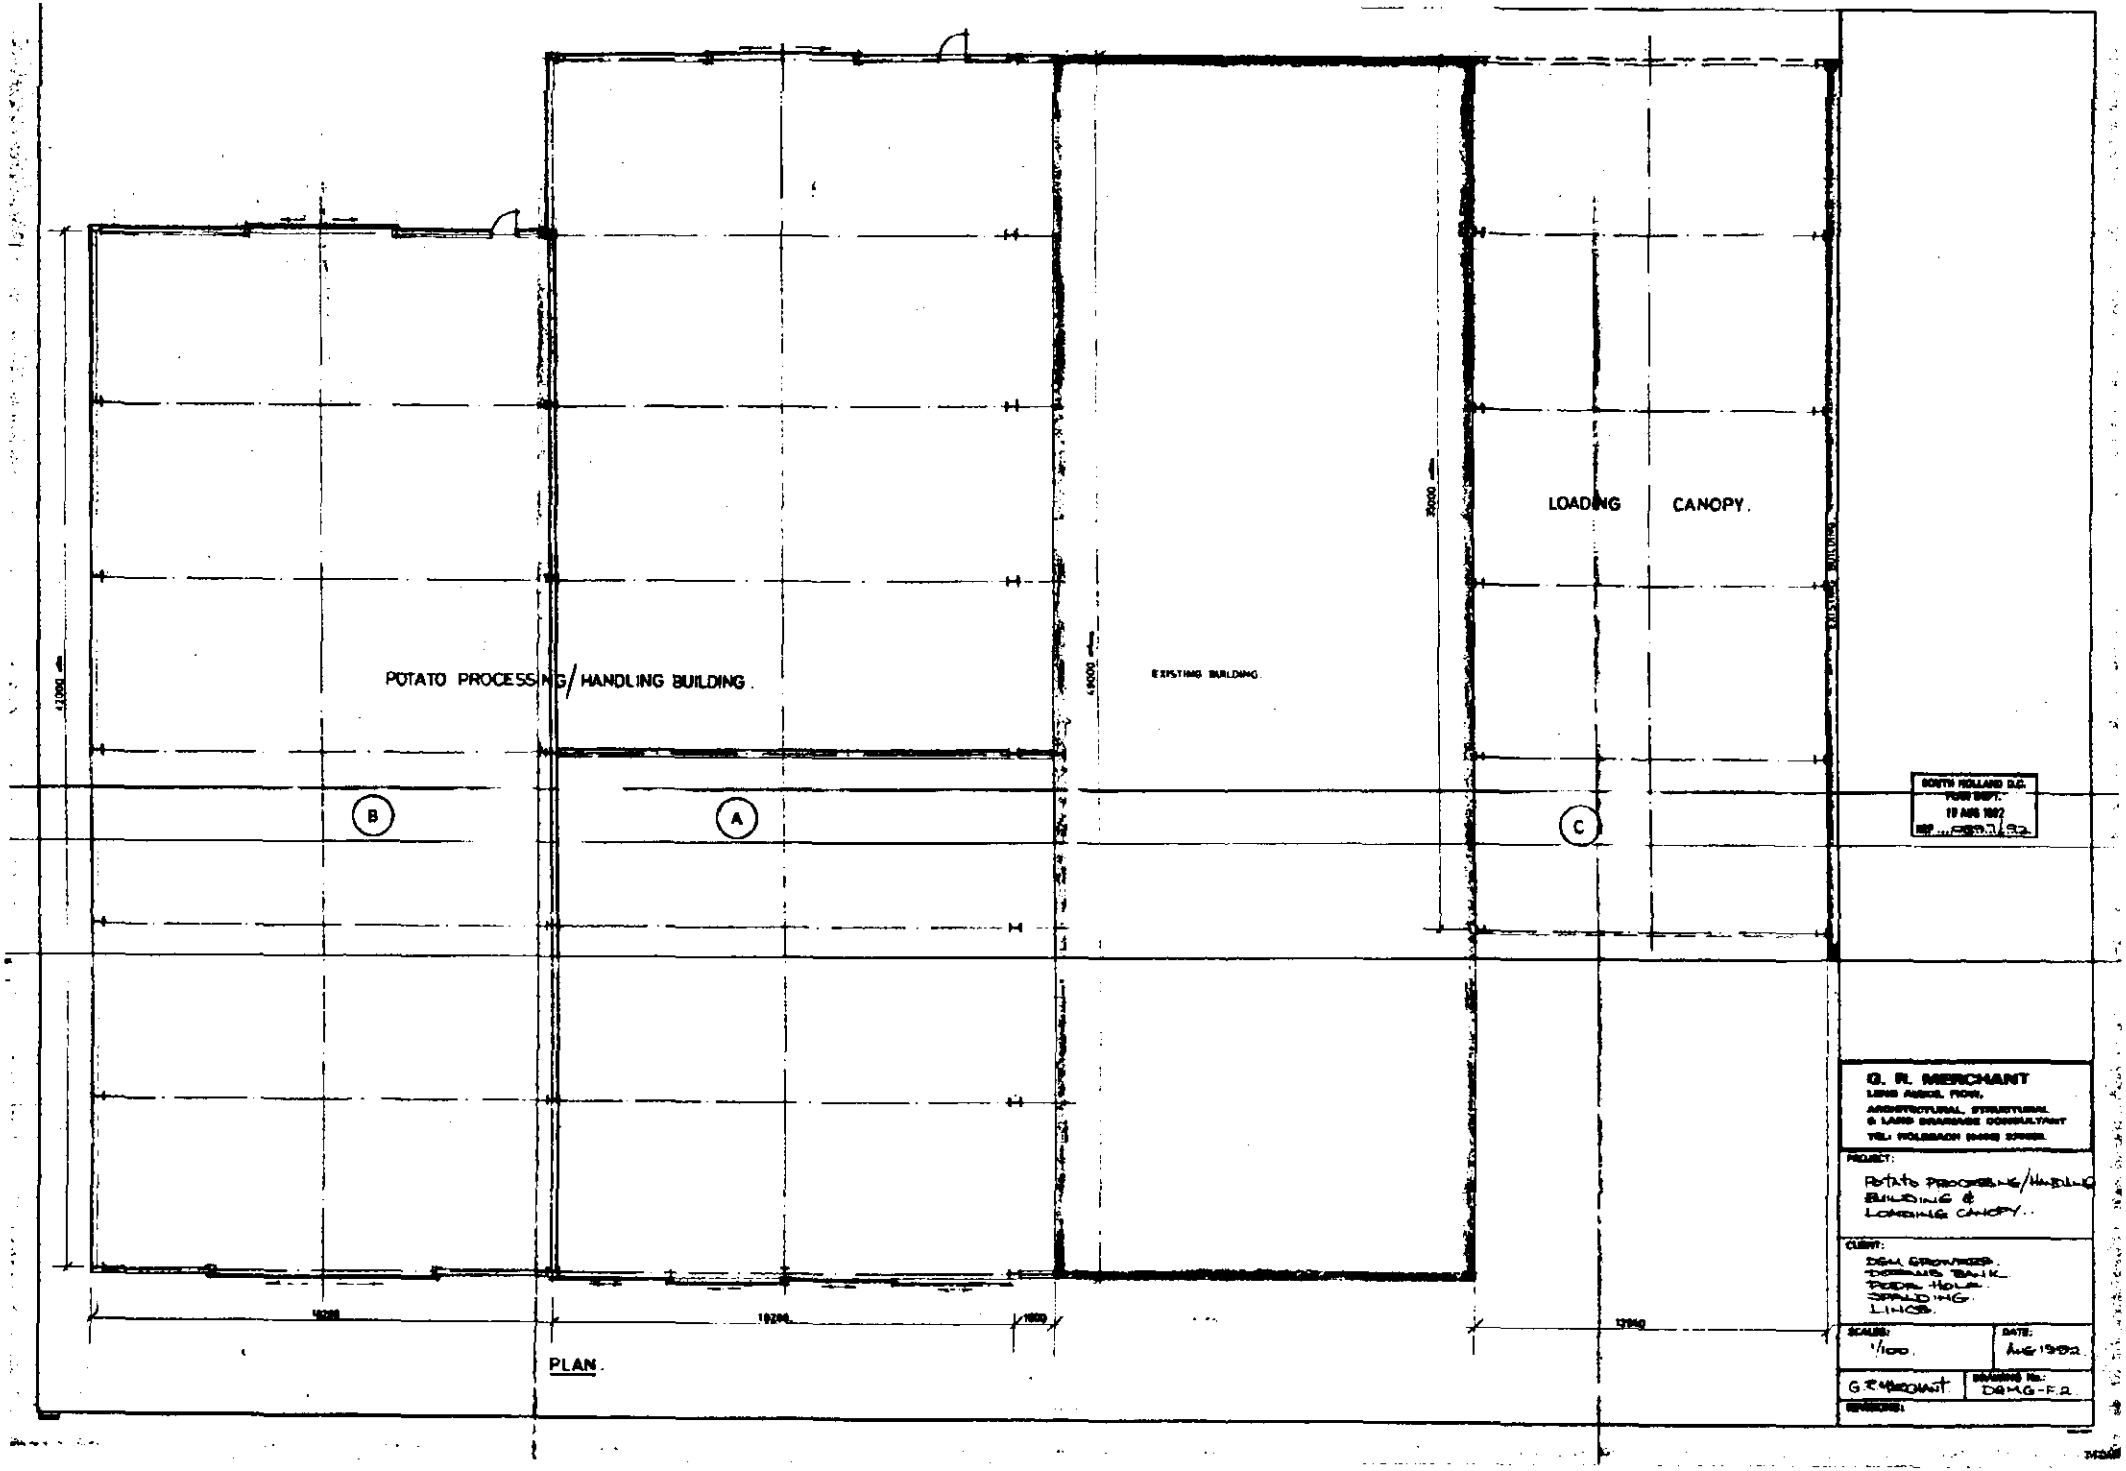
POTATO PROCESSING/HANDLING BUILDING.
EXISTING BUILDING.
LOADING CANOPY.
B
A
C
20000
12000
19200
1000
12960
SOUTH HOLLAND D.C.
YOUR DEPT.
19 AUG 1992
REF. ...
G. R. MERCHANT
PROJECT:
Potato Processing/Handling Building & Loading Canopy.
CLIENT:
SCALES:
1/100.
DATE:
Aug 1992.
G.R.MERCHANT
DRAWING No.
DRMG-F.2.

PLAN.

TREE PLANTING SCHEDULE.

COMMON ALDER (ALNUS - GLUTINOSA)
2·5M to 3·5M HIGH 250/270 FEATHERED.
2·M FROM DRAIN. 5M APART.

Tree Planting

Existing Refrigerated Potato Store.

488

15m

7·50m

D

24·40m

24·40m

24·40m

30·50m

REFRIGERATED POTATO STORE. (H14/1270/89)

Store

Store

Building approved (not constructed) (Storage)

30m

application site boundary

existing access/roadway in ownership/control of applicant company

Datum 5·00 (assumed)

LOADING CANOPY.

C

A

B

(H14/1270/89)

POTATO PROCESSING/ HANDLING BUILDING. -IN USE

PROCESSING

PROCESSING

EXISTING OFFICES & STORES.

Existing Potato Factory & Store.

Weigh-Bridge.

5·00

Electric Sub-Station

18·288

19·788

18·288

New S.W. outfall

FOURTH DISTRICT MAIN DRAIN


VERNATT'S DRAIN

BLUE GOWT


N O A

SITE LAYOUT.

SCALE: 1/500.

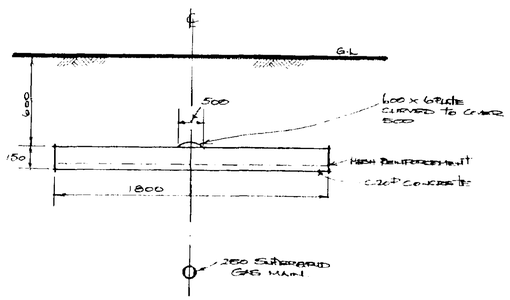

GAS MAIN PROTECTION

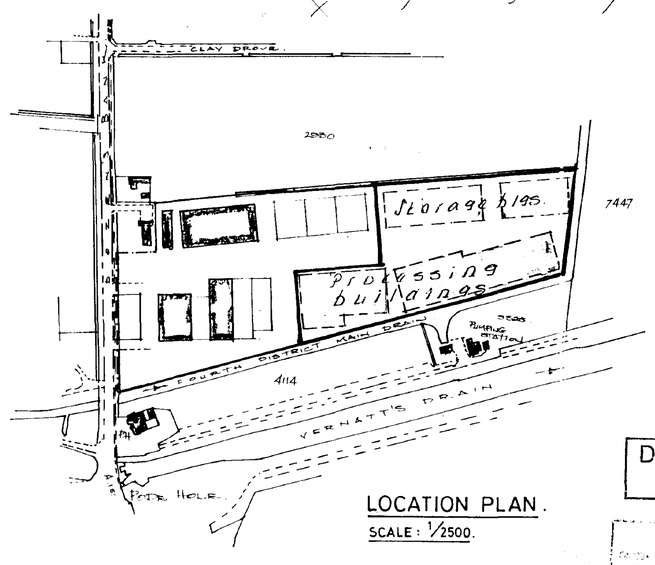

LOCATION PLAN.

SCALE: 1/2500.

DETERMINED PLAN

H. 26.8.92. Indicative Site layout-tree Planting
G. 10.5.91. Plans for back end of site
F. 13.1.93. Brick materials Unit C.
E. 16.10.92. B Regs Application. Units A & B.
D. 12.8.92. Potato Processing/Handling Application
C. 16.10.91. Site work details
B. 6.12.89. Additional tree planting
A. 24.11.89. Tree Planting Scheme - Ltd.

G. R. MERCHANT
I.ENG(CEI) FSCET, FAWO,
ARCHITECTURAL, STRUCTURAL & LAND DRAINAGE CONSULTANT
TEL: HOLBEACH (0406) 370853.

PROJECT:
Potato Processing/Handling Building & Loading Canopy.

CLIENT:
DGM Growers Ltd.
Dozens Bank.
Pode Hole.
Spalding.
Lincs.

SCALES:	DATE:
As Indicated.	Aug 1992.
G.R.MERCHANT.	DRAWING No.: DGM/G/F3E

REVISIONS:
A B C D E F G H

TREE PLANTING SCHEDULE.

COMMON ALDER. (ALNUS - GLUTINOSA).
2.5M to 3.5M HIGH 250/2'0 FEATHERED.
2.M FROM DRAIN. 5M APART.

Cluster - Rowan, Flowering Cherry & Field Maple

Cluster - Rowan, 2+6 Flowering Cherry & Field Maple

Cluster Flowering Cherry & Rowan

Cluster Rowan, Flowering Cherry Field Maple

Cluster Silver Birch Cut Leaf Alder Hawthorn

Tree Planting

O/H Electric

7.50m

Existing Refrigeration Potato Store.

488

15m

D

24.40m

24.40m

24.40m

30.50m

REFRIGERATED POTATO STORE. (H14/1270/89)

Store

Store

Building approved (not constructed) [Storage]

30m

Application site boundary

Existing S.W. main

#P G.S.P. main

existing access / roadway in ownership/control of applicant company

5.00

Electric Sub-Station

Datum 5.00 (assumed)

LOADING CANOPY.

POTATO PROCESSING/ HANDLING BUILDING. - IN USE

PROCESSING

PROCESSING

EXISTING OFFICES & STORES

Weigh - Bridge.

C

Existing Potato Factory & Store.

A

B

(H14/1270/89)

18.288

19.788

18.288

O/C

O/C

225

300

1/6 Rise Scale

U/G Electric Cable to Shed

New S.W. main


BY S.W. DRAIN

FOURTH DISTRICT MAIN DRAIN


BLUE HOUSE DRAIN

SITE LAYOUT.

SCALE : 1/500.

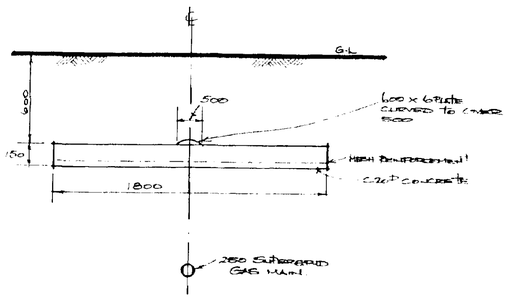

GAS MAIN PROTECTION

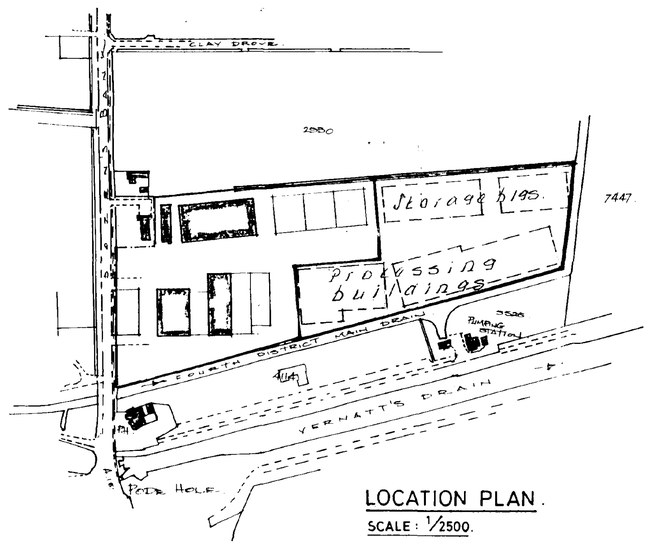

LOCATION PLAN.

SCALE : 1/2500.

SITE PLANNING PLAN

SOUTH HOLLAND DIST. COUNCIL PLANNING DEPT. RECEIVED 31 AUG 1994 H14 NOS. S28/94

H. 25.8.94 Indicative Site layout - tree Planting.
G. 10.5.94. Plan for east and of site
F. 13.1.93. B Regs Application. UNIT C
E. 16.10.92 B Regs Application UNITS A & B.
D. 12.8.92. Potato Processing/Handling Application
C. 16.10.91 Site work details
B. 6.12.89 Additional Tree Planting
A. 24.11.89. Tree Planting Scheme - HDC.

G. R. MERCHANT
I.ENG(CEI) FSCET, FAWO,
ARCHITECTURAL, STRUCTURAL & LAND DRAINAGE CONSULTANT
TEL: HOLBEACH (0406) 370853.

PROJECT:
POTATO PROCESSING/HANDLING BUILDING & LOADING CANOPY.


CLIENT:
DGM GROWERS LTD.
DOZENS BANK.
DODE HOLE.
SPALDING.
LINCS.

SCALES:	DATE:
AS INDICATED.	AUG 1992.
G.R.MERCHANT.	DRAWING No.: DGM/G+F.DE


REVISIONS:
A B C D E F G H

TREE PLANTING SCHEDULE.


COMMON ALDER. (ALNUS GLUTINOSA).
2.5M to 3.5M HIGH. 250/270 FEATHERED.
2.M FROM DRAIN. 5M APART.

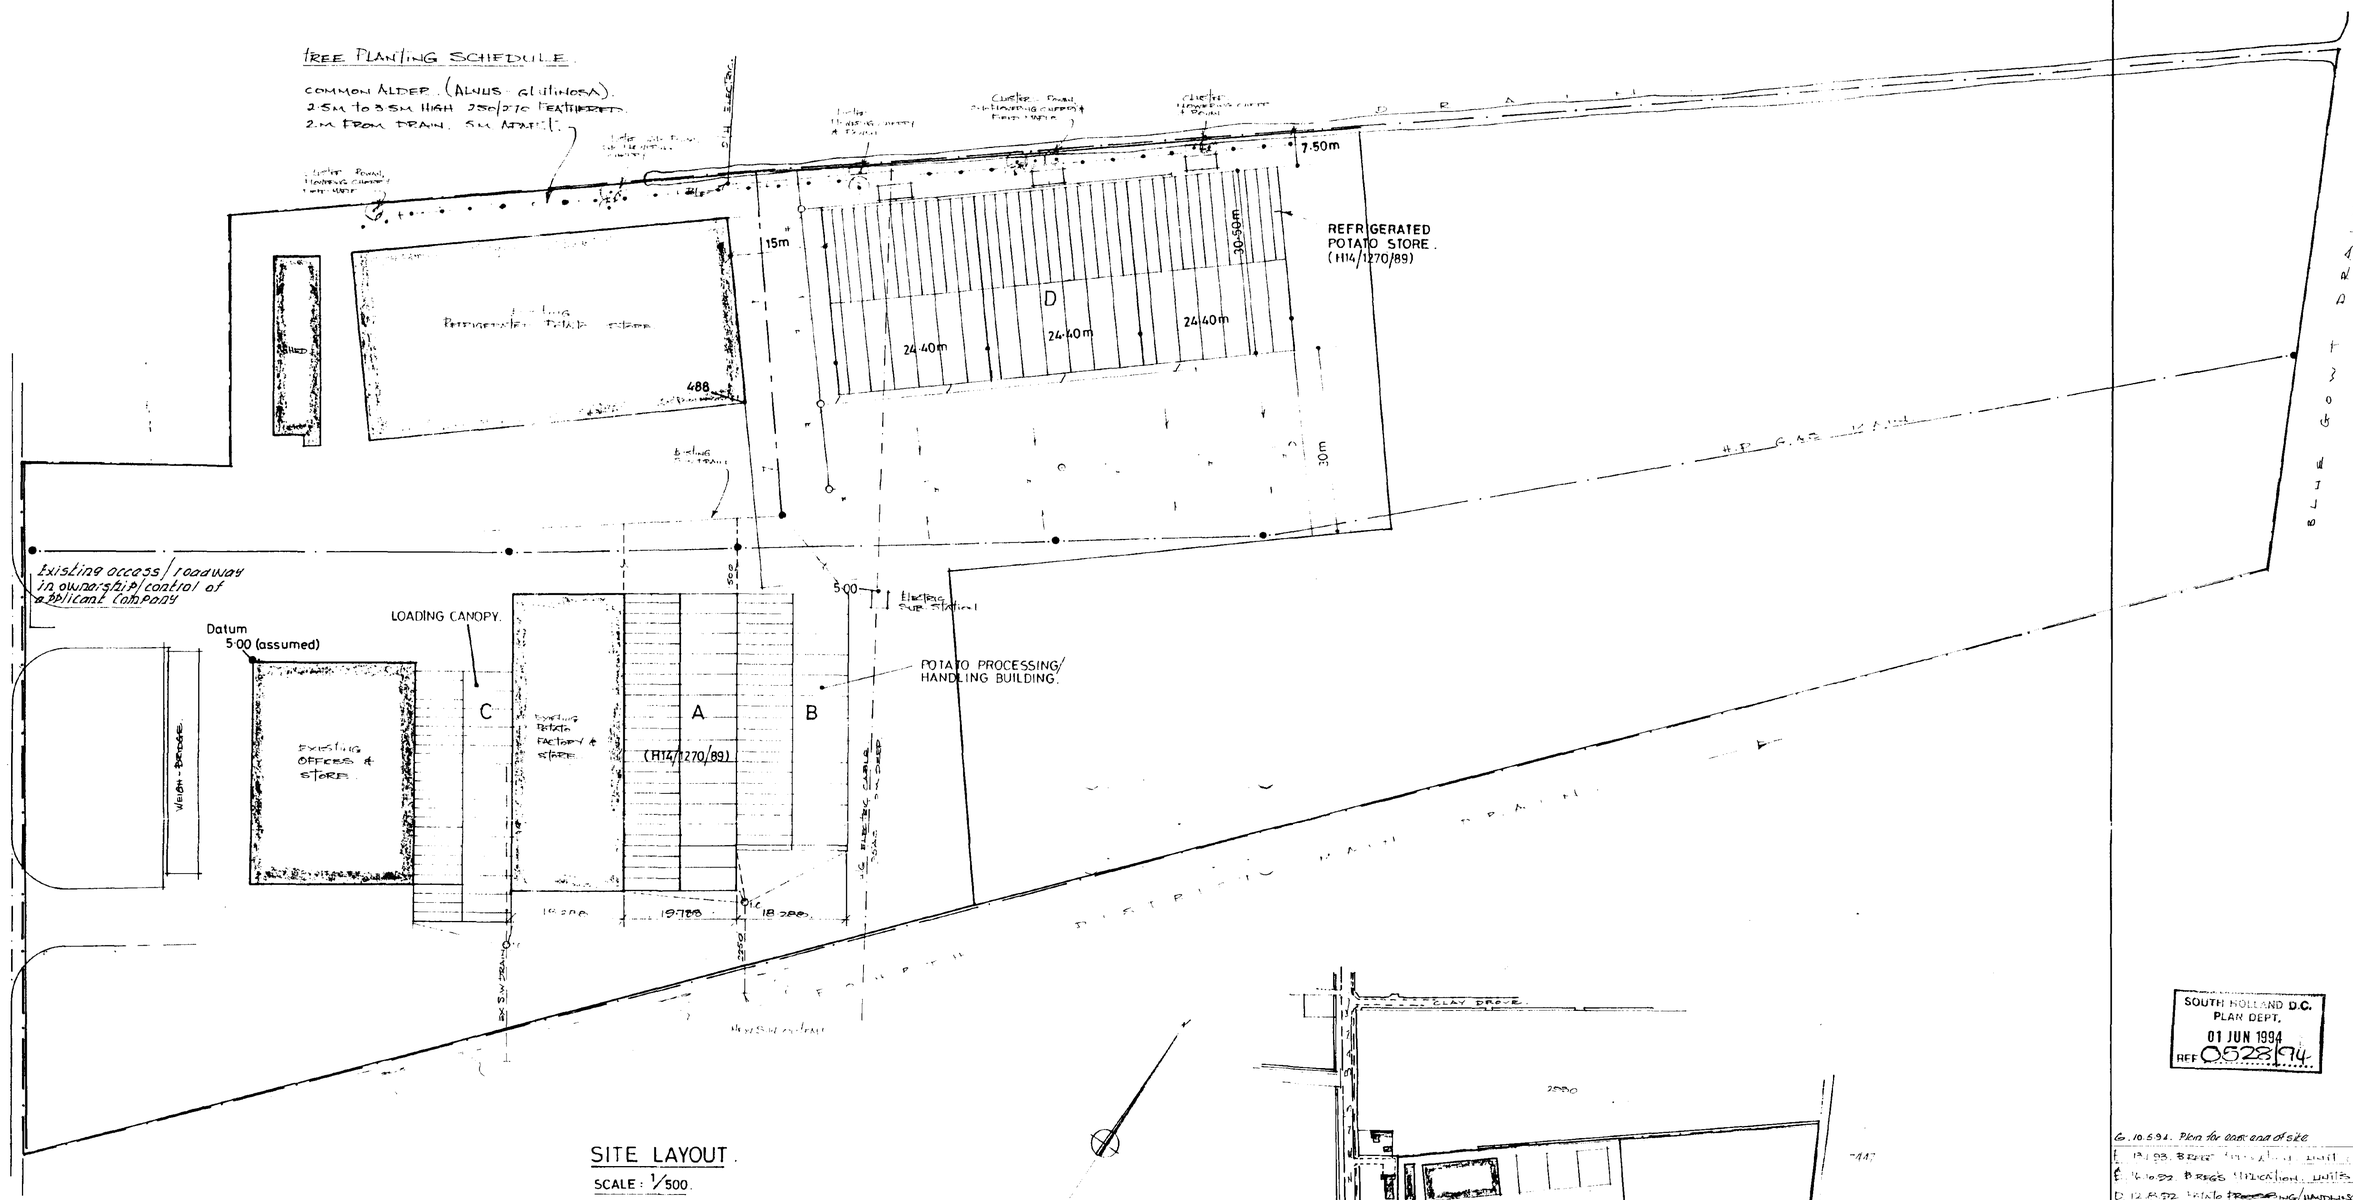

SITE LAYOUT.
SCALE: 1/500.

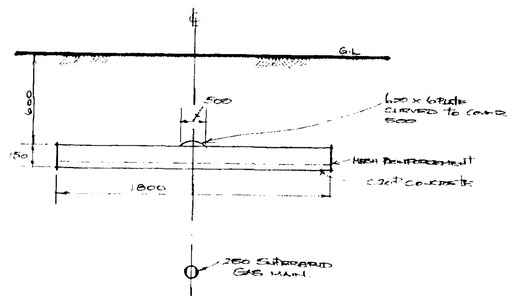

GAS MAIN PROTECTION

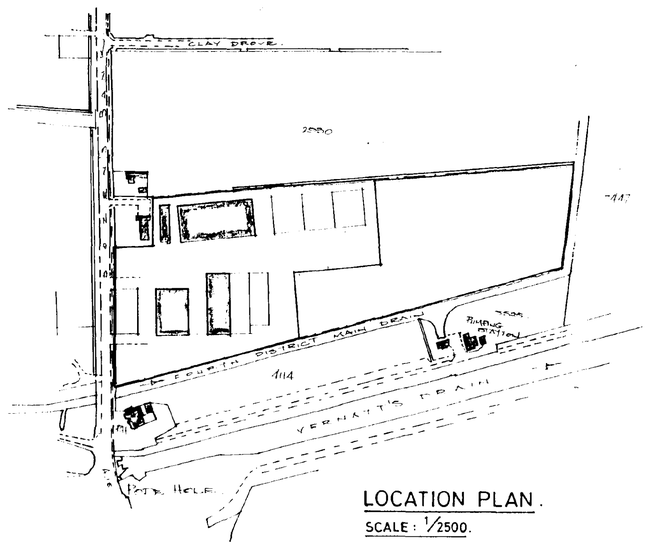

LOCATION PLAN.
SCALE: 1/2500.

SOUTH HOLLAND D.C.
PLAN DEPT.
01 JUN 1994
REF 0522/94

G. 10.5.94. Plan for oak and site
F. 19.1.93. Revised Potato Unit
E. 16.10.92. Revised Location. Units A & B
D. 12.8.92. Potato Processing/Handling Application
C. 16.10.91. Site Work Details.
B. 6.12.89. Additional Tree Planting
A. 24.11.89. Tree Planting Scheme - Indi.

G. R. MERCHANT
I.ENG(CEI) FSCET, FAWO,
ARCHITECTURAL, STRUCTURAL & LAND DRAINAGE CONSULTANT
TEL: HOLBEACH (0406) 370853.

PROJECT:
Potato Processing/Handling Building & Loading Canopy.

CLIENT:
DGM GROWERS LTD.
DOZENS BANK.
DODE HOLE.
SPALDING.
LINCS.

SCALES:	DATE:
AS INDICATED.	AUG 1992.
G.R MERCHANT.	DRAWING No.: DGM.G-F.3E

REVISIONS:
A. 24/11/89 1/G.