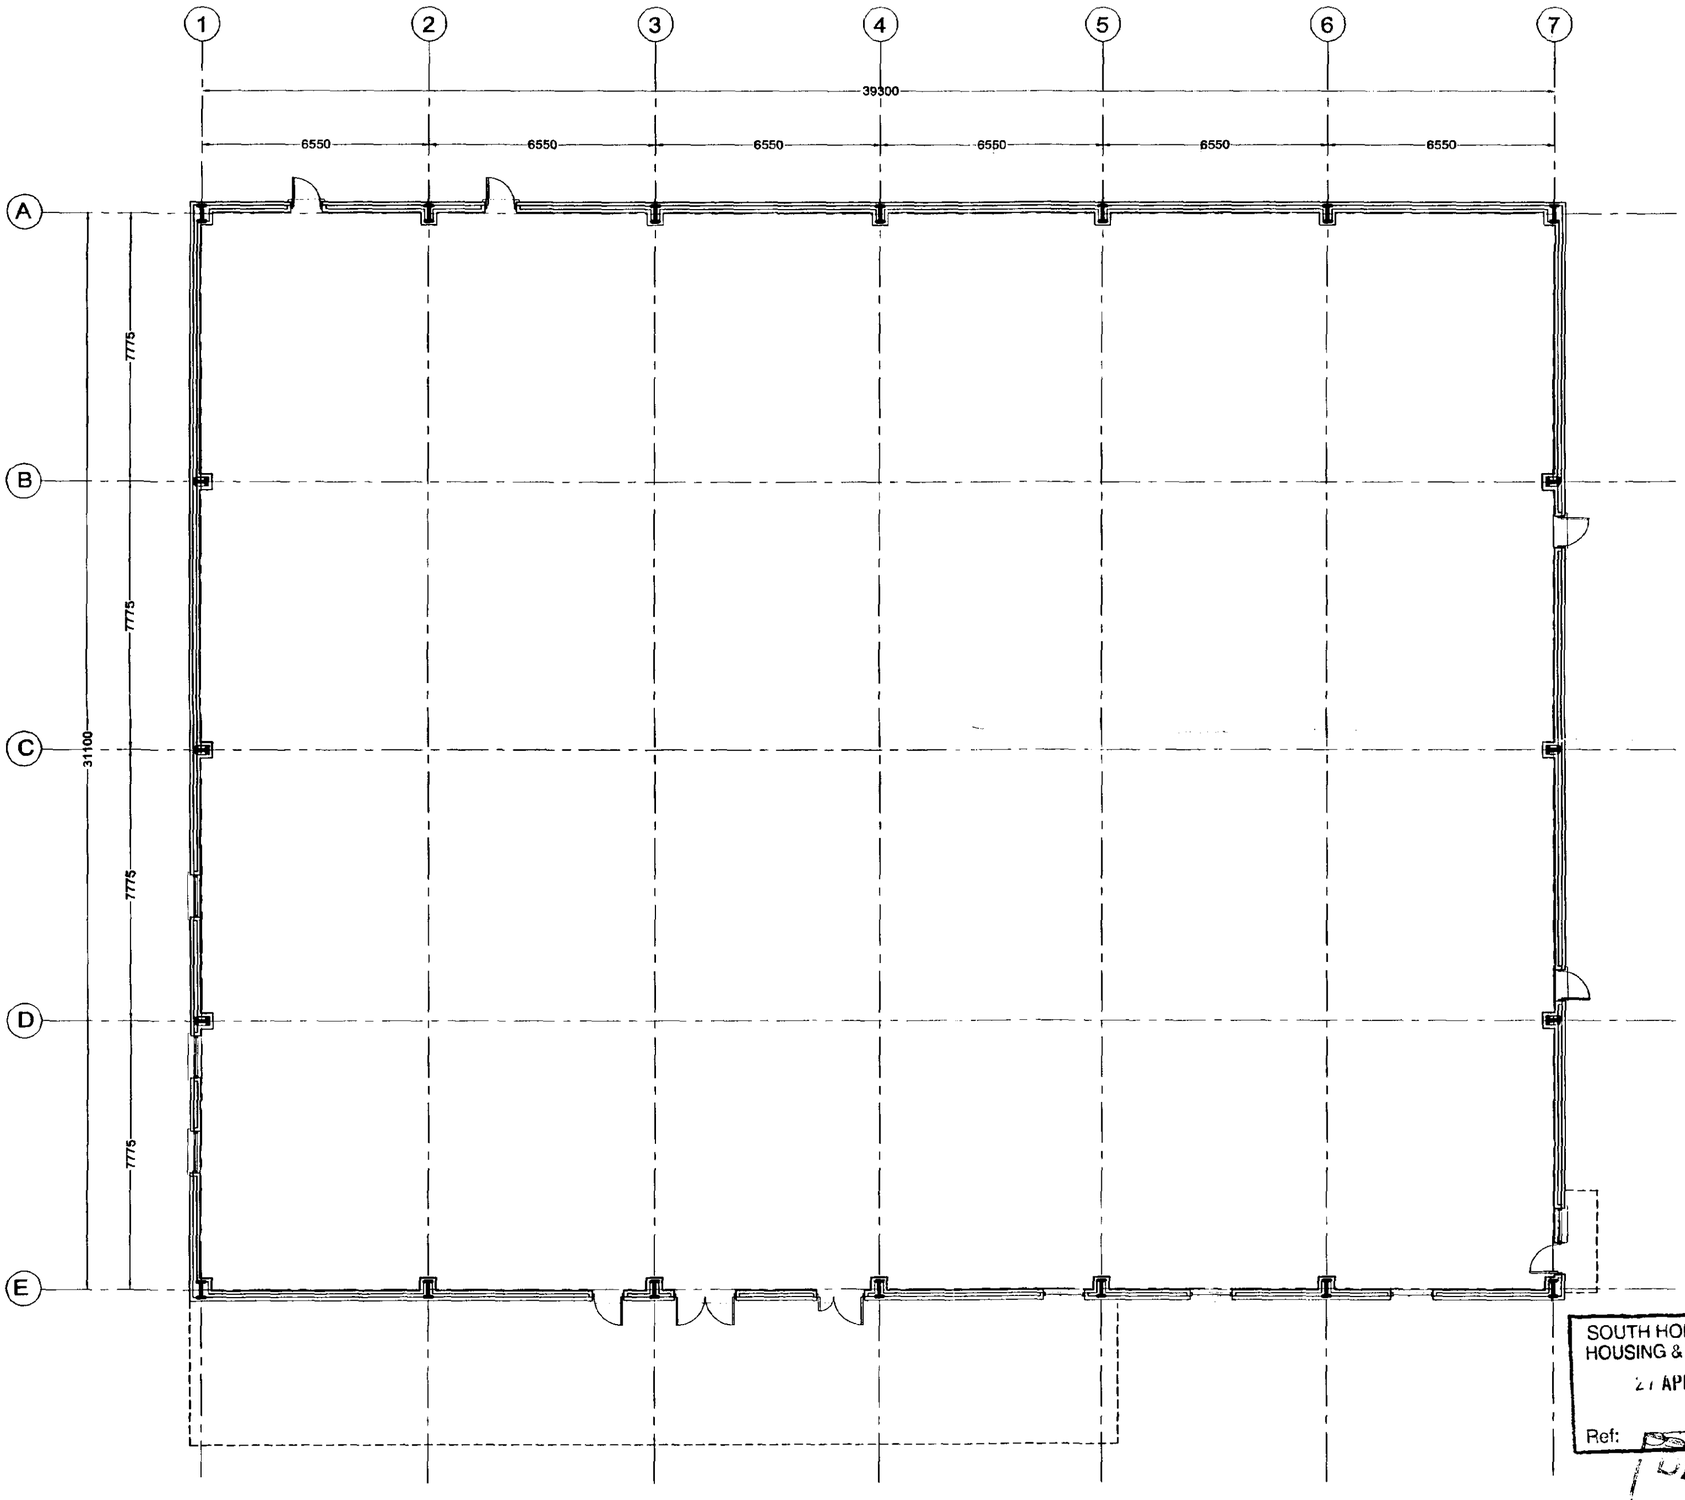


SOUTH HOLLAND DC
HOUSING & PLANNING
21 APR 2000
Ref:

DETERMINED PLAN

LINDUM GROUP

COPYRIGHT

COPYRIGHT OF THIS DRAWING BELONGS TO LINDUM GROUP LIMITED AND ITS SUBSIDIARY AND ASSOCIATED COMPANIES AND NO PART THEREOF MAY BE REPRODUCED OR UTILISED IN ANY WAY WHATSOEVER WITHOUT THE PRIOR WRITTEN CONSENT OF LINDUM.

USE FIGURED DIMENSIONS ONLY

A, 5/4/00 : Dwg updated as to tie in with fit out.

LINDUM

LINDUM CONSTRUCTION

Lindum House, Whisby Road, Lincoln LN6 3QX
Telephone: (01522) 500300 Fax: (01522) 500377

client
ROYAL MAIL

project
PROPOSED FACILITY

ENTERPRISE PARK
SPALDING

drawing
PLAN LAYOUT

date MARCH 2000 | scale 1 : 125

drawing no. LD99-021/03 | revision A

ENTERPRISE WAY

North

SERVICE YARD

SITE ENTRANCE

PHASE 1 ROAD CONSTRUCTION

CAR PARKING

Site (4234m²)
TOTAL BUILDING AREA- (1220m²)
TOTAL PARKING AREA- (1123m²)
TOTAL SERVICE AREA- (1555m²)

SUPERSEDED DRAWING
10 MAY 2000
0532/60

LINDUM GROUP

COPYRIGHT
COPYRIGHT OF THIS DRAWING BELONGS TO LINDUM GROUP LIMITED AND ITS SUBSIDIARY AND ASSOCIATED COMPANIES AND NO PART THEREOF MAY BE REPRODUCED OR UTILISED IN ANY WAY WHATSOEVER WITHOUT THE PRIOR WRITTEN CONSENT OF LINDUM.

USE FIGURED DIMENSIONS ONLY

D, 02/05/00: Building area increased as Dwg 03.
C, 14/4/00:- Revised areas & orientation.
B, 6/4/00:- Revised areas & orientation.
A, 5/4/00:- Building area increased & car park altered

LINDUM CONSTRUCTION
Lindum House, Whisby Road, Lincoln LN6 3QX
Telephone: (01522) 500100 Fax: (01522) 500377

client
ROYAL MAIL

project
PROPOSED FACILITY
ENTERPRISE PARK
SPALDING


drawing
LAYOUT PLAN

SUPERSEDED


date MAR 00 scale 1 : 200

drawing no. LD99/021/02


revision D

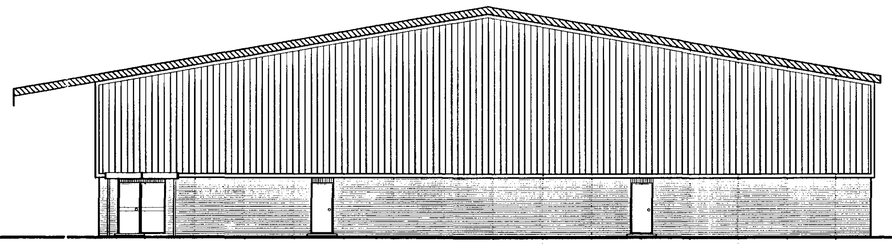


WEST ELEVATION

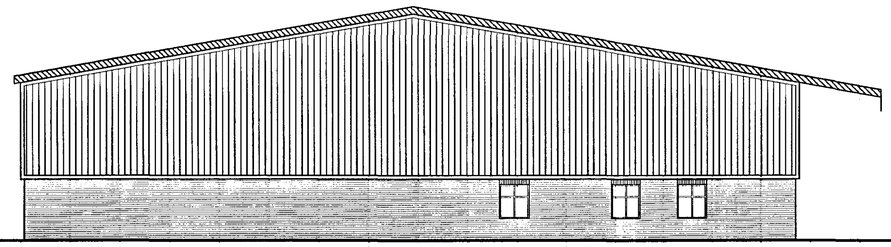

EAST ELEVATION

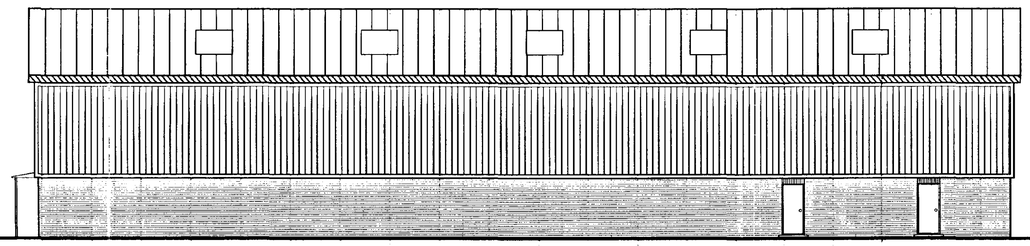

SOUTH ELEVATION

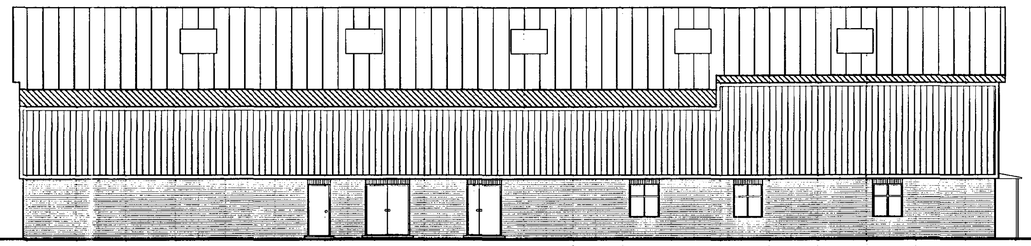

NORTH ELEVATION

LINDUM GROUP

COPYRIGHT

COPYRIGHT OF THIS DRAWING BELONGS TO LINDUM GROUP LIMITED AND ITS SUBSIDIARY AND ASSOCIATED COMPANIES AND NO PART THEREOF MAY BE REPRODUCED OR UTILISED IN ANY WAY WHATSOEVER WITHOUT THE PRIOR WRITTEN CONSENT OF LINDUM.

USE FIGURED DIMENSIONS ONLY

SOUTH HOLLAND DC
HOUSING & PLANNING
27 APR 2000
Ref:

A, 5/4/00 : Dwg updated as to tie in with fit out.

LINDUM

LINDUM CONSTRUCTION

Lindum House, Whisby Road, Lincoln LN6 3QX
Telephone: (01522) 500300 Fax: (01522) 500377

client
ROYAL MAIL

project
PROPOSED FACILITY

ENTERPRISE PARK
SPALDING

DETERMINED

drawing
ELEVATIONS

date
MARCH 2000

scale
1 : 125

drawing no
LD99/021/04

revision
A

ENTERPRISE WAY

Back of footpath

PHASE 1 ROAD CONSTRUCTION

SITE ENTRANCE

LANDSCAPING

SERVICE YARD

CAR PARKING

North

Site (4482m²)

TOTAL BUILDING AREA- (1220m²)
TOTAL PARKING AREA- (1134m²)
TOTAL SERVICE AREA- (1510m²)
TOTAL LANDSCAPING / FOOTPATHS- (618m²)

SOUTH KESTEVEN DISTRICT COUNCIL
HOUSING & PLANNING
30 MAY 2000
Ref: 0532/00

DETERMINED PLAN

LINDUM GROUP

COPYRIGHT

COPYRIGHT OF THIS DRAWING BELONGS TO LINDUM GROUP LIMITED AND ITS SUBSIDIARY AND ASSOCIATED COMPANIES AND NO PART THEREOF MAY BE REPRODUCED OR UTILISED IN ANY WAY WHATSOEVER WITHOUT THE PRIOR WRITTEN CONSENT OF LINDUM.

USE FIGURED DIMENSIONS ONLY

F. 15/5/00: Car parking and boundary re-aligned
E. 11/5/00: Building footprint rotated and areas updated accordingly
D. 2/5/00: Building area increased as Dwg 03.
C. 14/4/00: Revised areas & orientation.
B. 6/4/00: Revised areas & orientation.
A. 5/4/00: Building area increased & car park altered.

LINDUM CONSTRUCTION
Lindum House, Whisby Road, Lincoln LN6 3QX
Telephone: (01522) 500300 Fax: (01522) 500377

client: ROYAL MAIL

project: PROPOSED FACILITY
ENTERPRISE PARK
SPALDING


drawing: LAYOUT PLAN

date: MARCH 2000 | scale: 1 : 200

drawing no: LD99/021/02 | revision: F


ALL EXPOSED STEEL WORK TO BE POPPY RED B.S 04E53

DRIP FLASHING, GUTTERS, CORNER FLASHING AND RWPS TO BE PLASTISOL COATED, COLOUR TO BE POPPY RED.

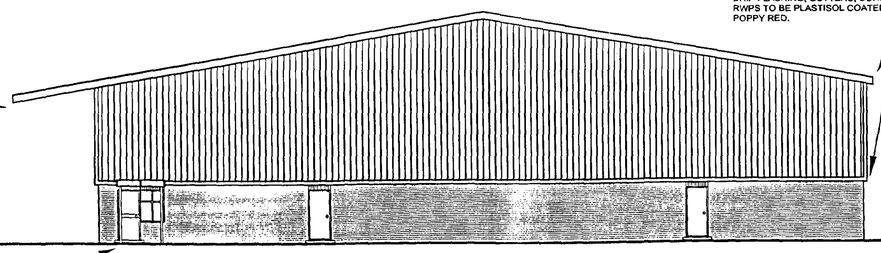

WINDOW FRAMES AND CUSTOMER ENTRANCE DOOR AND CANOPY TO BE POWDER COATED RED 04E53.


WEST ELEVATION

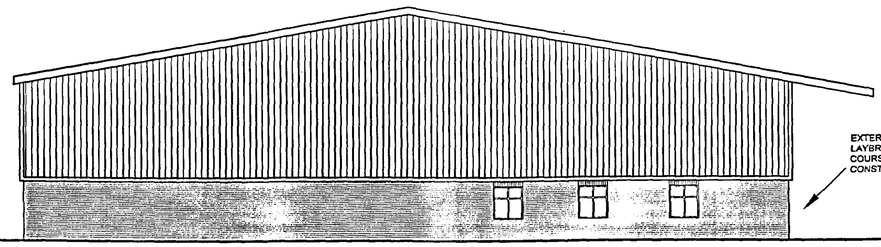

EXTERNAL MASONRY WALLS :- TO BE IBSTOCK LAYBROOK SEVENOAKS YELLOW, WITH SOLDIER COURSES OVER DOORS AND WINDOWS IN REDS, ALL CONSTRUCTED IN NATURAL MORTAR.

EAST ELEVATION


ROOF CONSTRUCTION :- OUTER LAYER OF PLASTISOL STEEL PROFILED SHEET, WITH 80MM INSULATING LAYER AND WHITE LINER SHEET FIXED TO PURLINS, CLADDING COLOUR TO BE GOOSEWING GREY.

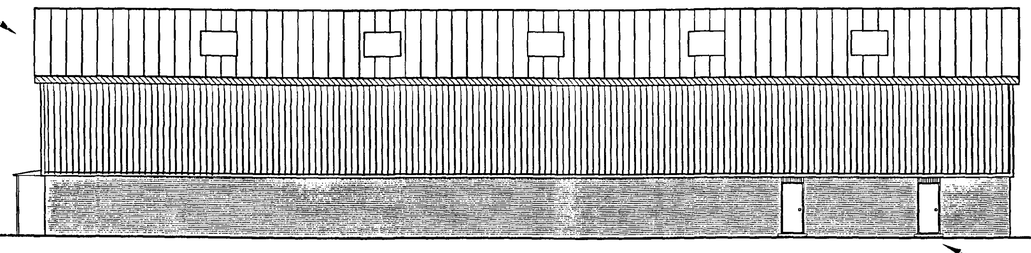

EXTERNAL DOORS AND FRAMES TO BE PAINTED BLUE B.S 18E53

SOUTH ELEVATION

EXTERNAL WALL CLADDING :- OUTER LAYER OF PLASTISOL STEEL PROFILED SHEET, WITH 80MM INSULATING LAYER AND WHITE LINER SHEET FIXED TO PURLINS, CLADDING COLOUR TO BE GOOSEWING GREY.

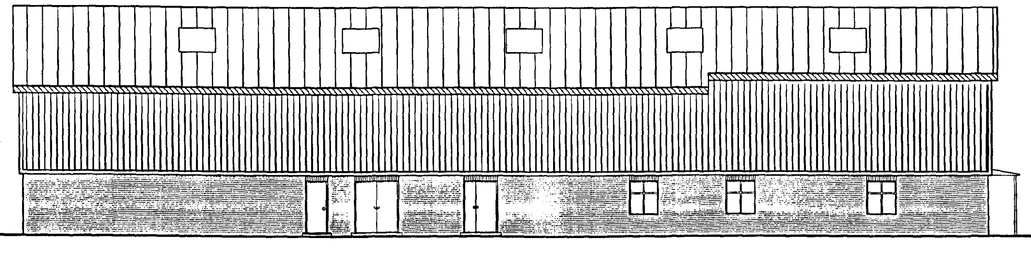

NORTH ELEVATION

SOUTH HOLLAND DC
HOUSING & PLANNING
17 AUG 2000
Ref: 0532/00

Plot: A1

LINDUM GROUP

COPYRIGHT

COPYRIGHT OF THIS DRAWING BELONGS TO LINDUM GROUP LIMITED AND ITS SUBSIDIARY AND ASSOCIATED COMPANIES AND NO PART THEREOF MAY BE REPRODUCED OR UTILISED IN ANY WAY WHATSOEVER WITHOUT THE PRIOR WRITTEN CONSENT OF LINDUM.

USE FIGURED DIMENSIONS ONLY

B: 13/6/00: Canopy centered over enquiries office door and sidelight. Windows / doors repositioned on north elevation
A: 5/4/00: Dwg updated to tie in with dwg No 03

LINDUM

LINDUM CONSTRUCTION

Lindum House, Whisby Road, Lincoln LN6 3QX
Telephone: (01522) 500300 Fax: (01522) 500377

client
ROYAL MAIL

project
PROPOSED FACILITY
ENTERPRISE PARK
SPALDING

drawing
ELEVATIONS

date MARCH 2000 | scale 1 : 125

drawing no. 6485/03 | revision