This drawing is copyright and may not be altered, traced, copied, photographed or used for any purpose other than that for which it is issued without consent of Broadgate Homes Ltd.

All dimensions to be checked on site - do not scale from drawing, any discrepancies please report to drawing office as soon as possible.


EXISTING NORTH ELEVATION



PROPOSED NORTH ELEVATION




EXISTING WEST ELEVATION

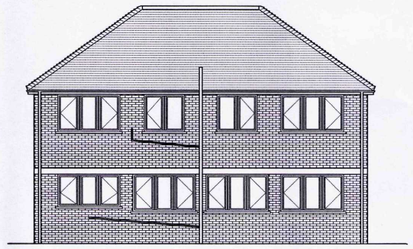

EXISTING SOUTH ELEVATION




EXISTING EAST ELEVATION

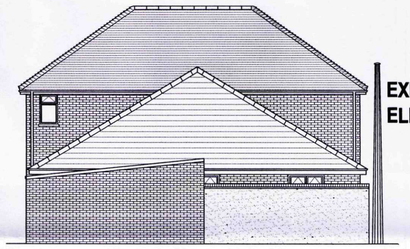


PROPOSED SOUTH ELEVATION



PROPOSED EAST ELEVATION

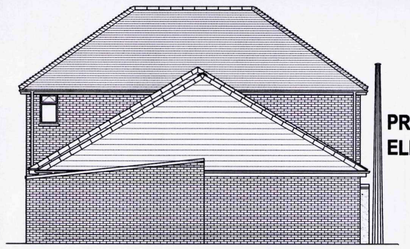

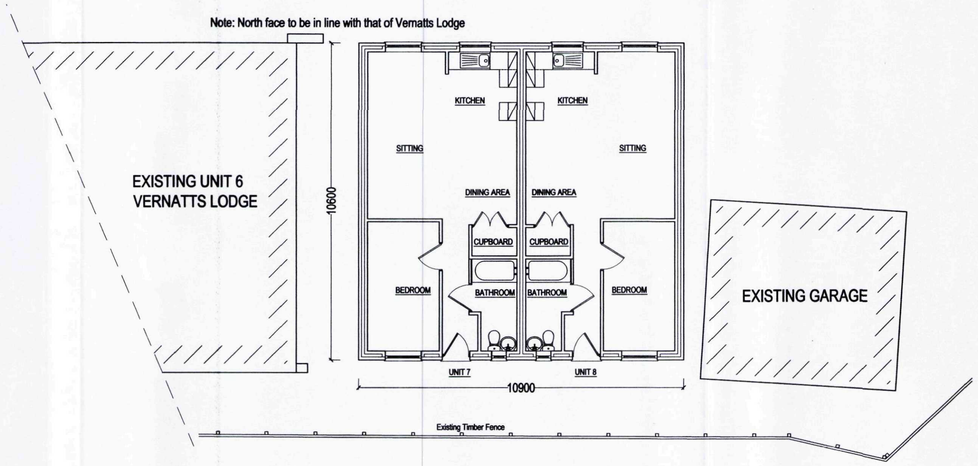

SHDC
Planning & Development
11 JUL 2011
Ref: 0534-11

BROADGATE HOMES

Broadgate Homes Limited
Broadgate House, Weston Hills,
Spalding, Lincolnshire. PE12 6DB.
Telephone: 01406 380532 E-MAIL Info@broadgate-homes.com

House Type

PROJECT TITLE

PROPOSED PAIR OF SINGLE STOREY DWELLINGS. ADJACENT TO VERNATTS LODGE & No. 202 SPALDING ROAD,PINCHBECK,LINCOLNSHIRE

DRAWING

- **Existing Elevations**
- **Proposed Elevations**
- **Proposed floor layout**

REV	DESCRIPTION	DATE	BY

SCALE 1:100 | DRAWN PM

DATE June 2011 | DRAWING No. 1006.CHAPMAN.11

MASTER COPY.