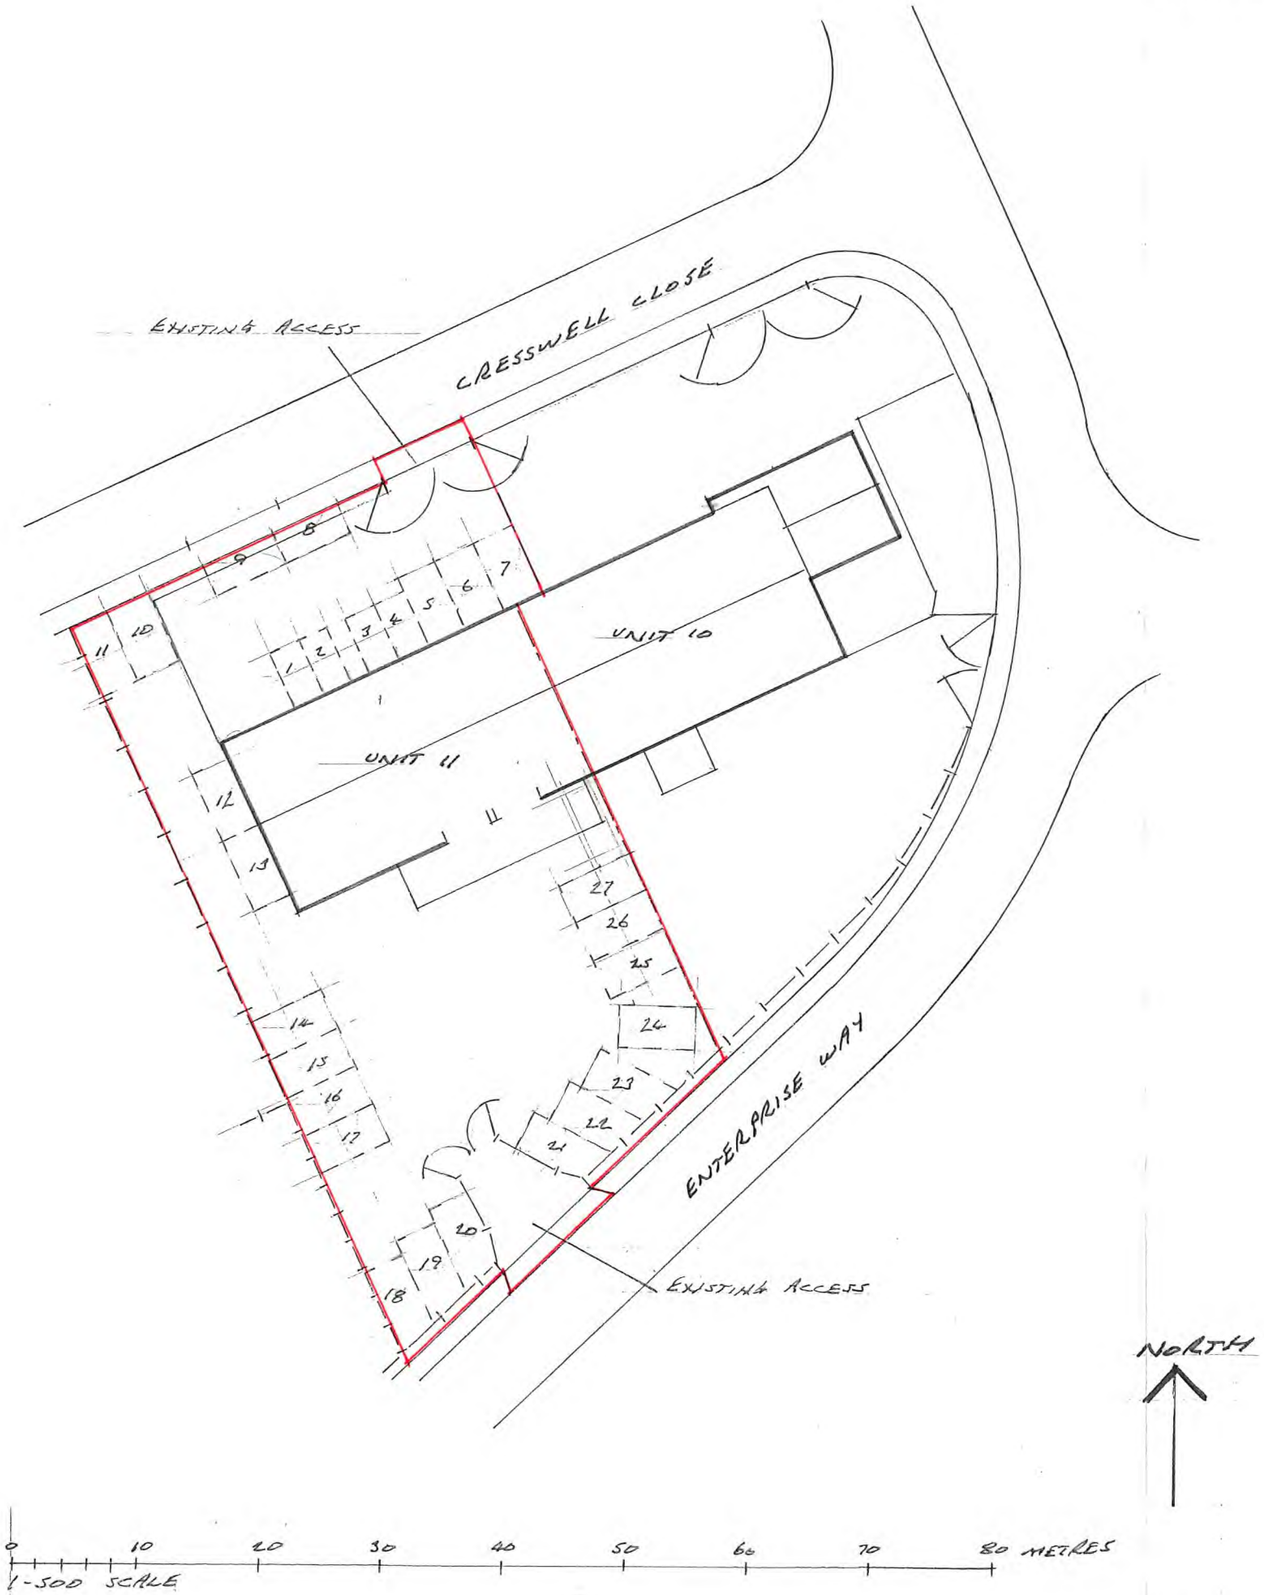


PARKING

BAYS 1 TO 4 ARE FOR EMPLOYEES OF FIX MY TRUCK TO PARK

BAYS 5 TO 27 ARE FOR

A PARKING FOR HGV TRACTOR UNITS AWAITING WORK BY FIX MY TRUCK AND

B EXPANSION OF LT DRIVE. HGV ARTICULATED TRACTOR UNITS AND REPLACED BY DRIVERS DOMESTIC CARS WHEN TRACTOR UNITS ARE TAKEN OUT

Contractor To Check All Dimensions On Site Before Work Commences.

Rev.	Date.	Init.	Revision Details.
A	11.6.24		ADD PARKING LAYOUT NOTES

R. BOOR DRAUGHTSMAN

26 Fengate
Moulton Chapel
Spalding
Lincolnshire
PE12 0XL

Phone
01406 380279

Project.

FIX MY TRUCK.
UNIT 11 CRESSWELL CLOSE,
PINCHBECK.

Drawing.

SITE PLAN AS PROPOSED

Scale.	Drawing. No.
1-500	3558-5
Drawn. RMB	
Date. JUNE 2024	Rev. A