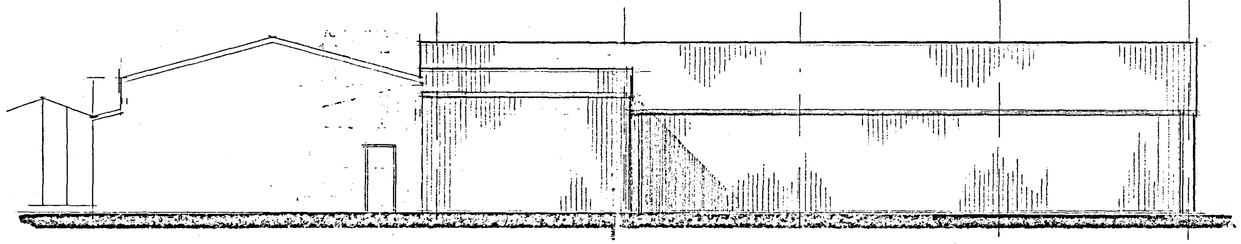
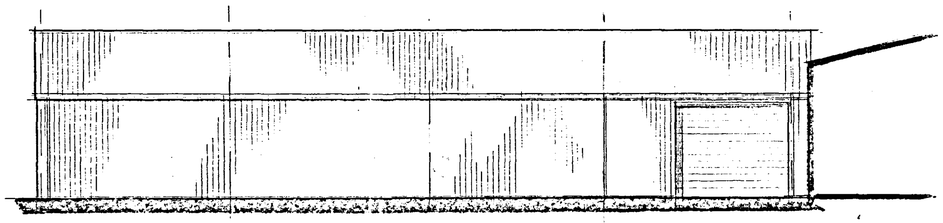


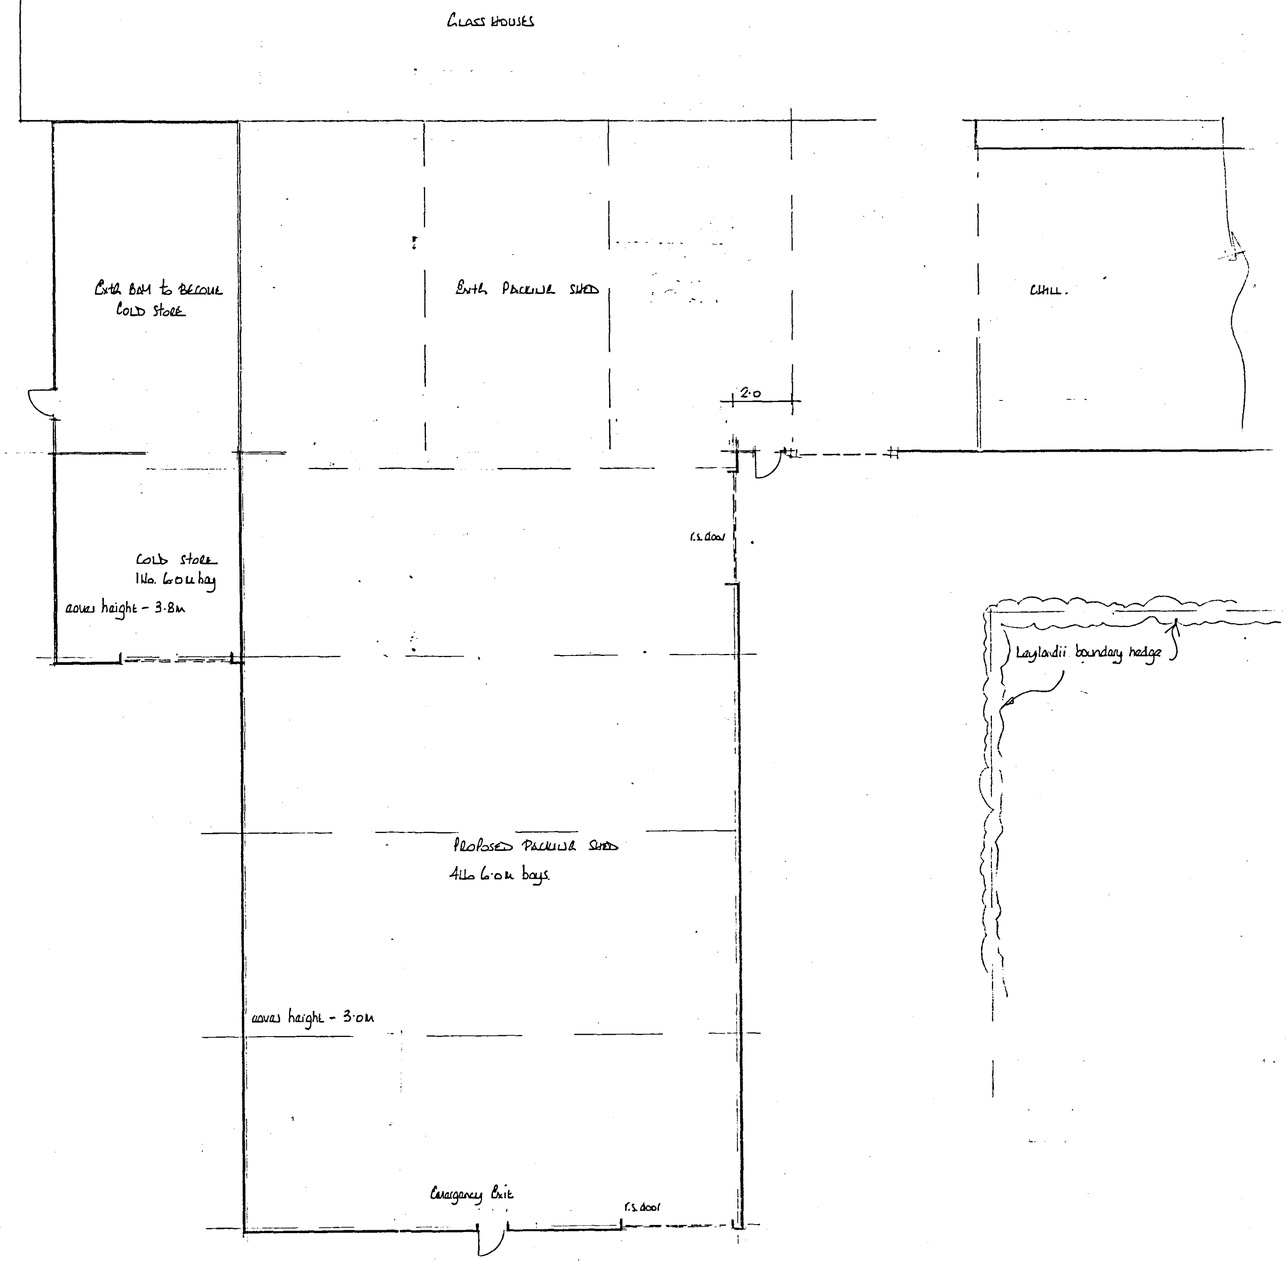

north



east



west




ground floor plan




SVDC
Planning & Development
21 APR 2006
Ref: 0543/06

DETERMINED PLAN

EAST MIDLANDS DESIGN ASSOC

Architectural Consultants

Willow Lodge
Horseshoe Road
Spalding
Lincs
PE11 3JA

Tel/fax :- 01775 767968
E-mail :- willowlodge@zoom.co.uk
Mobile 'phone :-07710 815044

Client
LAMBS FLOWERS

Project
PROPOSED PACKING SHED AND COLD STORE EXTENSION AT HEDGEGATE LANE PINCHBECK. SPALDING. LINCS

Drawing
PLAN & ELEVATIONS

Scale 1:100

Date April 06 Drawn AL

Dwg No: 06/13/01 Rev.