
DO NOT SCALE FROM THIS DRAWING


This drawing is copyright and may not be altered, traced, copied, photographed or used for any other purpose other than that for which it is issued without consent of Mark Dennis – Architectural Services. The General Contractor is to check all dimensions on site and report any discrepancies to the Architect.

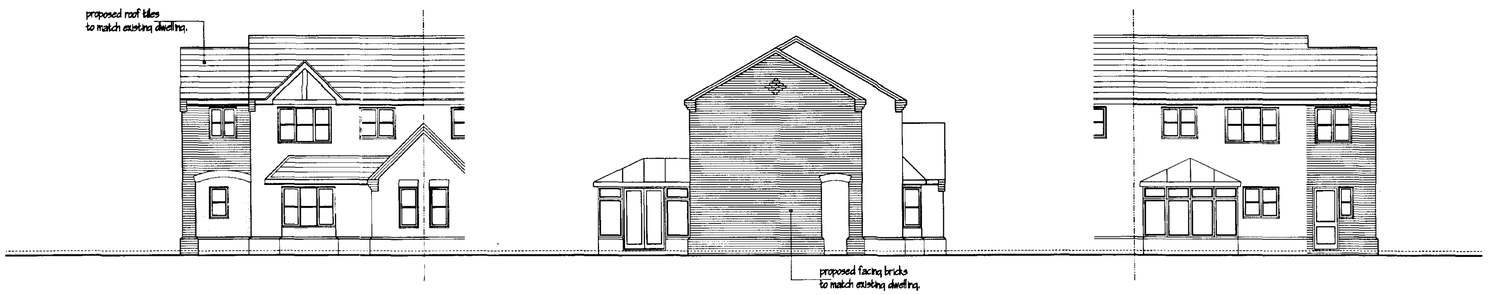


FRONT ELEVATION

SIDE ELEVATION


REAR ELEVATION

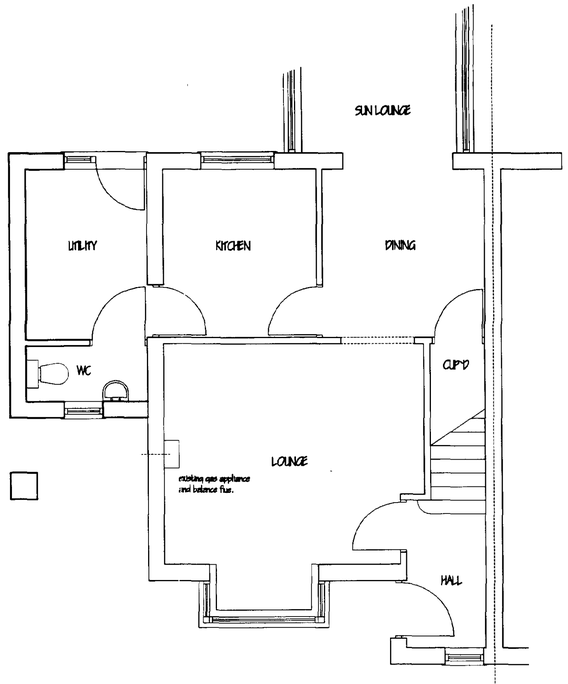

GROUND FLOOR - AS PROPOSED

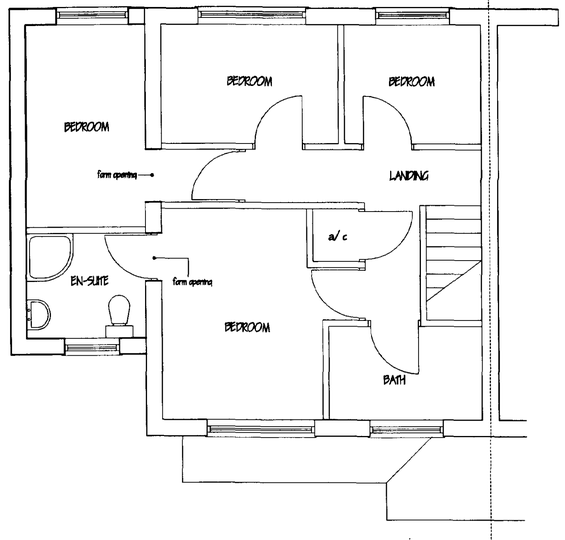

FIRST FLOOR - AS PROPOSED

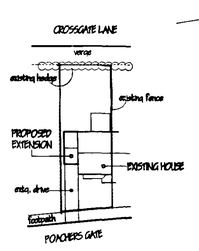

BLOCK PLAN
1:500

DETERMINED PLAN

MARK DENNIS
architectural services

90 STATION ROAD – SURFLEET – SPALDING
LINCOLNSHIRE – PE11 4DB
TEL: 01775 680183 FAX: 01775 680183

PROJECT TITLE
PROPOSED TWO STOREY EXTENSION AT
9 POACHERS GATE, PINCHBECK,
SPALDING, LINCS.

FOR: MR & MRS P CRAFT

SHDC
Planning & Development
– 7 MAY 2002
Ref 0547/02

FLOOR PLANS & ELEVATIONS.

REV	DESCRIPTION	DATE	BY

SCALE 1:100, 1:50
DRAWN MD
DATE APR 02
DRAWING No. 02.009/01