

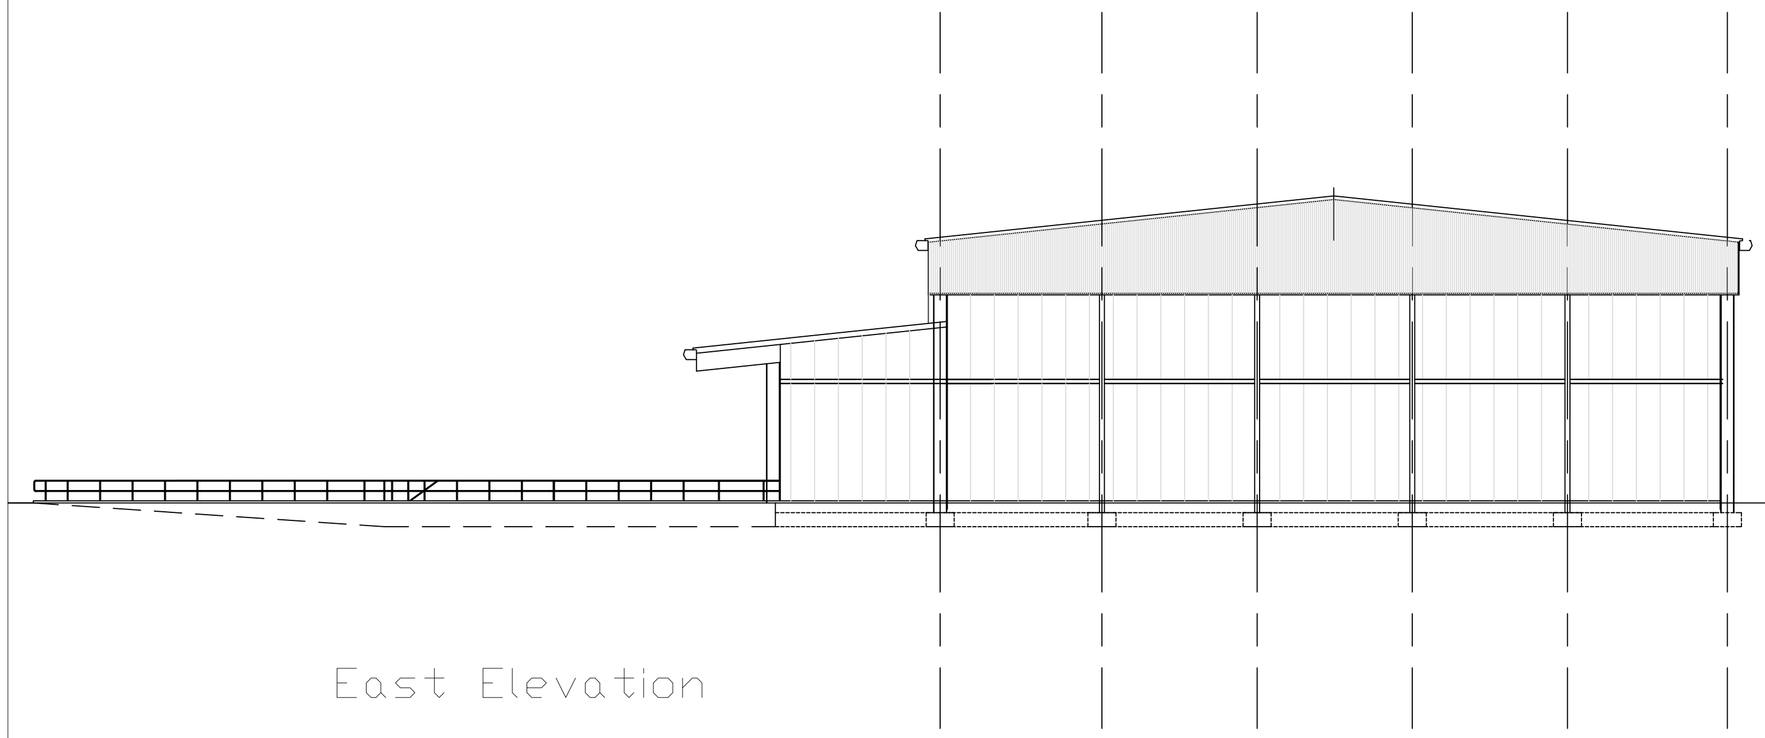



East Elevation

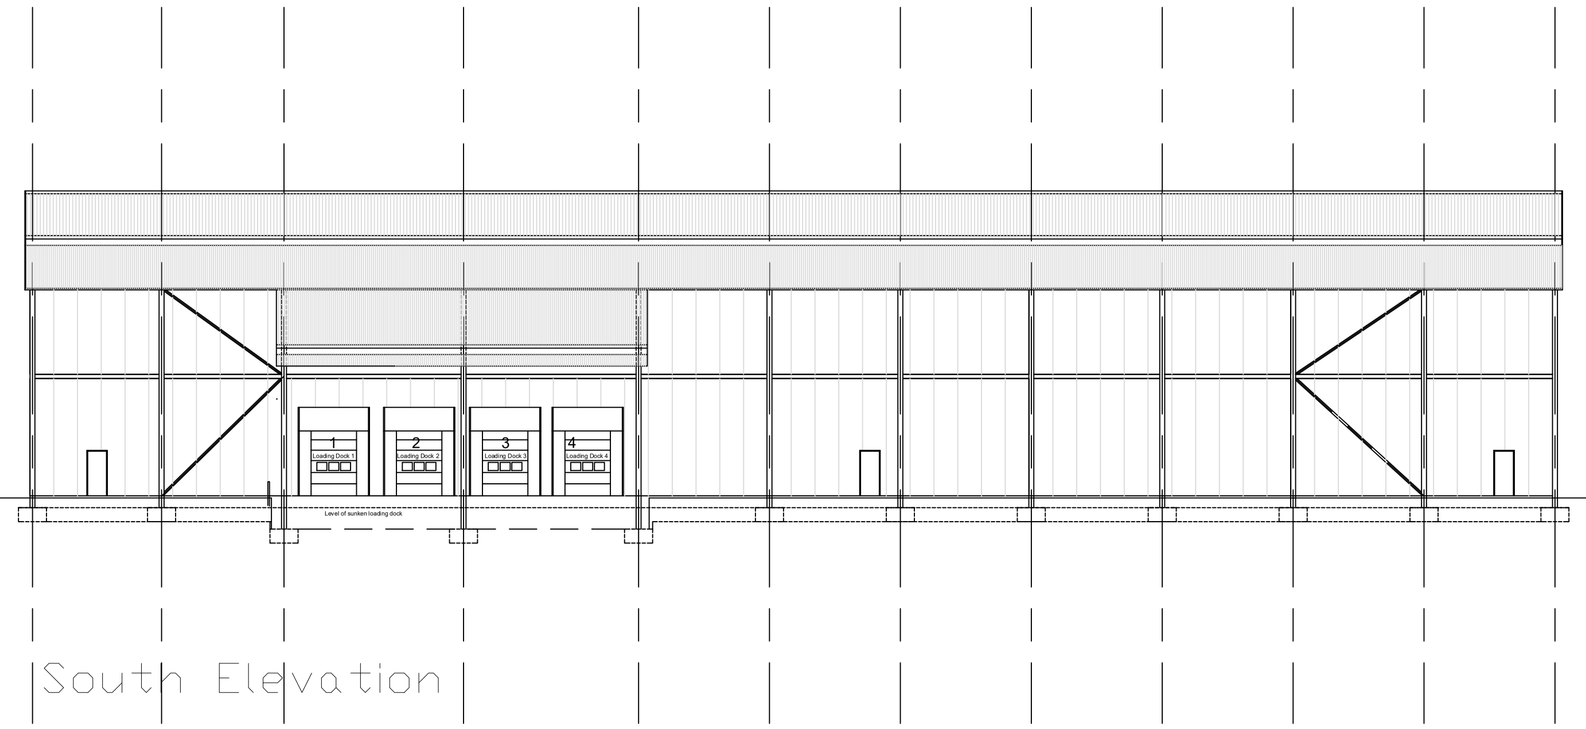


South Elevation

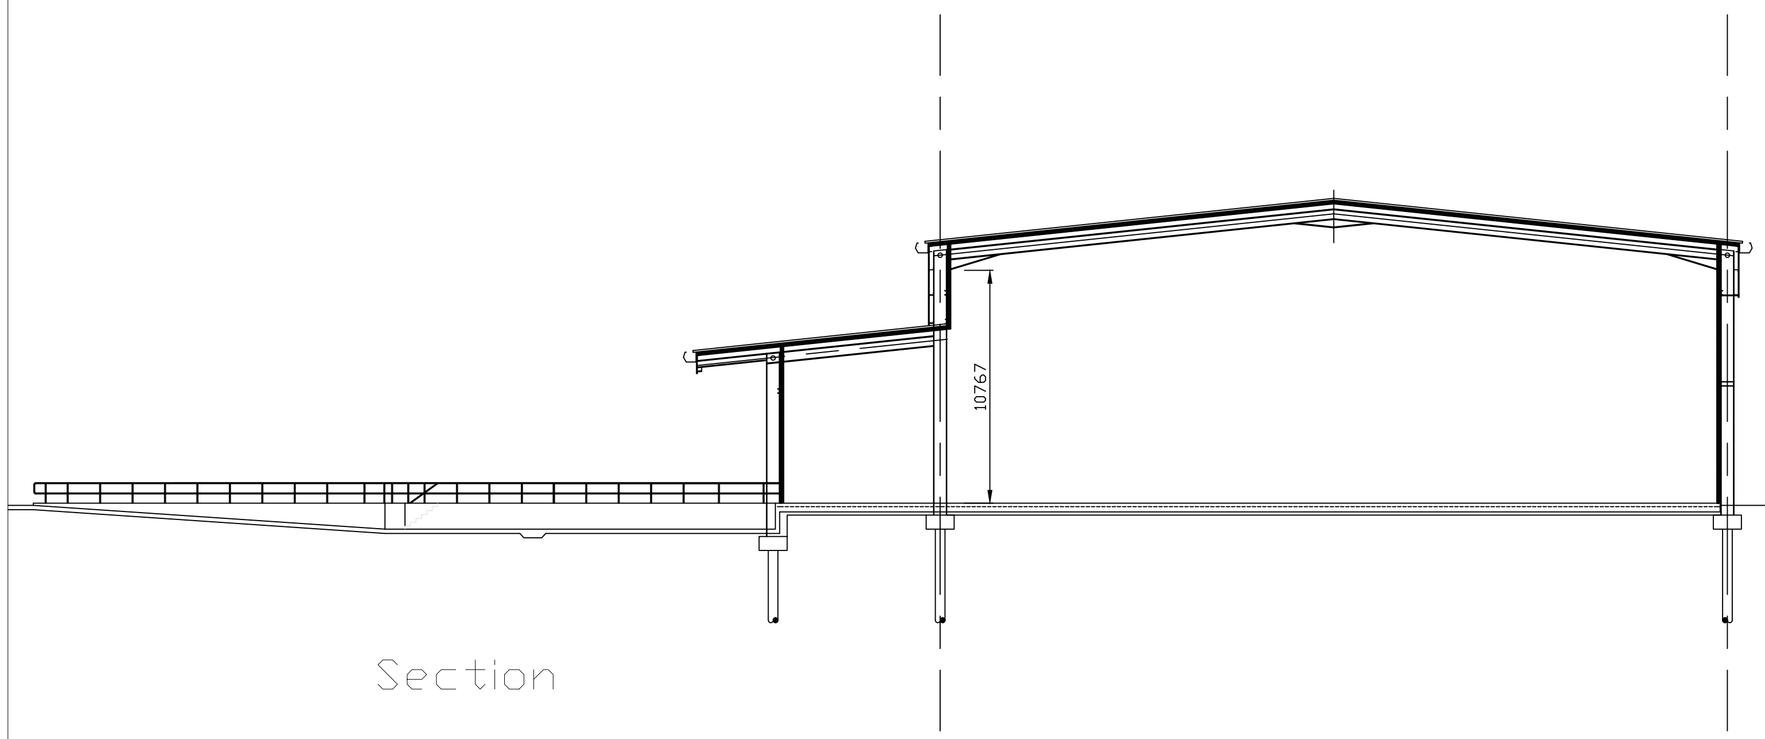


Section

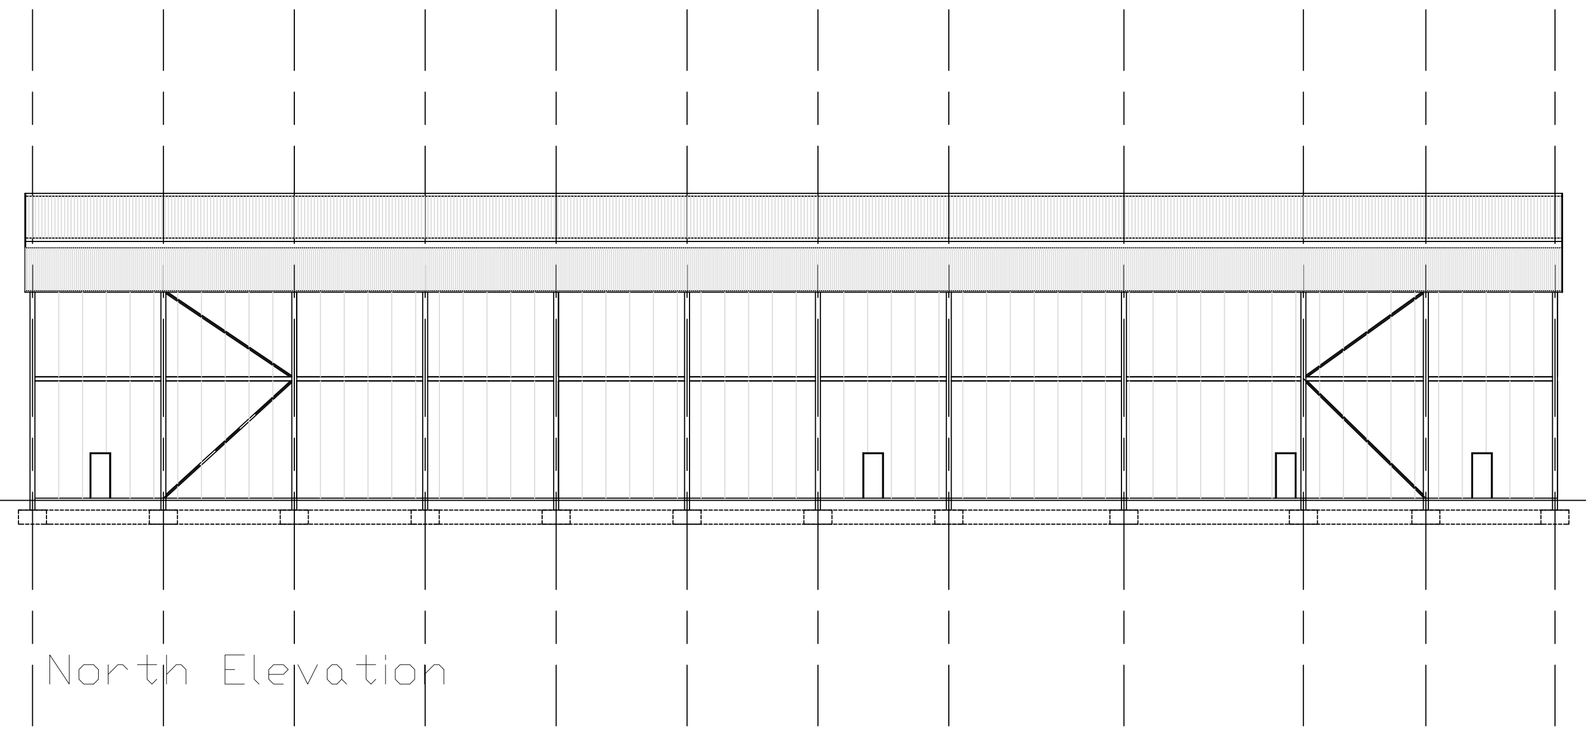

North Elevation

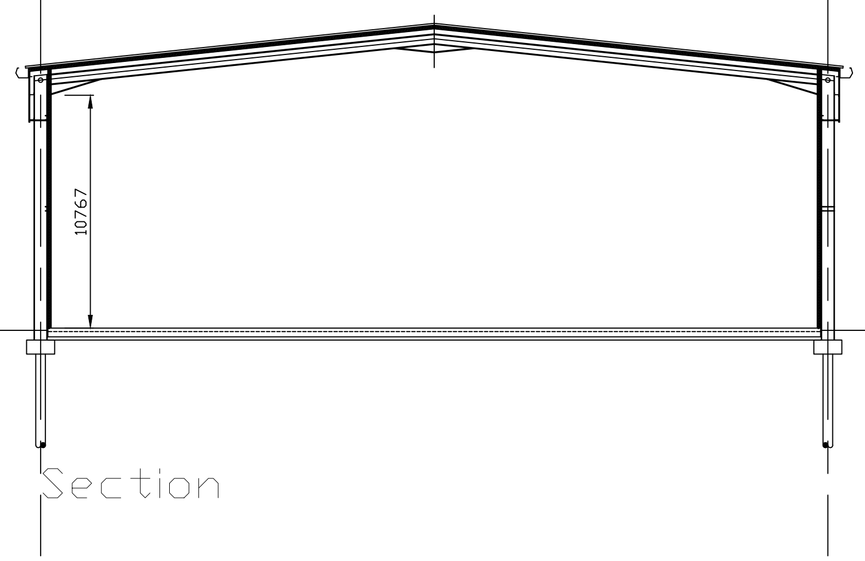

Section

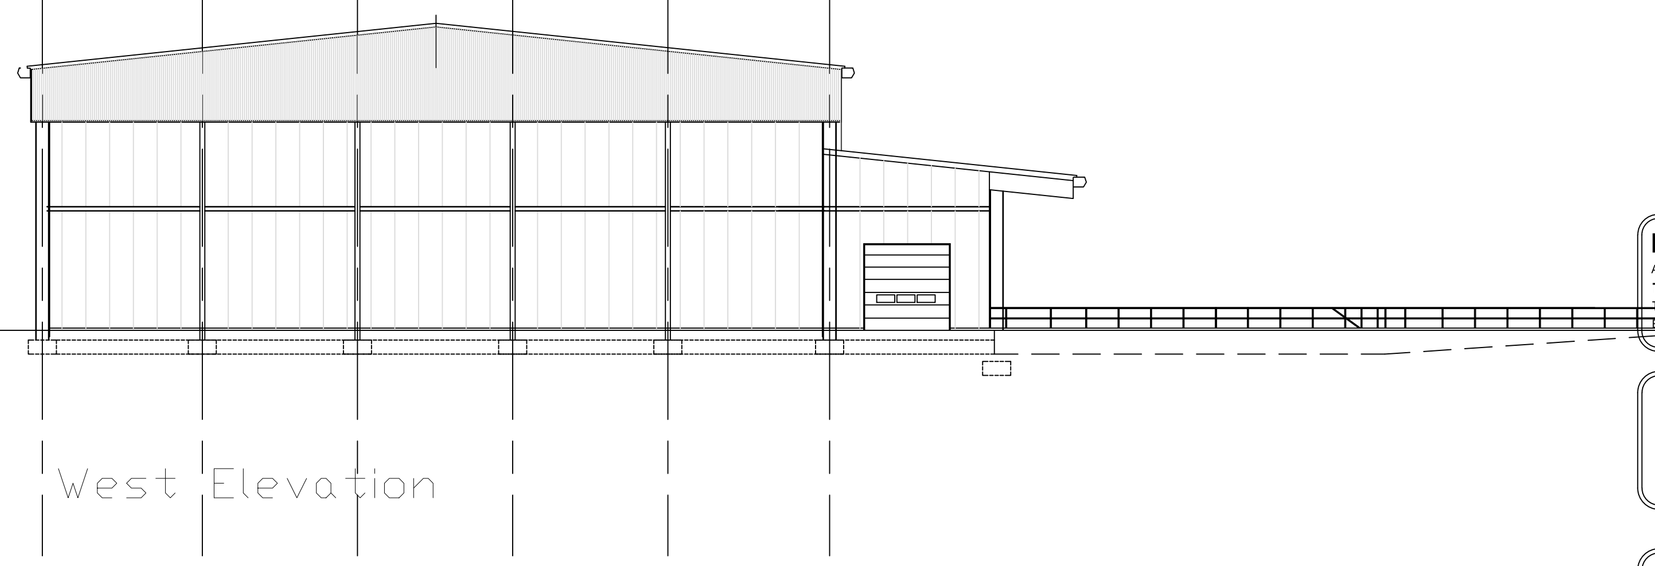

West Elevation

Freshlinc

DC ARCHITECTURAL SERVICES LTD
ARCHITECTURAL AND PLANNING SERVICES
THE BARN, PARTNEY MILL, SPILSBY,LINCOLNSHIRE, PE23 4PE
TEL NO. 05601 500536; MOB. NO 07776227893
E-mail : dcarchitectural@btconnect.com

Client FRESHLINC

Project Storage and Distribution Centre.

copyright reserved ©

Drawing Title PROPOSED PLANS GROUND FLOOR

Drawing number dc/418/10

Scale 1 : 200

Drawn DB

Revision

Date FEB 17

Checked