Any discrepancies or proposed alterations to be notified to the designers and further instructions obtained prior to the commencement of work. For critical dimensions, use figured dimensions only do not scale. All dimensions and levels to be verified on site prior to work commencing.

0 0.5 1 1.5 2 2.5 3 3.5 4m

Scale bar 1:50.


DATE:	REV:	DRAWN:	NOTE:
10.05.22	A	DJK	Boundary to site plan amended.
19.05.22	B	DJK	Updated to Planning stage.




Existing Front (West) Elevation (scale 1:50)



Existing Side (South) Elevation (scale 1:50)

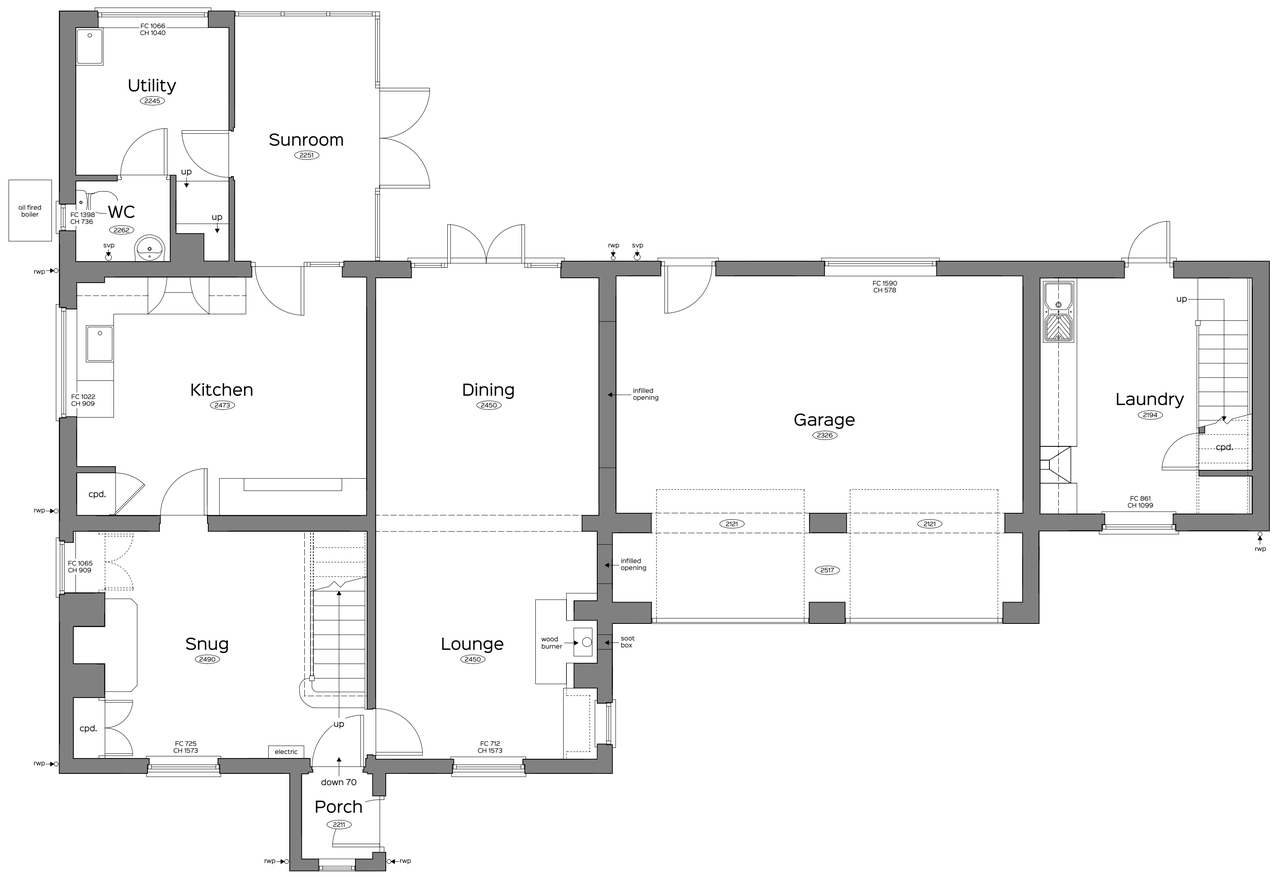

Existing Ground Floor Plan (scale 1:50)

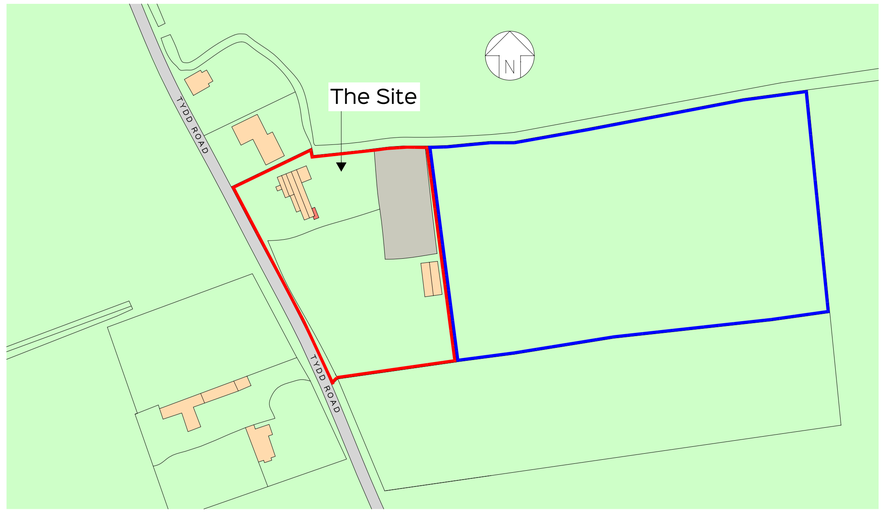

Existing Site Location Plan (scale 1:1250)

0 10 20 30 40 50 60 70 80 90 100m

Scale bar 1:1250.

CLIENT: Mr and Mrs S Hutchinson

PROJECT: Internal Alterations to Existing Dwelling

SITE LOCATION: Rose Villa, Tydd Road, West Pinchbeck, PE11 3PZ

DRAWING: Existing Site & Ground Floor Plan, Front & Side Elevations

DATE: April 2022 | SIZE: A1 | SCALE: 1:50

DRAWING NUMBER: 22 / 007 / H / 01 | REV: B | STATUS: PLANNING

DRAWN BY: DJK | CHECKED BY: NMB

© COPYRIGHT RESERVED

SRA ARCHITECTURE

SRA ARCHITECTURE LTD.
THE QUAYS, BURTON WATERS
LINCOLN, LN1 2XG

t: 01522 59 69 39
e: design@sra-architecture.co.uk
w: www.sra-architecture.co.uk

Registered in England No. 05325004