



Existing Rear (East) Elevation (scale 1:50)



Existing Side (North) Elevation (scale 1:50)

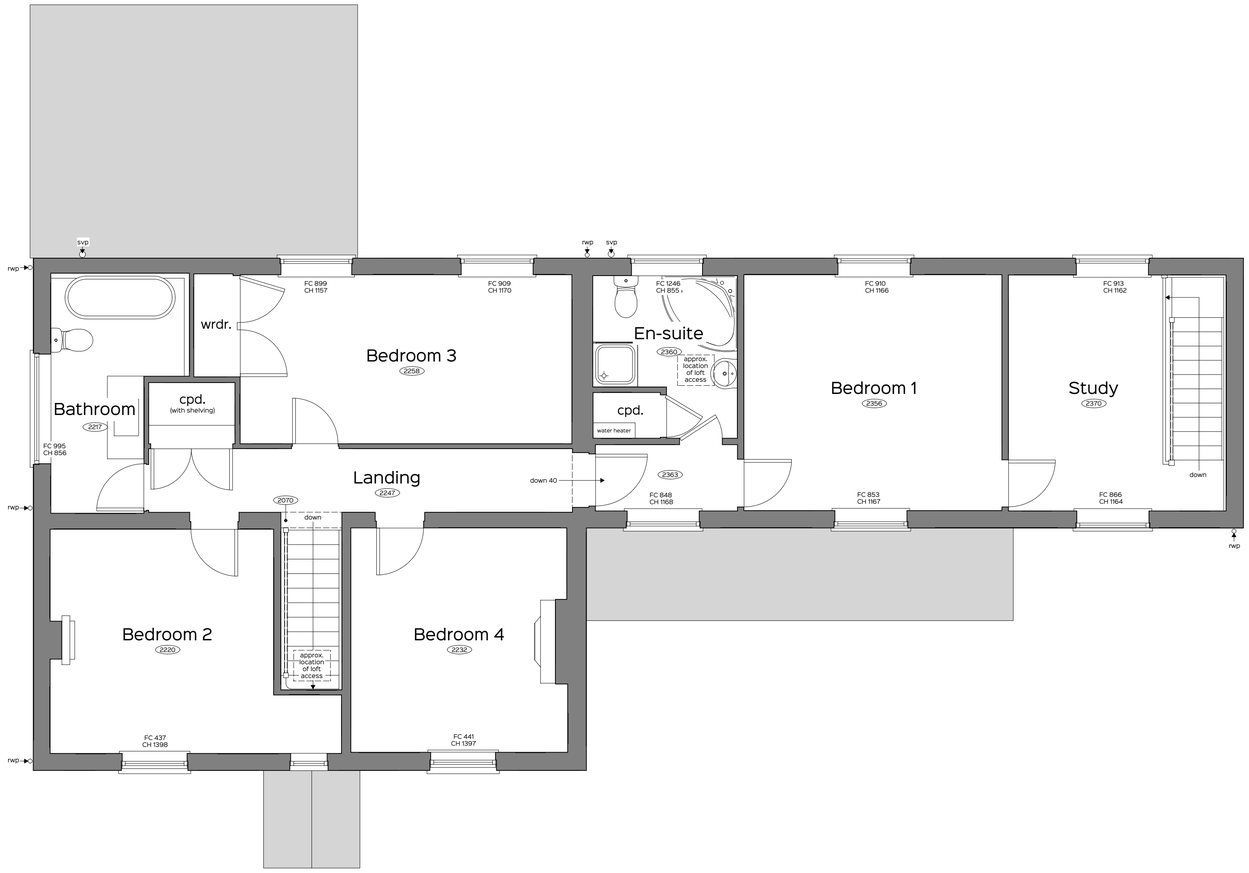

Existing First Floor Plan (scale 1:50)

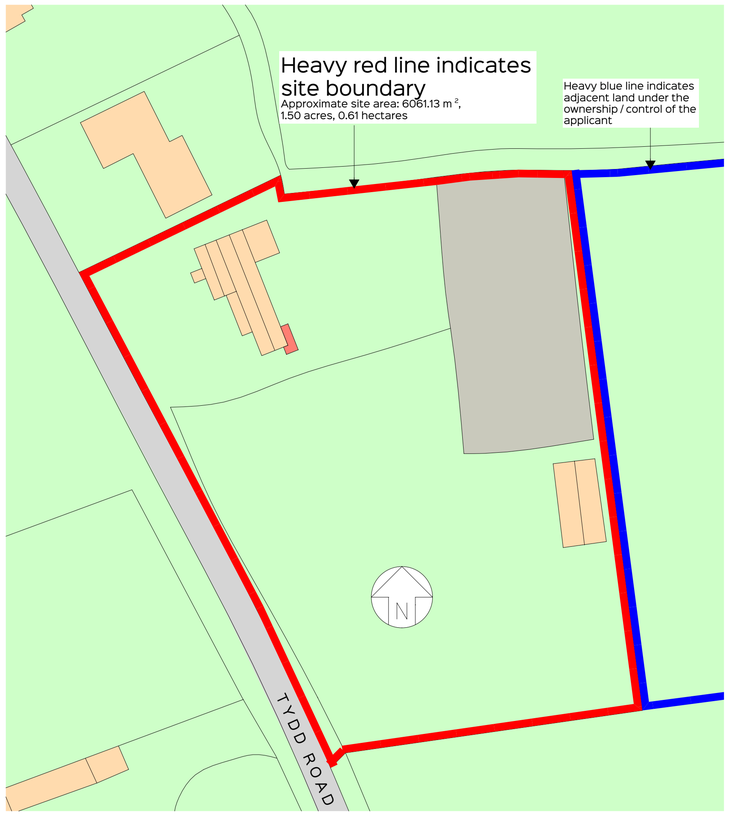

Existing Block Plan Layout (scale 1:500)

0 5 10 15 20 25 30 35

Scale bar 1:500.

Any discrepancies or proposed alterations to be notified to the designers and further instructions obtained prior to the commencement of work. For critical dimensions, use figured dimensions only do not scale. All dimensions and levels to be verified on site prior to work commencing.

0 0.5 1 1.5 2 2.5 3 3.5 4m

Scale bar 1:50.

DATE:	REV:	DRAWN:	NOTE:
10.05.22	A	DJK	Boundary to site plan amended.
10.05.22	B	DJK	Updated to Planning stage.

CLIENT:
Mr and Mrs S Hutchinson

PROJECT:
Internal Alterations to Existing Dwelling

SITE LOCATION:
Rose Villa, Tydd Road, West Pinchbeck, PE11 3PZ

DRAWING:
Existing Block & First Floor Plan, Rear & Side Elevations

DATE:	SIZE:	SCALE:
April 2022	A1	1:50 & 1:500
DRAWING NUMBER: 22 / 007 / H / 02	REV: B	STATUS: PLANNING
DRAWN BY: DJK	CHECKED BY: NMB	© COPYRIGHT RESERVED

SRA ARCHITECTURE

SRA ARCHITECTURE LTD.
THE QUAYS, BURTON WATERS
LINCOLN, LN1 2XG

t: 01522 59 69 39
e: design@sra-architecture.co.uk
w: www.sra-architecture.co.uk

Registered in England No. 05325004