
DETERMINED
PLAN

7 JUN 1998

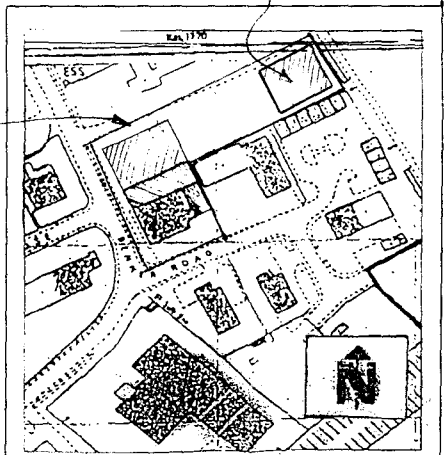

REVISION	DATE	DESCRIPTION


DRAWING TITLE: Location Plan

Client	Paragon Labels			
Contract	Storage Building			
Address	1 Banner Road, Wadsbree Lane, Pinchback			
DRAWN	rpsc	DATE	May 1998	
CHKD		DATE		
SCALE	1:2500			
ISSUE				

Drg. No.: GA4

Revision: 0

R P S Construction
Kingston Lodge, Jekils Gate, Fleet Fen, Holbeach
Lincolnshire, PE12 8QS
Telephone (01406) 424488 Facsimile (01406) 426268

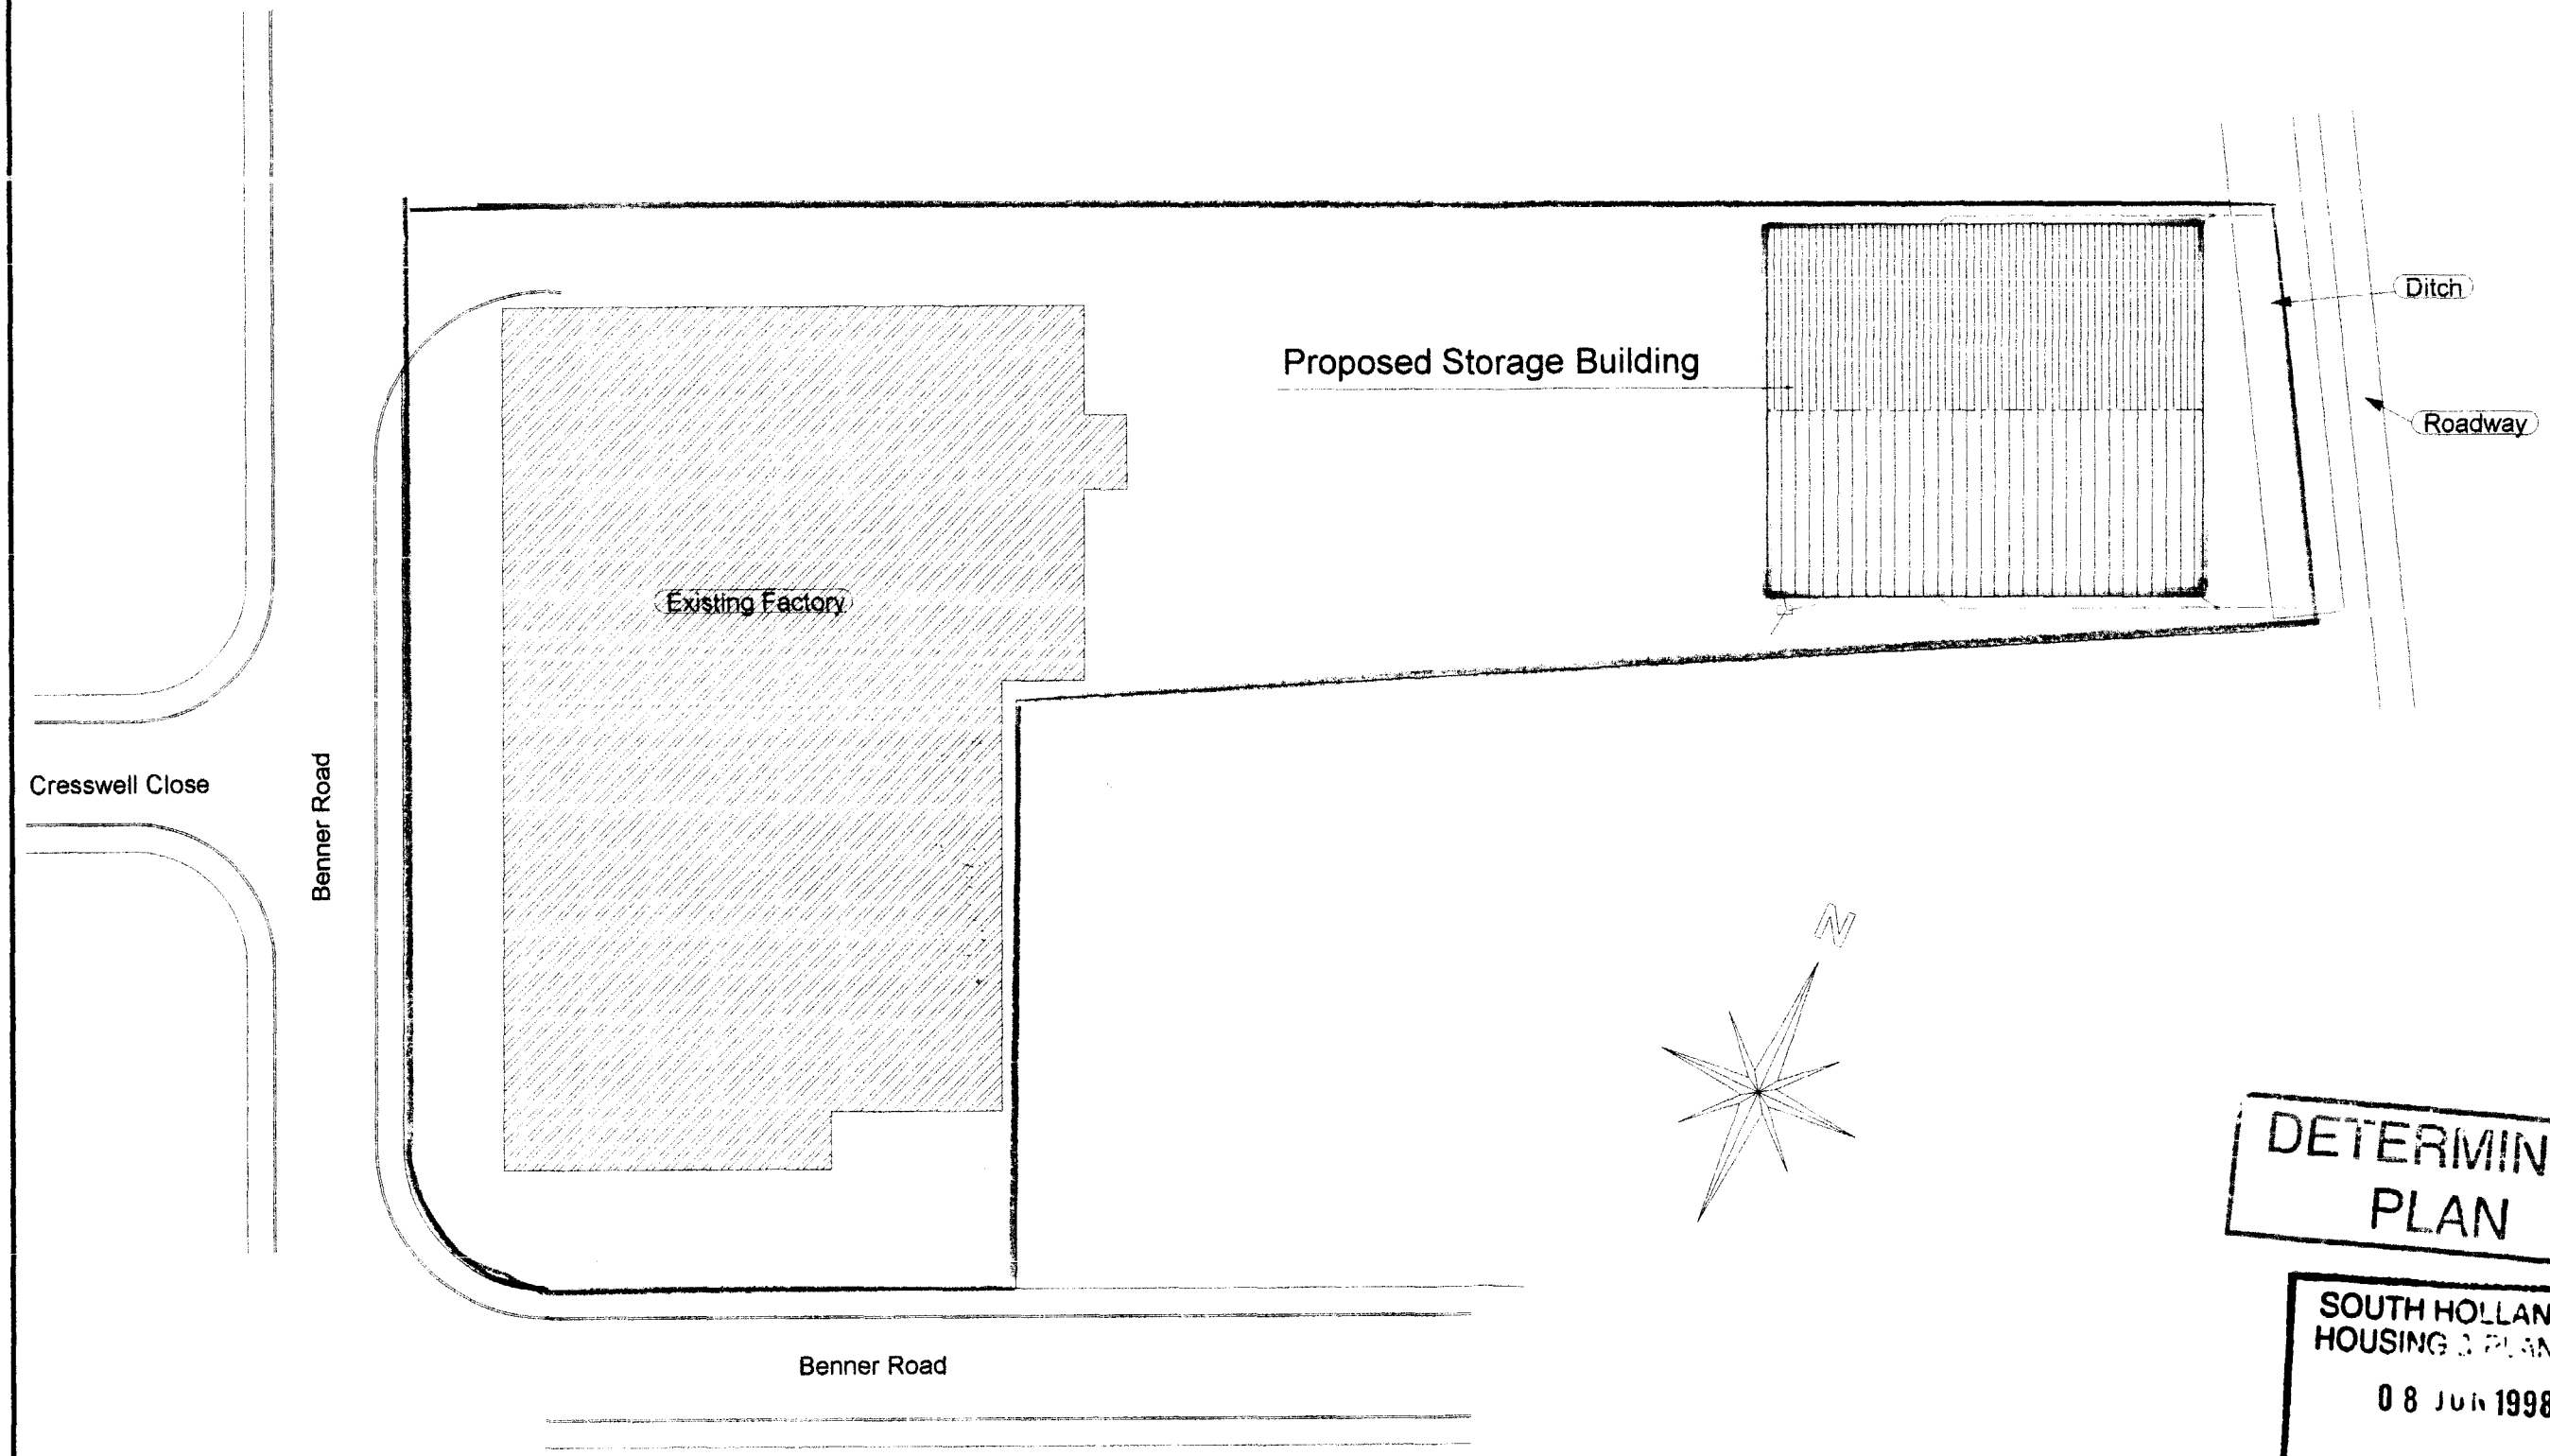

DETERMINED PLAN

SOUTH HOLLAND DC
HOUSING & PLANNING
08 JUN 1998
Ref: 0574/98

REVISION	DATE	DESCRIPTION

DRAWING TITLE

Site Plan
1 : 500

Client	Paragon Labels			
Contract				
Address	Wardentree Lane - Pinchbeck			
DRAWN	rpsc	DATE	May 1998	
CHKD		DATE		
SCALE	Do Not			
ISSUE				

Drg. No. GA2

Revision

R P S Construction
Kingston Lodge, Jekils Gate, Fleet Fen, Holbeach
Lincolnshire. PE12 8QS
Telephone:(01406) 424406 Facsimile(01406) 426260