




1 : 200 SITE PLAN





STREET SCENE

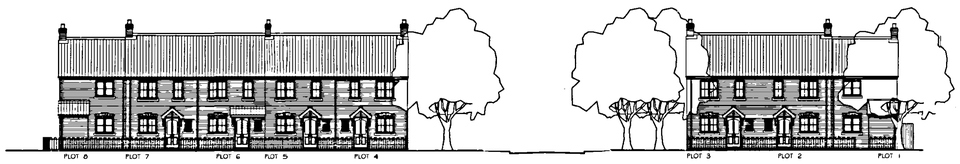

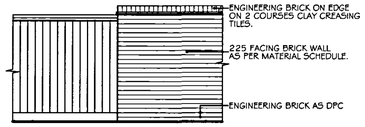




1800 C.B.FENCE
1800 CB FENCE WITH CONCRETE POSTS TO BS 1722 PART 5 REF BCR 180

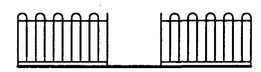1950 BRICK WALL

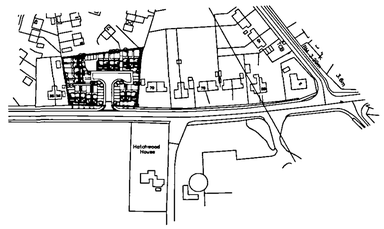

900 HIGH GALV. MILD STEEL BOW TOP FENCE WHERE SHOWN.




1 : 2500 LOCATION PLAN

LANDSCAPE SCHEDULE

1 Lonicera Pileata
2 Lavenda spica 'Hidcote'
3 Cotoneaster horizontalis
4 Hypericum Calycinum

The above to be planted at 3 per m2

5 Viburnum Tinus
6 Hypericum Patulum 'Hidcote'
7 Pyracantha Mohave

The above to be planted at 2 per m2

Tree Specification

PP Prunus Padus
SA Sorbus Aucuparia
CM Craetaegus Monogyna
BP Betula Pendula

(14 - 16cm girth @ 1m from ground)

S SOCIAL HOUSING

SUPERSEDED

SHDC
Planning & Development
12 MAY 2008
Ref: 0582/08

©This drawing is copyright

Contractors must check all dimensions on Site. Only figured dimensions are to be worked from. Any foundation depths indicated are indicative only and must be in accordance with the consulting engineers design and/or agreed on site with the local authority during excavations. Any discrepancies in the information contained herein must be reported to the Architect before work proceeds.

Drawings to be read with Engineers calculations / report where applicable.

Note: If drawing details existing structures, we have not inspected woodwork or other parts of the structure which are covered, unexposed or inaccessible and we are therefore unable to report that any such part of the property is free from defect.

| | |
|---|---|
| Project | RESIDENTIAL DEVELOPMENT AT 64/68 SURFLEET ROAD PINCHBECK |
| Drwg. | SITE & LOCATION PLANS |
| Scale 1:200 @ A1 | Date Oct 07 |
| Drg No. 61633/01 | Rev. - |

architects • designers • planning consultants
Old School House · 36 Boston Road · Sleaford
Lincolnshire · NG34 7EZ · Tel: 01529 414141
Fax : 01529 415757

clive wicks associates

0 2 4 6 8 10 12 16 20
METRES