
3036 - 001 | D

ALL DIMENSIONS IN mm DO NOT SCALE : IF IN DOUBT ASK

COPYRIGHT
THIS DRAWING IS PRIVATE AND CONFIDENTIAL AND IS SUPPLIED ON THE EXPRESS CONDITION THAT IT IS NOT TO BE USED FOR ANY PURPOSE OR COPIED OR COMMUNICATED TO ANY THIRD PARTY WITHOUT THE PERMISSION OF PODDINGTONS

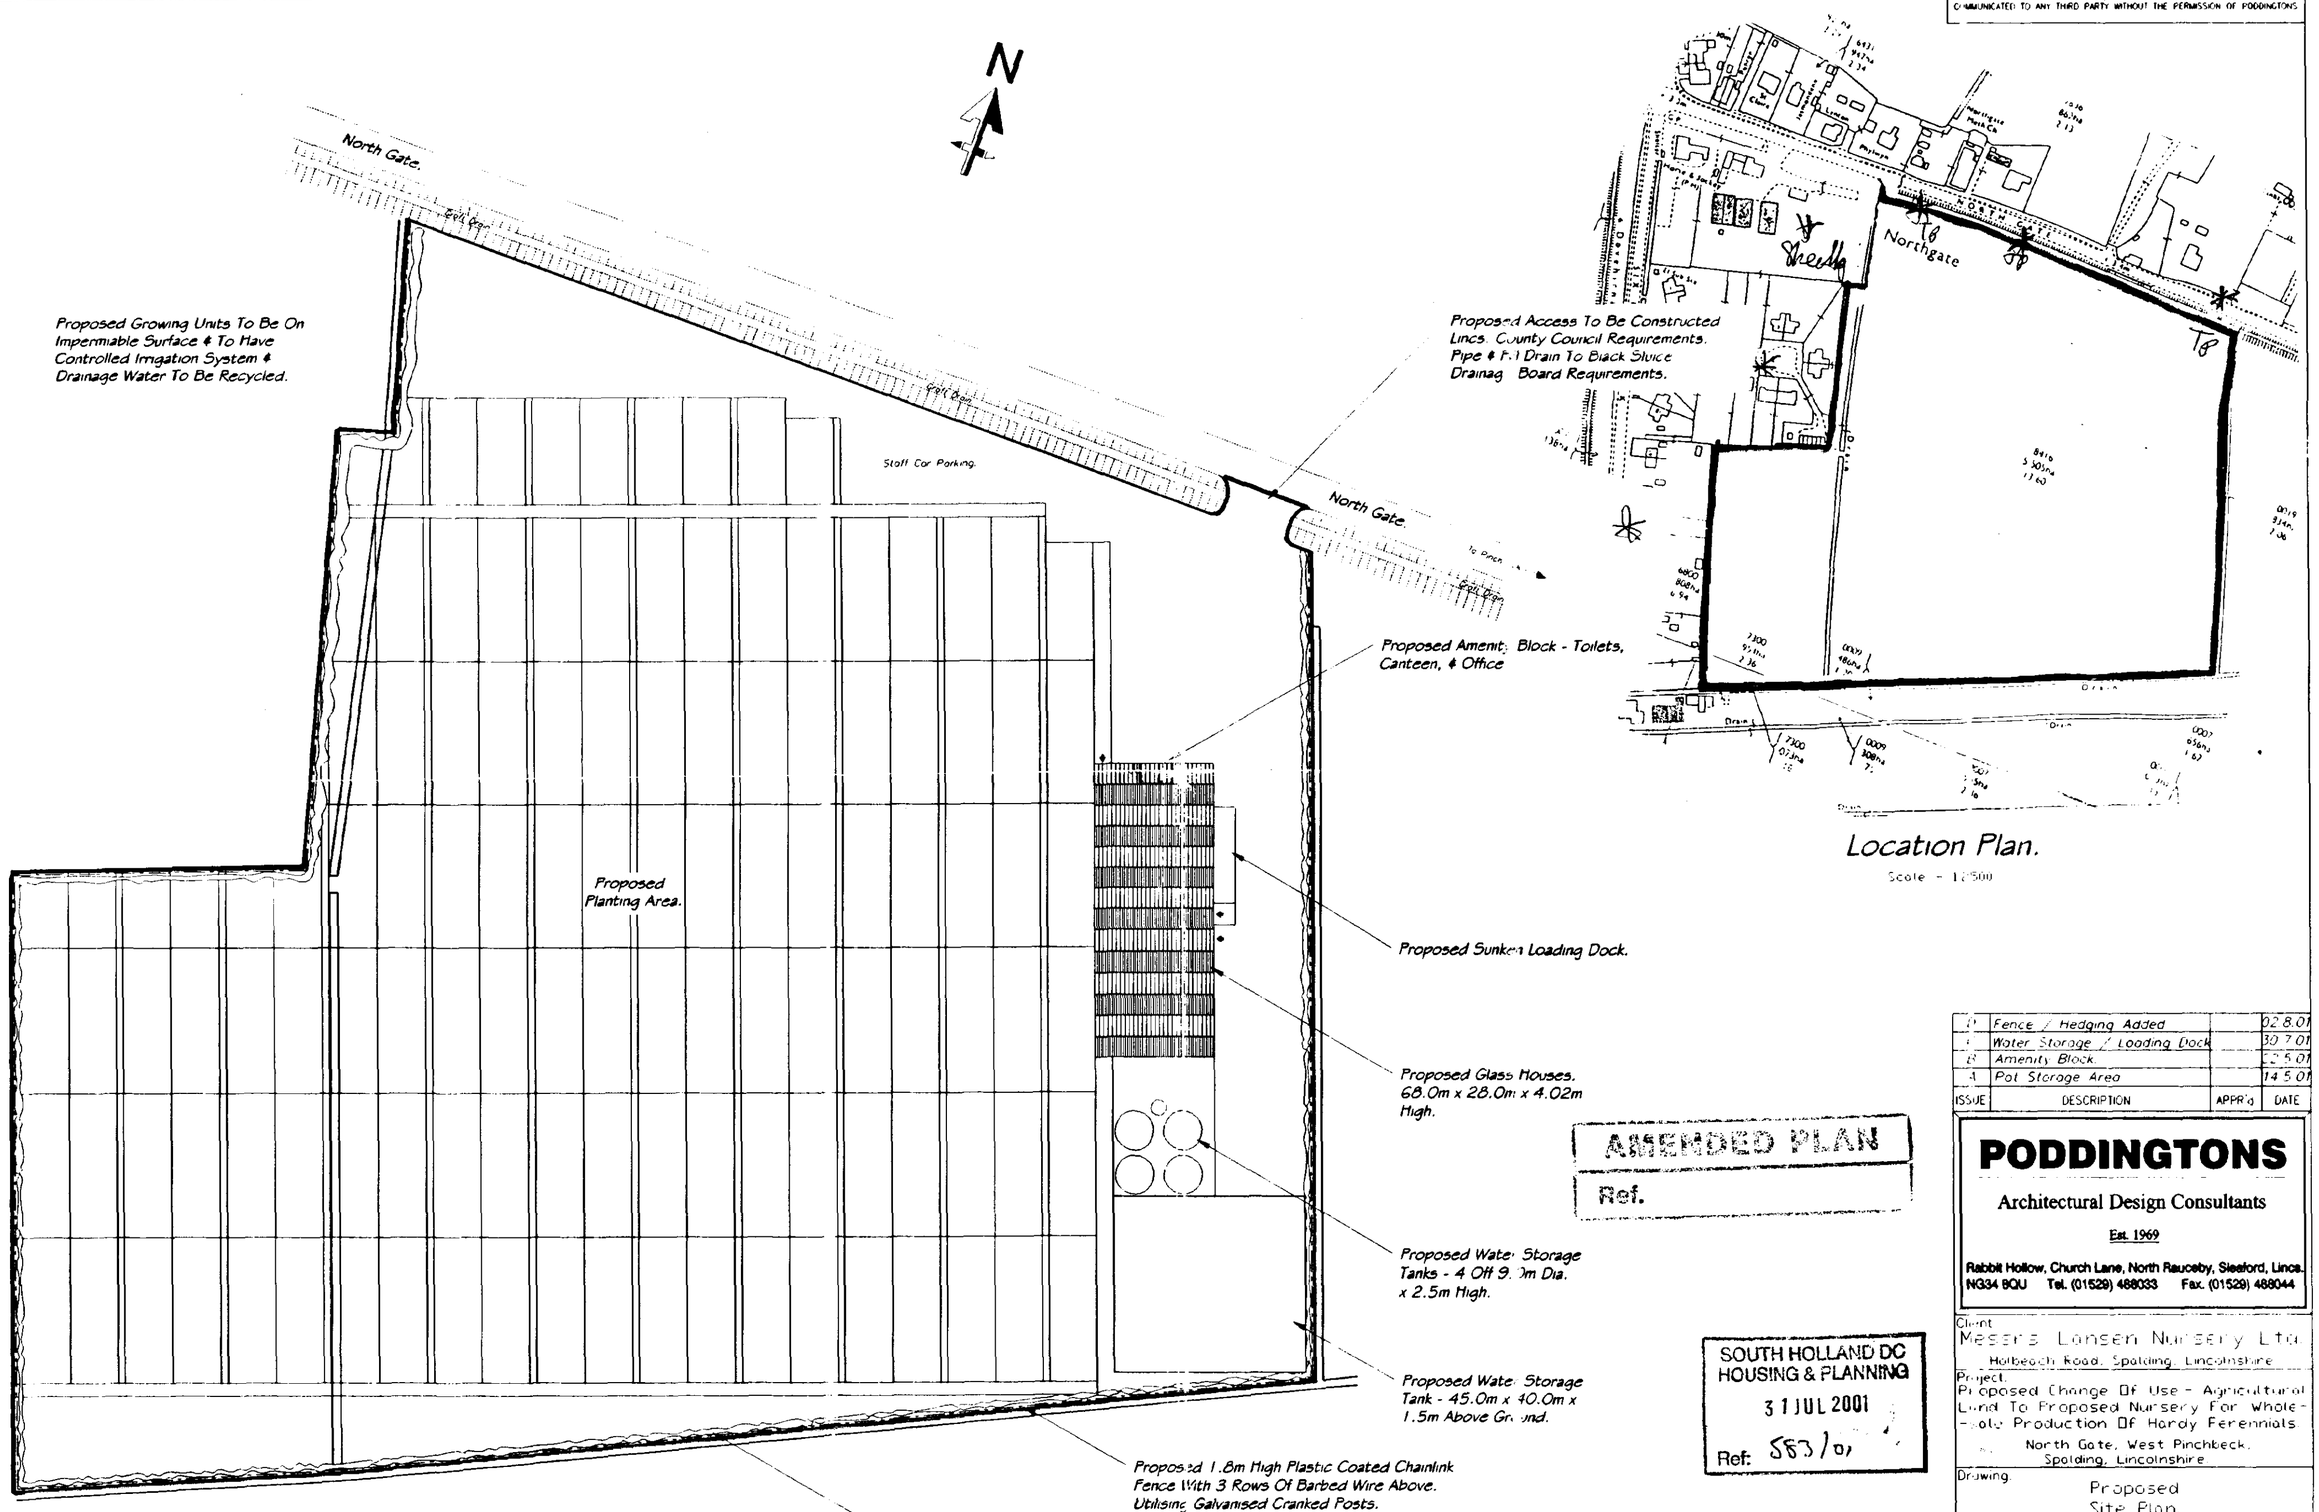

Site Plan.

Scale - 1:1000

Location Plan.

Scale - 1:2500

ISSUE	DESCRIPTION	APPR'd	DATE
D	Fence / Hedging Added		02.8.01
C	Water Storage / Loading Dock		30.7.01
B	Amenity Block		25.5.01
A	Pot Storage Area		14.5.01

AMENDED PLAN
Ref.

SOUTH HOLLAND DC
HOUSING & PLANNING
31 JUL 2001
Ref: S83/01

PODDINGTONS
Architectural Design Consultants
Est. 1969
Rabbit Hollow, Church Lane, North Rauceby, Sleaford, Lincs. NG34 8QU Tel. (01529) 488033 Fax. (01529) 488044

Client: Messrs Lansen Nursery Ltd.
Holbeach Road, Spalding, Lincolnshire

Project: Proposed Change Of Use - Agricultural Land To Proposed Nursery For Whole-sale Production Of Hardy Perennials
North Gate, West Pinchbeck, Spalding, Lincolnshire

Drawing: Proposed Site Plan.


Drawn	Scale	Date	Checked	Approved
J.C.P	1:1000	11.05.01		

DWG. No. 3036 - 001 | ISSUE D


DWG. No. 3036 - 002 | ISSUE A

ALL DIMENSIONS IN mm . DO NOT SCALE : IF IN DOUBT ASK


COPYRIGHT
THIS DRAWING IS PRIVATE AND CONFIDENTIAL AND IS SUPPLIED ON THE EXPRESS CONDITION THAT IT IS NOT TO BE USED FOR ANY PURPOSE OR COPIED OR COMMUNICATED TO ANY THIRD PARTY WITHOUT THE PERMISSION OF PODDINGTONS

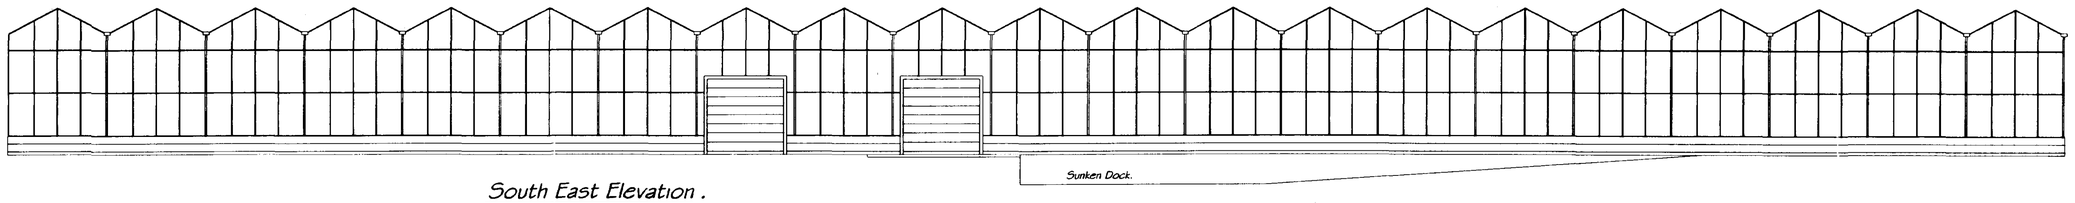

South East Elevation .

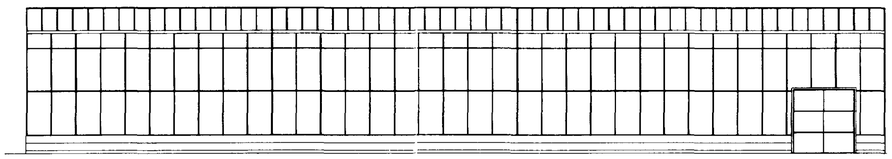

North East Elevation .

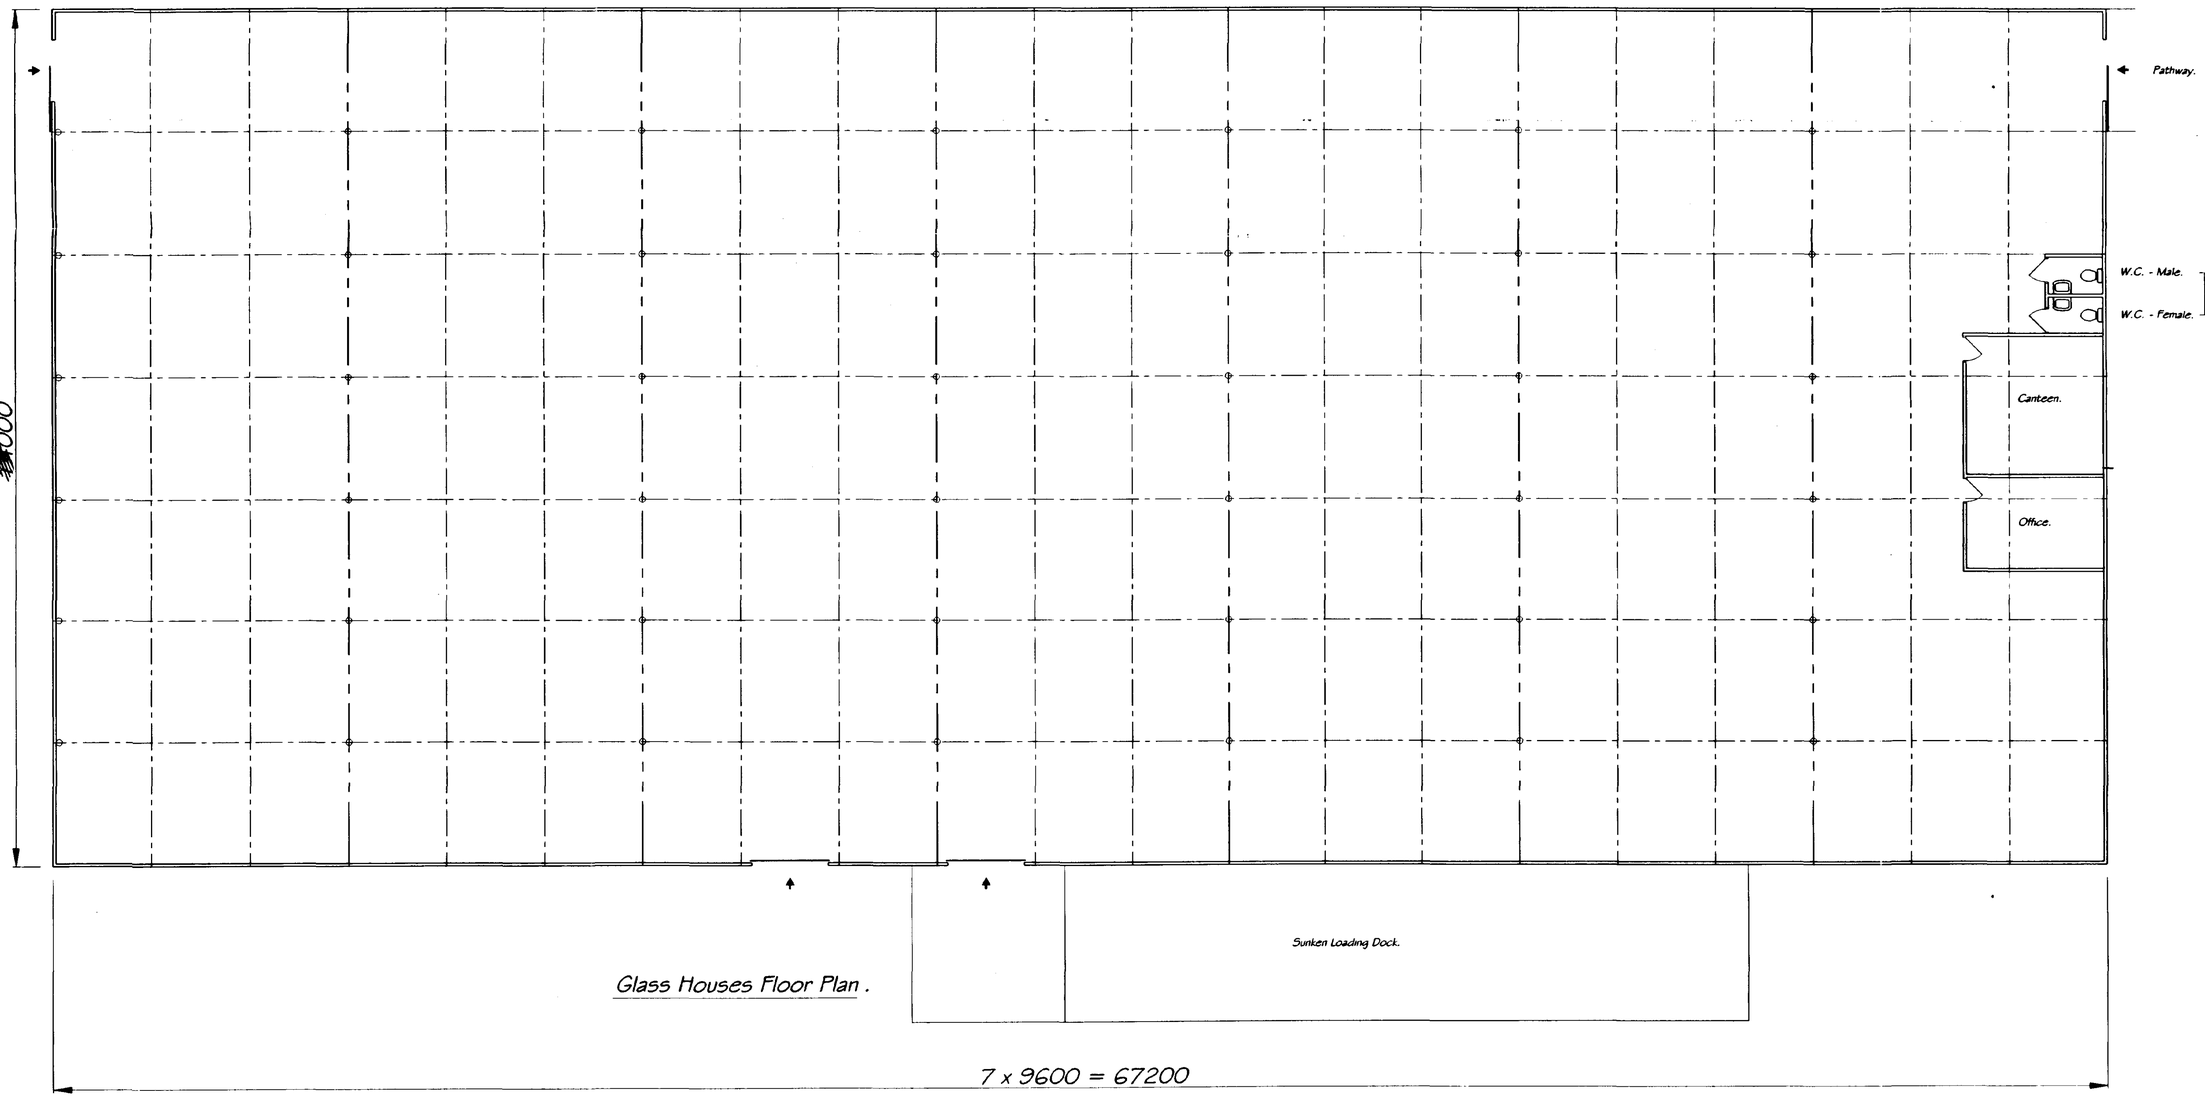

Glass Houses Floor Plan .

AMENDED PLAN Ref.

SOUTH HOLLAND DC HOUSING & PLANNING 31 JUL 2001 Ref: S83/01

ISSUE	DESCRIPTION	APPR'd	DATE
A	Loading Dock & Doors.		30.7.01

PODDINGTONS

Architectural Design Consultants

Est. 1969

Rabbit Hollow, Church Lane, North Rauceby, Sleaford, Lincs. NG34 8QU Tel. (01529) 488033 Fax. (01529) 488044

Client. Messrs. Lansen Nursery Ltd. Holbeach Road, Spalding, Lincolnshire

Project. Proposed Change Of Use:- Agricultural Land To Proposed Nursery For Wholesale Production Of Hardy Perennials. North Gate, West Pinchbeck, Spalding, Lincolnshire

Drawing. Proposed Glass Houses. Floor Plan.

Drawn.	Scale.	Date.	Checked.	Approved.
J.C.P.	1:100	22.5.01		

DWG. No. 3036 - 002 | ISSUE. A