
ALL DIMENSIONS AND SETTING OUT ARE TO BE VERIFIED ON SITE AND ALL DISCREPANCIES REFERRED TO THE ARCHITECT BEFORE WORK COMMENCES. ------ COPYRIGHT RESERVED

REV.	DATE	DESCRIPTION

QMS ISO 9001 REGISTERED FIRM No. GB 2430

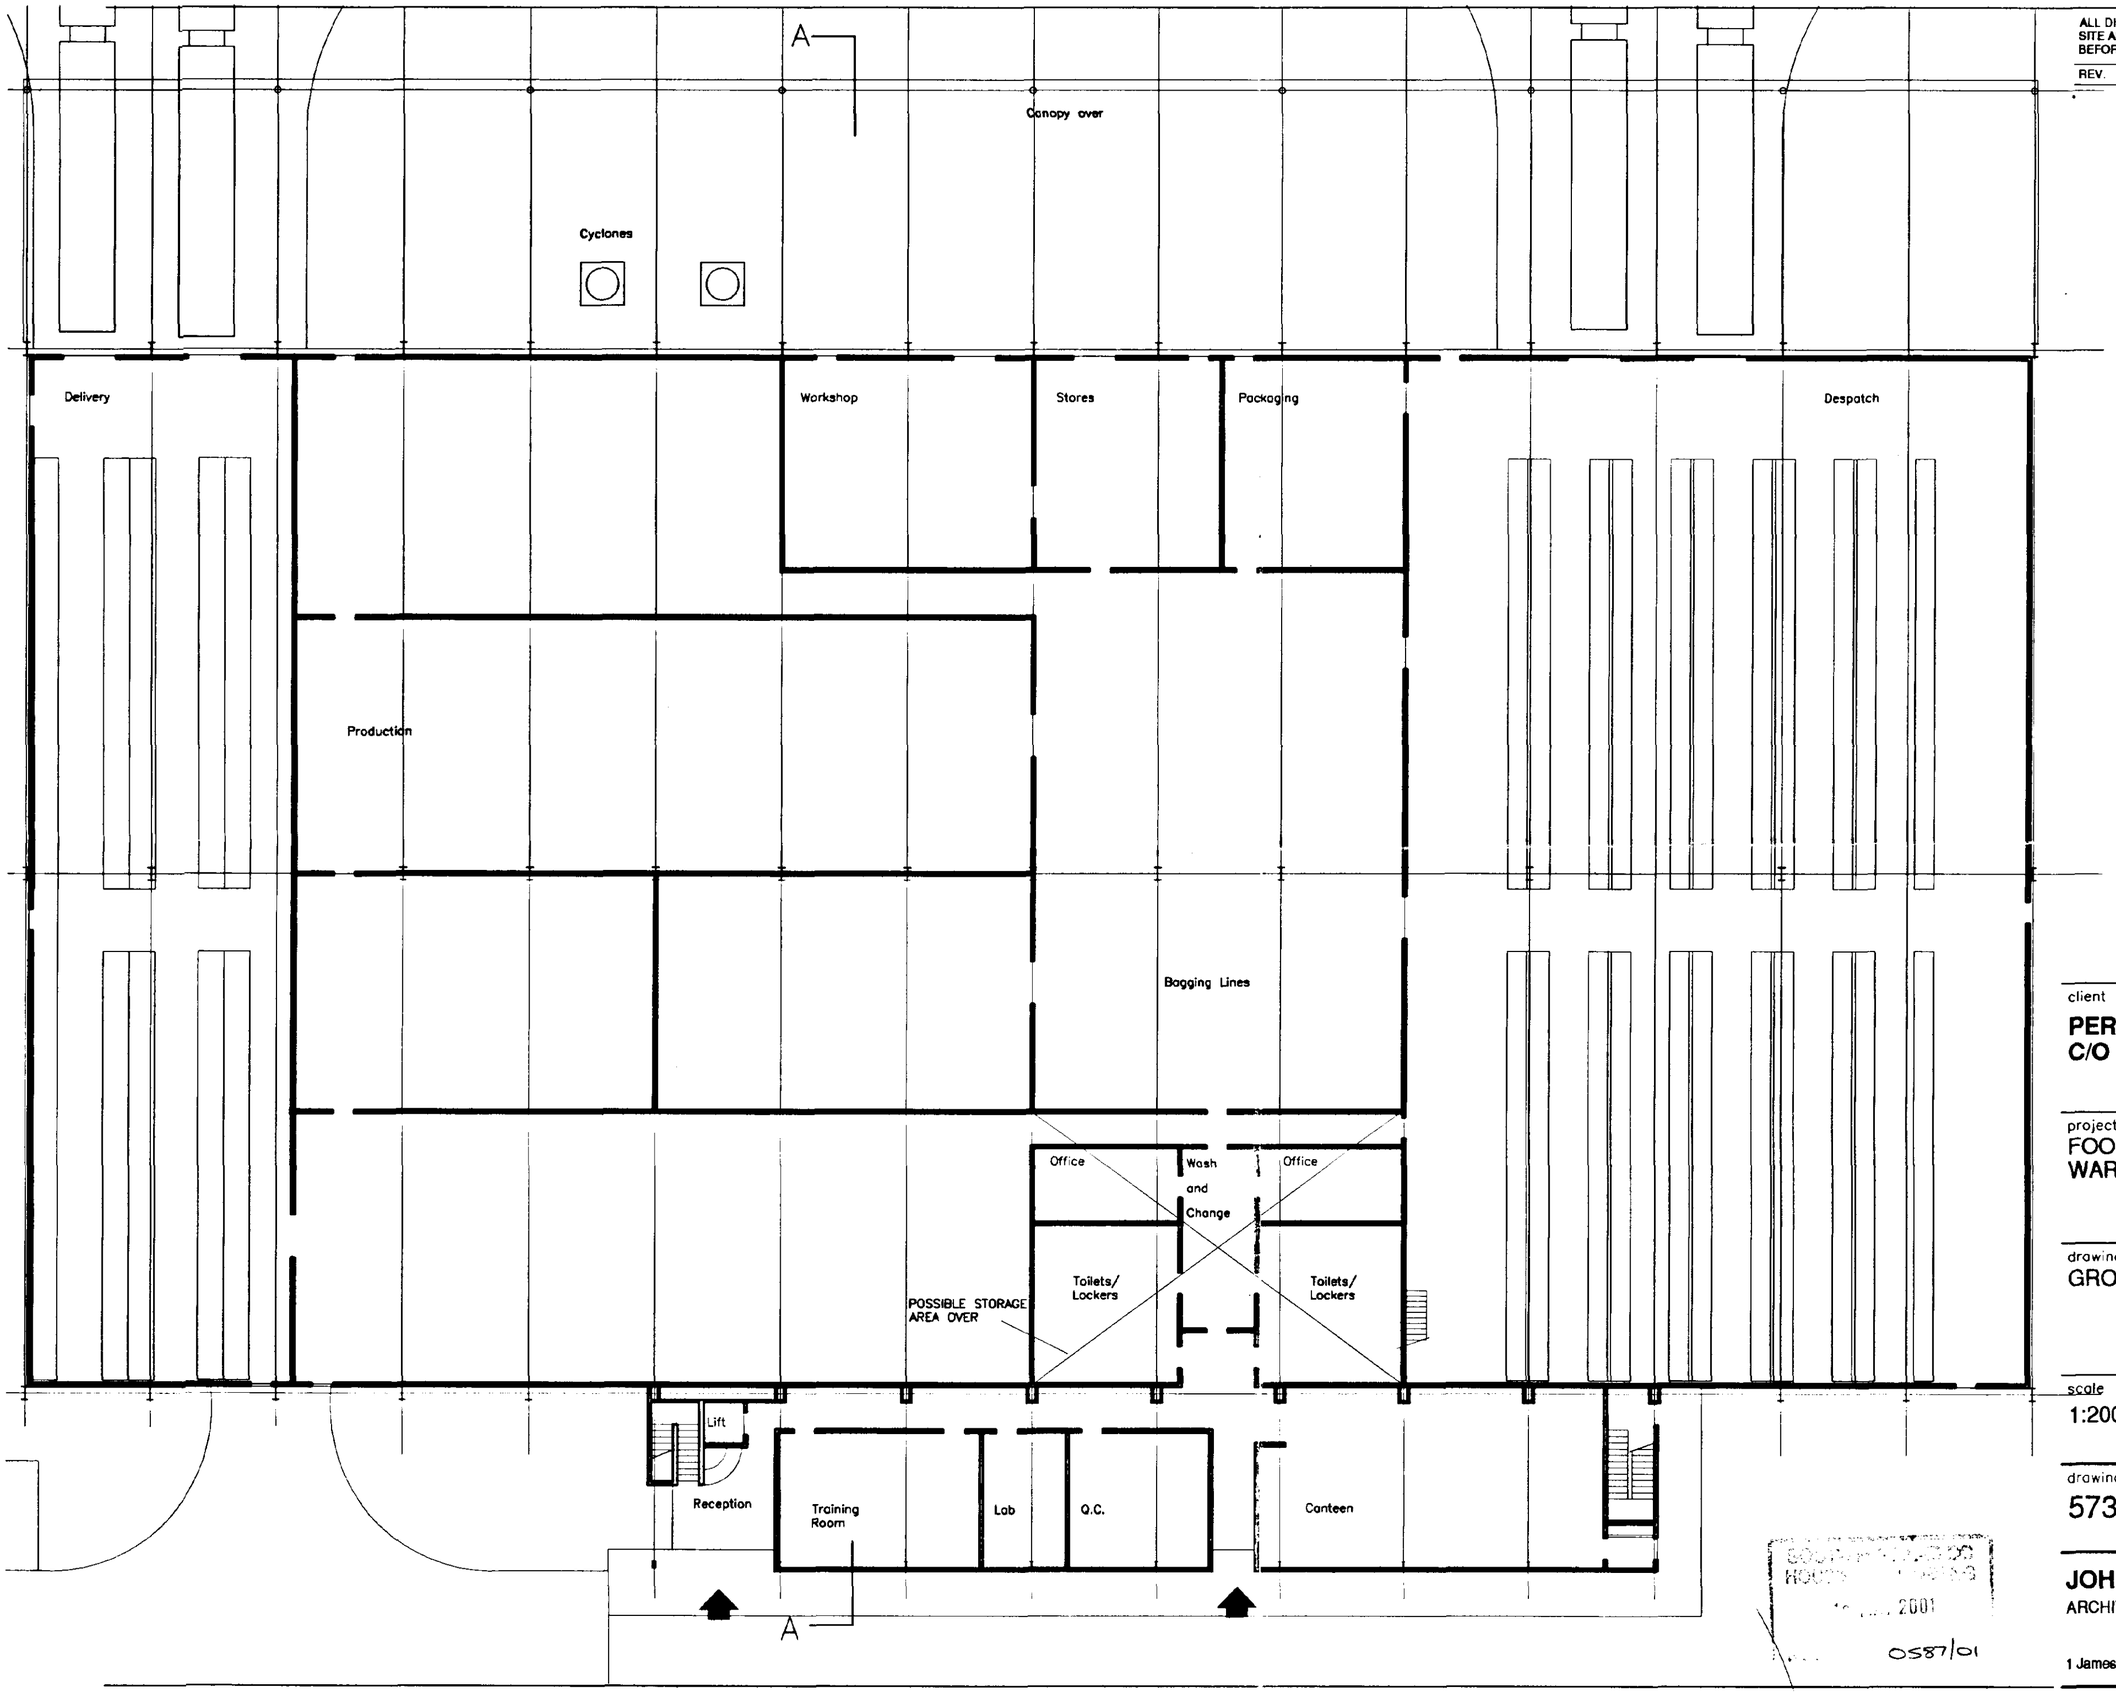

RECEIVED 2001
0587/01

client
PERCY DALTON (HOLDINGS) LTD
C/O LANGWITH BUILDERS LTD

project
FOOD PRODUCTION UNIT
WARDENTREE LANE, SPALDING, LINCS

drawing
GROUND FLOOR PLAN

DETERMINED PLAN

scale	date	drawn	checked
1:200	MAY '01		

drawing no. 5736L/11


revision

JOHN ROBERTS ARCHITECTS LIMITED
ARCHITECTS DESIGN AND PLANNING CONSULTANTS
1 James Street Lincoln LN2 1QD Tel 01522 533441 Fax 01522 512686


ALL DIMENSIONS AND SETTING OUT ARE TO BE VERIFIED ON SITE AND ALL DISCREPANCIES REFERRED TO THE ARCHITECT BEFORE WORK COMMENCES. ------ COPYRIGHT RESERVED

REV.	DATE	DESCRIPTION

QMS ISO 9001 REGISTERED FIRM No. GB 2550

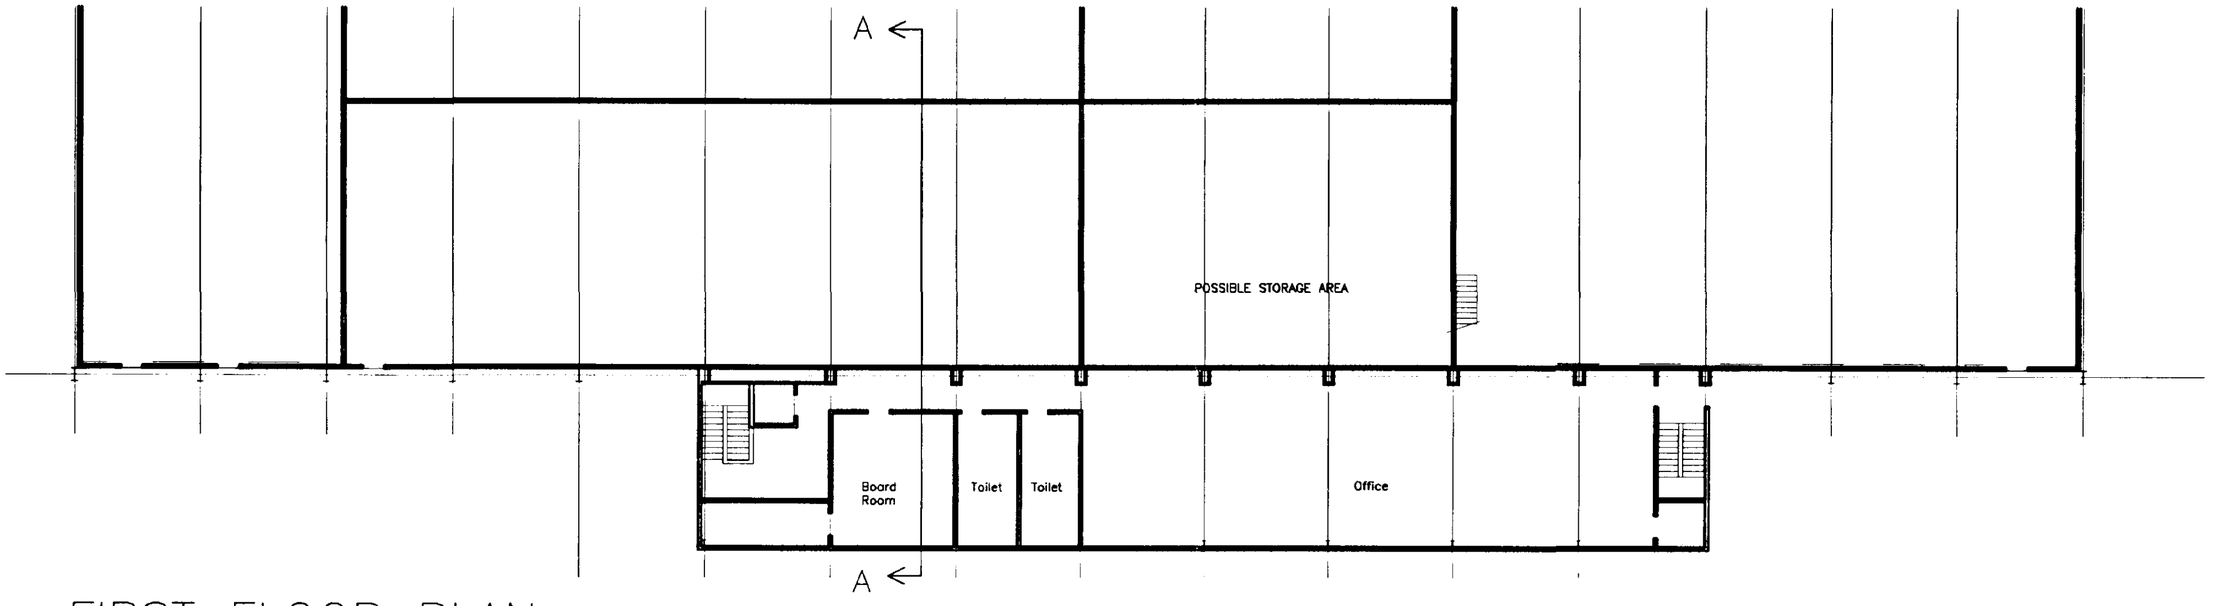

FIRST FLOOR PLAN

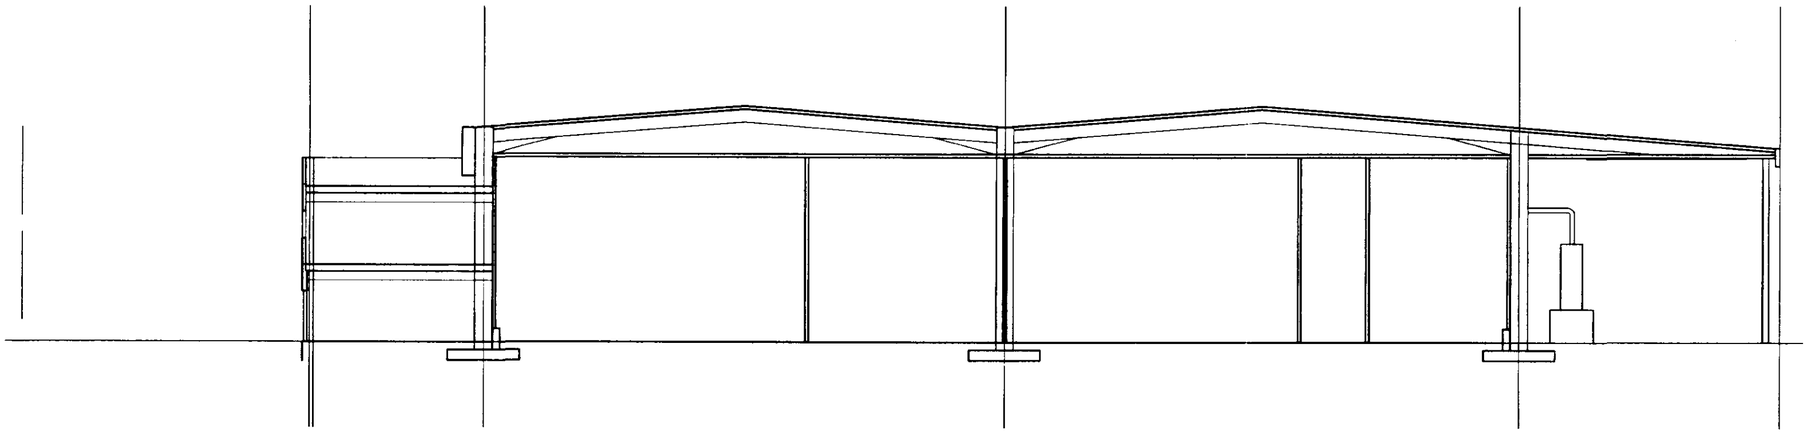

SECTION A–A

SOUTH KESTEVEN DC
10 MAY 2001
Ref: 0587/01

client
PERCY DALTON (HOLDINGS) LTD
C/O LANGWITH BUILDERS LTD

project
PROCESSED FOOD UNIT
WARDENTREE LANE, SPALDING, LINCS

drawing
FIRST FLOOR PLAN
AND SECTION

PLANNING

scale	date	drawn	checked
1:200	MAY '01		


drawing no. 5736L/ 12

revision

JOHN ROBERTS ARCHITECTS LIMITED
ARCHITECTS DESIGN AND PLANNING CONSULTANTS

1 James Street Lincoln LN2 1QD Tel 01522 533441 Fax 01522 512888

U-HAUL
(PLOT 2)

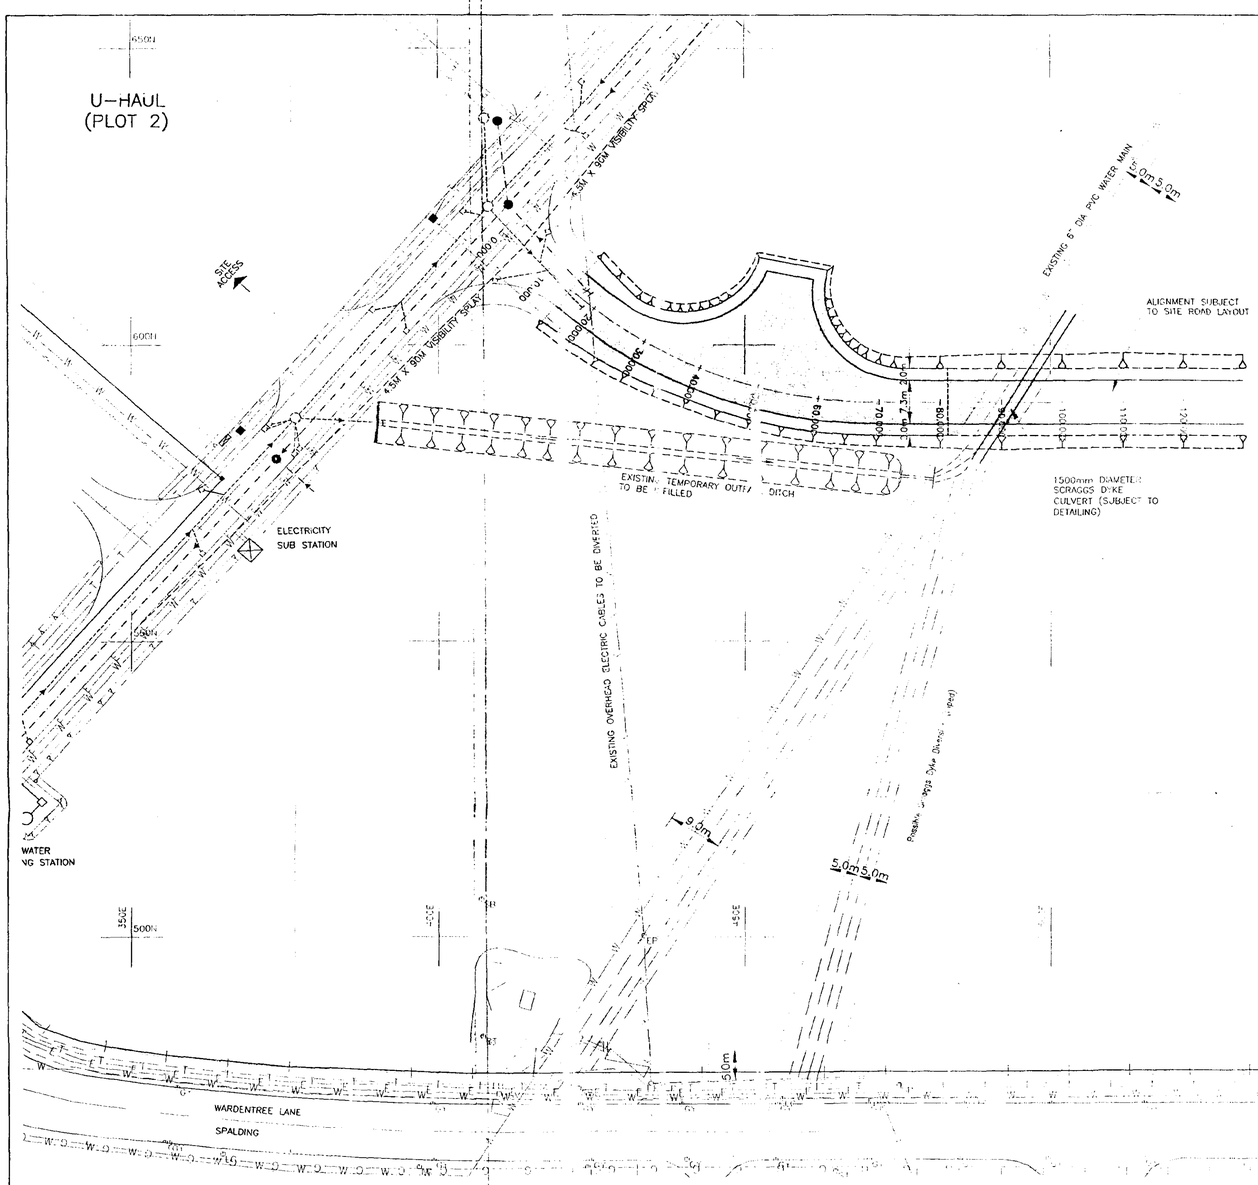
650N
600N
550N
500N
350E
400E
450E
500E
SITE ACCESS
4.5M X 90M VISIBILITY SPLAY
4.5M X 90M VISIBILITY SPLAY
EXISTING 6" DIA PVC WATER MAIN
ALIGNMENT SUBJECT TO SITE ROAD LAYOUT
EXISTING TEMPORARY OUTFALL DITCH TO BE FILLED
1500mm DIAMETER SCRAGGS DYKE CULVERT (SUBJECT TO DETAILING)
ELECTRICITY SUB STATION
EXISTING OVERHEAD ELECTRIC CABLES TO BE DIVERTED
WATER NG STATION
WARDENTREE LANE
SPALDING
5.0m
5.0m
5.0m


Reproduced from Ordnance Survey Map
with the permission of the
Controller of Her Majesty's Stationery Office
© Crown copyright.
John Roberts Architects Limited.
1 James Street,
Lincoln.
LN2 1QD
Licence AR154164

ALL DIMENSIONS AND SETTING OUT ARE TO BE VERIFIED ON SITE AND ALL DISCREPANCIES REFERRED TO THE ARCHITECT BEFORE WORK COMMENCES — COPYRIGHT RESERVED

REV.	DATE	DESCRIPTION

APPROVED PLANS

N

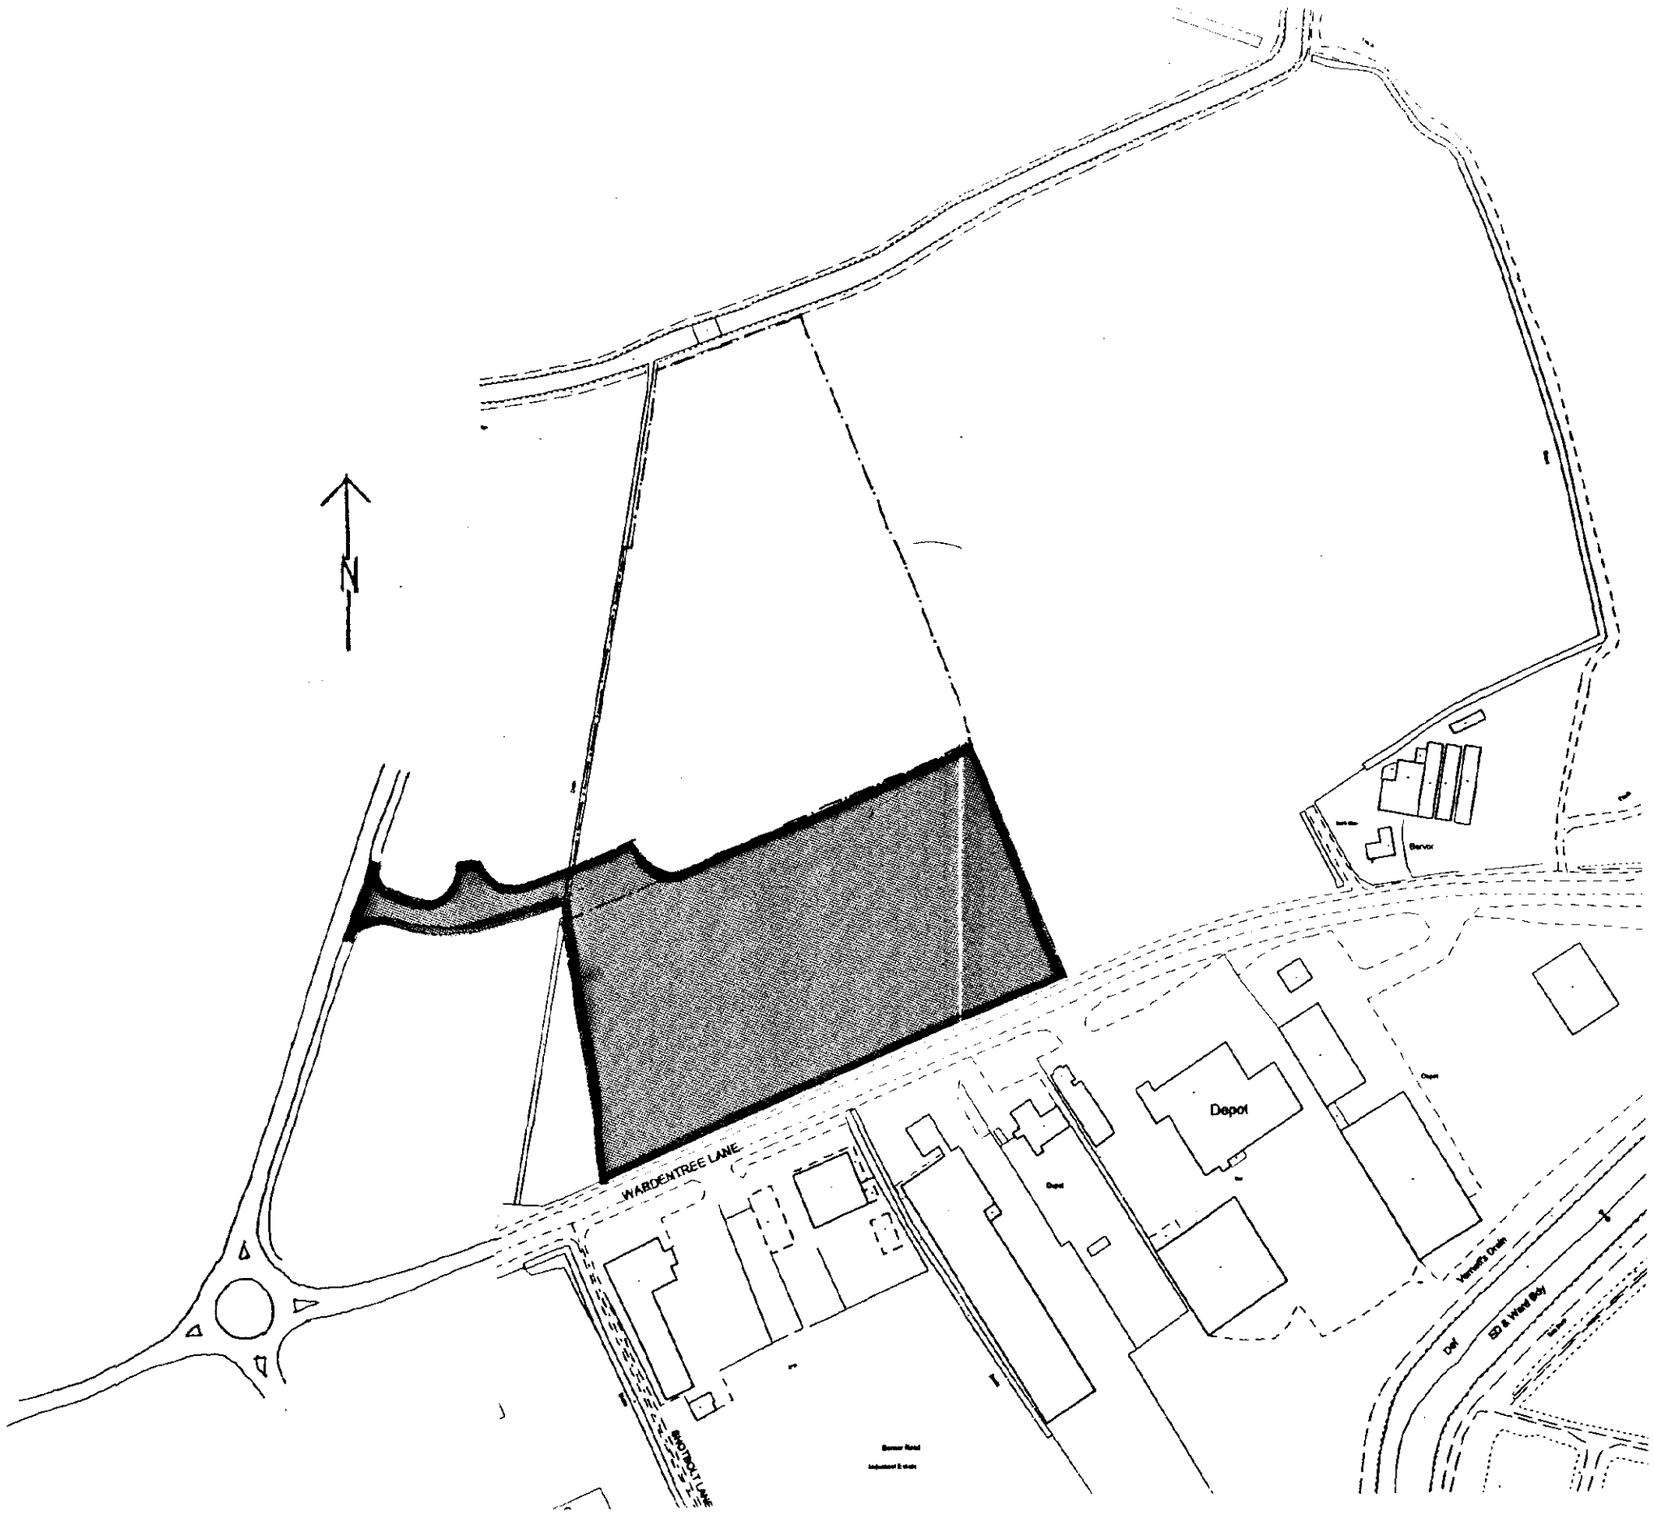

SOUTH HOLLAND DC
HOUSING & PLANNING
-8 JUN 2001
Ref: 587/01

client
PERCY DALTON (HOLDINGS) LTD
C/O LANGWITH BUILDERS LTD

project
FOOD PRODUCTION UNIT
WARDENTREE LANE SPALDING

drawing
LOCATION PLAN

scale	date	drawn	checked
1:2500	JUNE '01	AJH	RJO

drawing no. 5736 L/15 revision


JOHN ROBERTS ARCHITECTS LIMITED
ARCHITECTS DESIGN AND PLANNING CONSULTANTS
1 James Street Lincoln LN2 1QD Tel. 01522 533441 Fax 01522 512868

DEVELOPMENT CONTROL PLANS


ALL DIMENSIONS AND SETTING OUT ARE TO BE VERIFIED ON SITE AND ALL DISCREPANCIES REFERRED TO THE ARCHITECT BEFORE WORK COMMENCES. ------- COPYRIGHT RESERVED

REV.	DATE	DESCRIPTION
A	06.06.01	COLOURS ADDED


QUALITY SYSTEMS ISO 9001 REGISTERED FIRM No. GB 2330

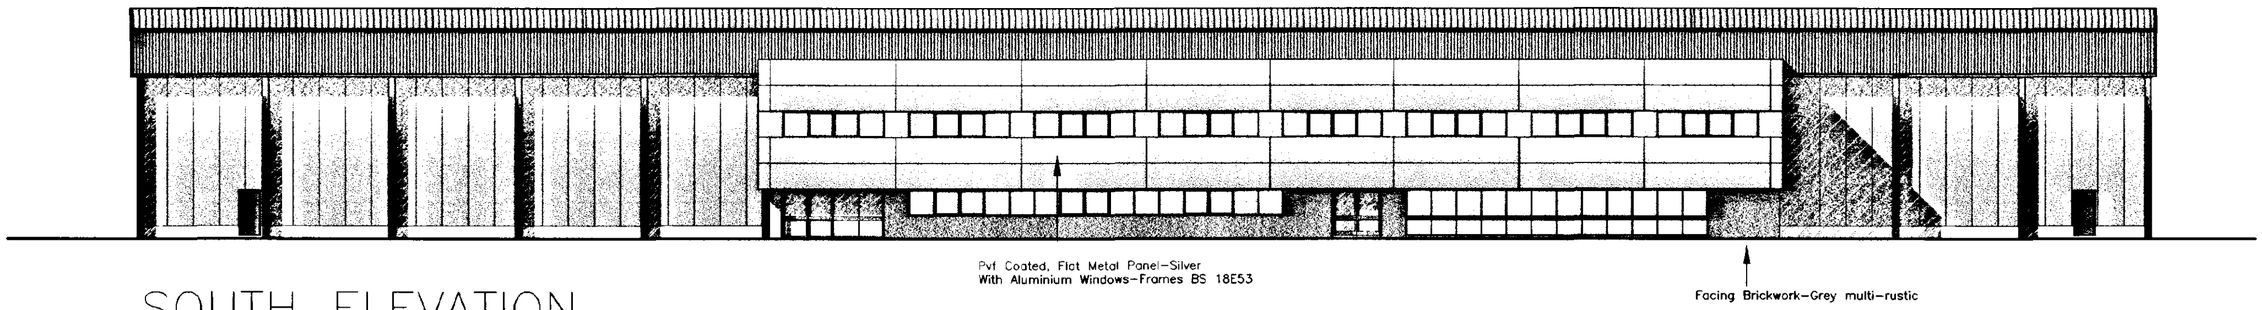

SOUTH ELEVATION

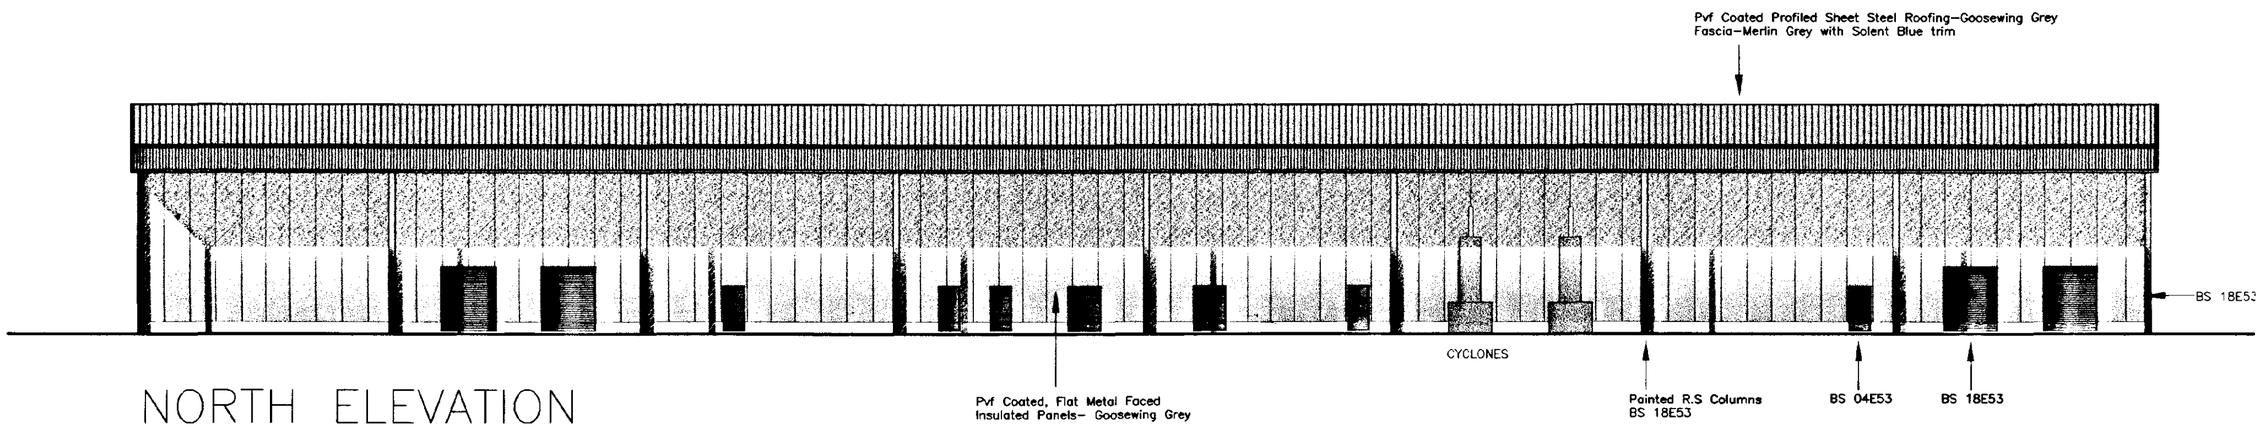

NORTH ELEVATION

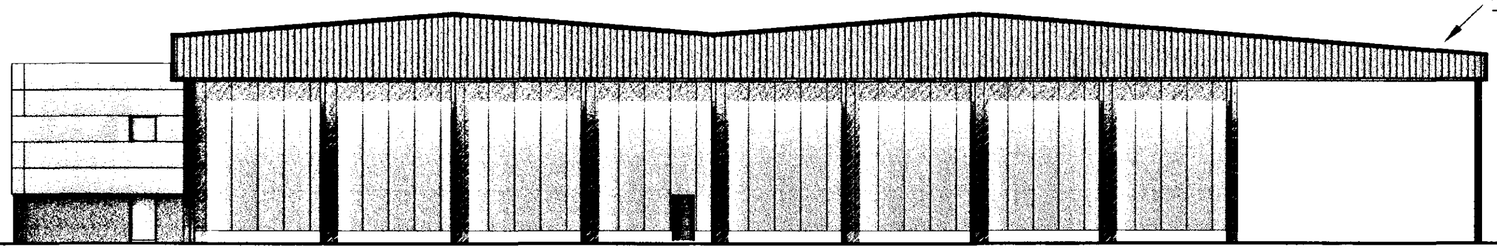

EAST ELEVATION (WEST ELEVATION, HANDED & SIMILAR)

SOUTH HOLLAND DC
HOUSING & PLANNING
-8 JUN 2001
Ref. S87/01

DETERMINED PLAN

client
PERCY DALTON (HOLDINGS) LTD
C/O LANGWITH BUILDERS

project
FOOD PRODUCTION UNIT
WARDENTREE LANE, SPALDING, LINCS

drawing
ELEVATIONS

scale	date	drawn	checked
1:200	MAY '01	GS	RO

drawing no. 5736L/ 13

revision A

JOHN ROBERTS ARCHITECTS LIMITED
ARCHITECTS DESIGN AND PLANNING CONSULTANTS
1 James Street Lincoln LN2 1QD Tel 01522 533441 Fax 01522 512888

ALL DIMENSIONS AND SETTING OUT ARE TO BE VERIFIED ON SITE AND ALL DISCREPANCIES REFERRED TO THE ARCHITECT BEFORE WORK COMMENCES ..... COPYRIGHT RESERVED

REV.	DATE	DESCRIPTION
A	01.06.01	ACCESS ROAD / PLANTING NOTE

ISO 9001 REGISTERED FIRM No. GB 2530

9.0m

Existing 6" dia PVC Water Main

2.0m 7.3m 2.0m

Y OUTFALL DITCH

Scraggs Dyke Diversion - Dyke To Be Piped

marker post boundary

600N

550N

500N

POSSIBLE FUTURE EXTENSION

POSSIBLE FUTURE EXTENSION

Landscaping & Fencing Proposals To Be Submitted Later

PLANTING BELT

WARDENTREE LANE

450E

500E

550E

600E

650E

SOUTH HOLLAND DC HOUSING & PLANNING -8 NOV 2001

APPROVED PLAN

client
PERCY DALTON (HOLDINGS) LTD
C/O LANGWITH BUILDERS LTD

project
FOOD PRODUCTION UNIT
WARDENTREE LANE, SPALDING, LINCS

drawing
SITE LAYOUT (5 ACRE SITE)
PLAN

scale	date	drawn	checked
1:500	MAY '01		

drawing no. 5736L/10

revision A

JOHN ROBERTS ARCHITECTS LIMITED
ARCHITECTS DESIGN AND PLANNING CONSULTANTS
1 James Street Lincoln LN2 1QD Tel 01522 533441 Fax 01522 512888