

Copyright of this drawing is vested in the Architect and it must not be copied or reproduced without consent. Figured dimensions only are to be taken from this drawing. All contractors must visit the site and be responsible for taking and checking all dimensions relative to their work. Hulme Upright Manning to be advised of any variation between drawings and site conditions.
DO NOT SCALE OFF THIS DRAWING.....IF IN DOUBT ASK


Rev.	Drawn	Comments	Date
A	L.H.	EAVES BRACKETS OMITTED	19 04 06

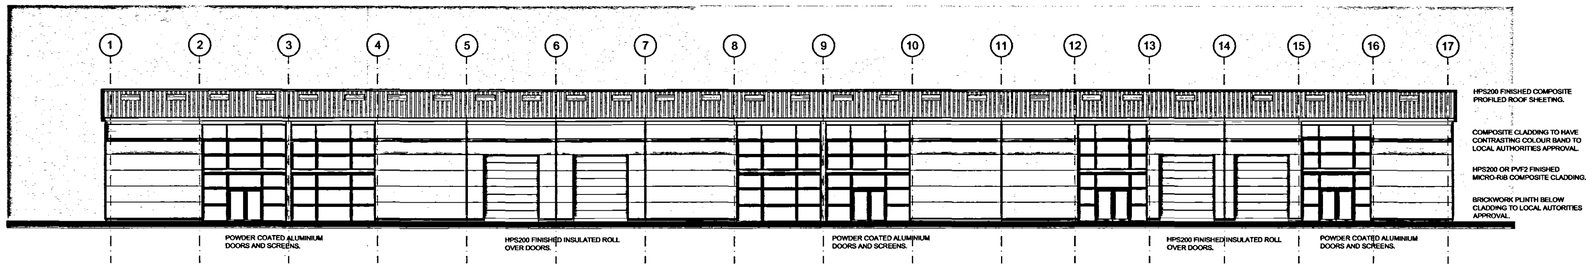


SOUTH ELEVATION.

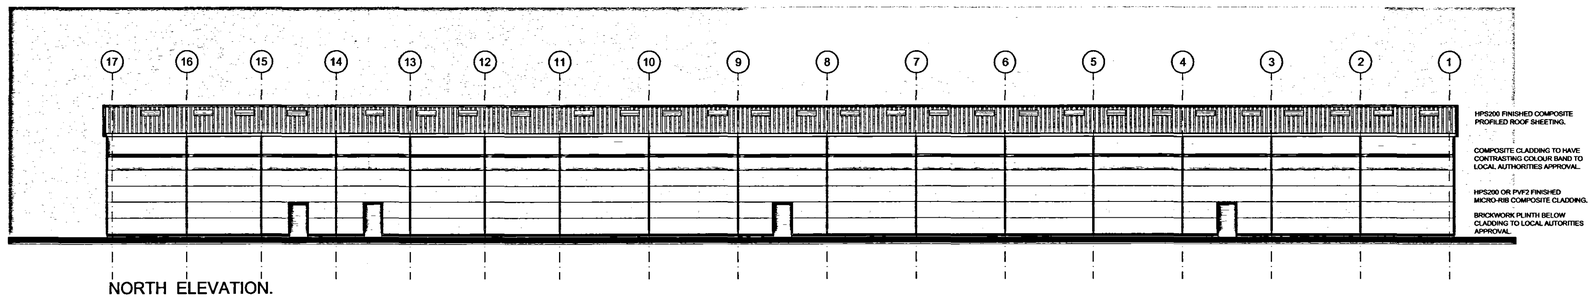


NORTH ELEVATION.

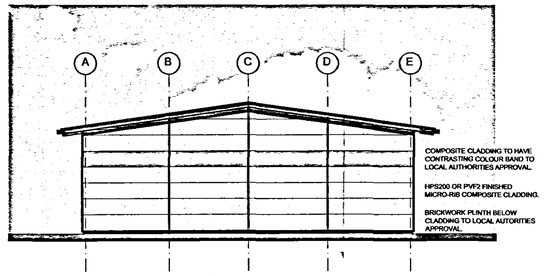

EAST ELEVATION.

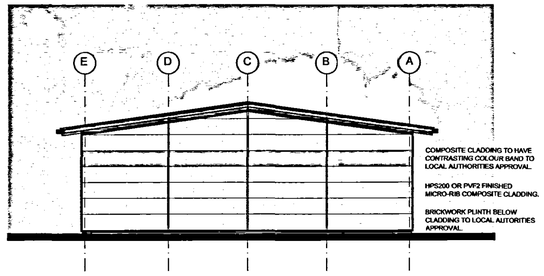

WEST ELEVATION.

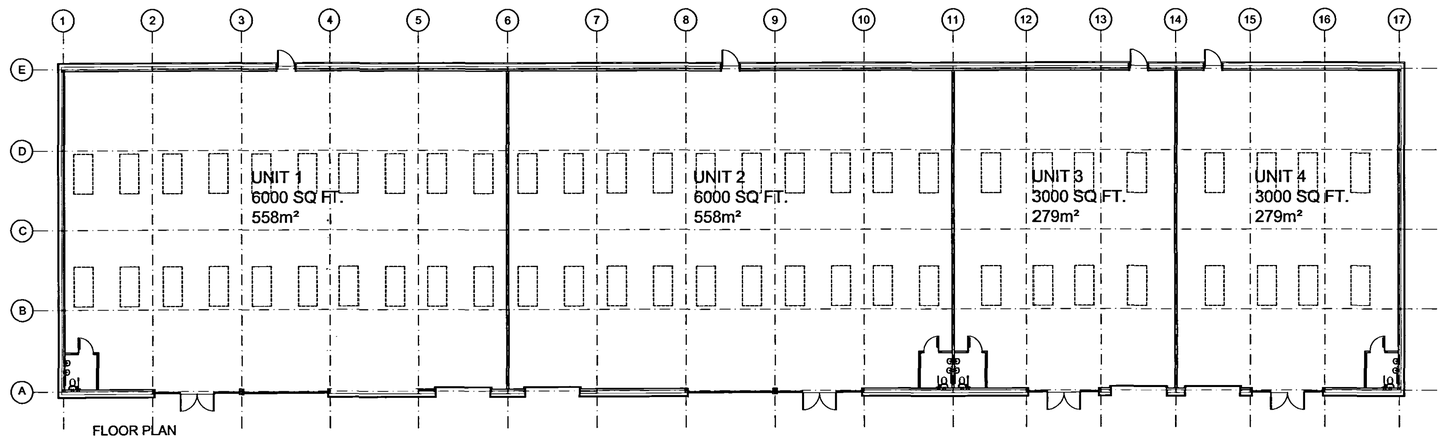

FLOOR PLAN

SHDC
PLANNING & DEVELOPMENT
- 2 MAY 2006
Ref. 0591/06

SUPERSEDED

HULME UPRIGHT MANNING
ARCHITECTS TOWN PLANNERS INTERIOR DESIGNERS

Highpoint
Festival Park
Hanley
Stoke-on-Trent
ST1 5SH

LEEK
MANCHESTER
STOKE-ON-TRENT

Tel: 01782 208600
Fax: 01782 206080

Email - stoke@hum-arch.co.uk

Client

LOCATION 3 PROPERTIES LTD

Project

PROPOSED RETAIL DEVELOPMENT,
WARDENTREE LANE, SPALDING

Title

SKETCH PROPOSALS
UNITS 1 TO 4.

Status

PLANNING

Date APRIL 2006 Drawn L.H.

Scale 1-200 Checked

Job Ref. 19461 Drawing No. AL [0] 05 Revision A

Computer File Ref: H:\19461\19461-04.dwg