


All Dimensions and Levels to be verified on site.
Only Figured Dimensions to be used.
Do not scale this drawing.
Any discrepancies to be notified to the originator of this drawing immediately.
If in doubt, ask.
Copyright is reserved by them and the drawing is issued on the condition that it is not copied, reproduced, retained, or disclosed to any unauthorised person, either wholly or in part without consent.

Floor Plan

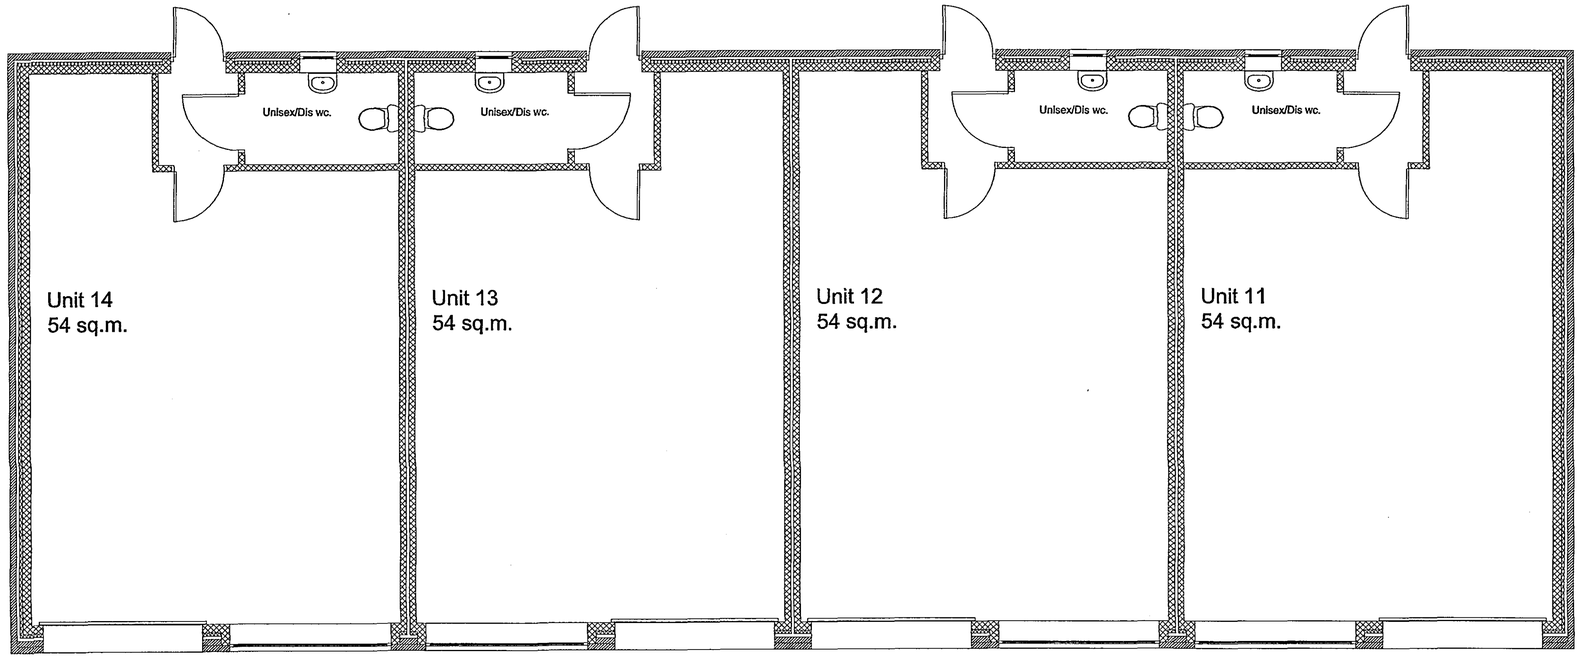


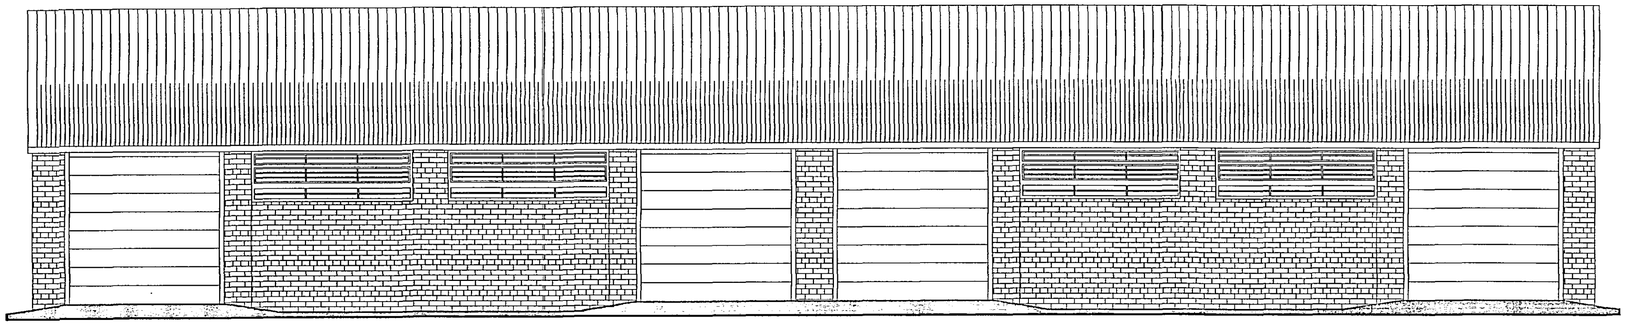


Elevation A1-A1

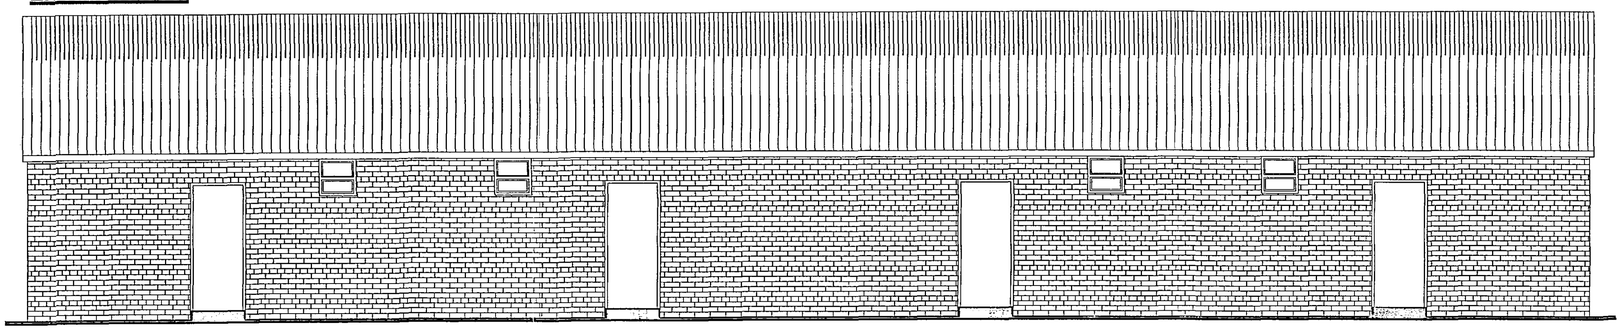

Elevation A3-A3

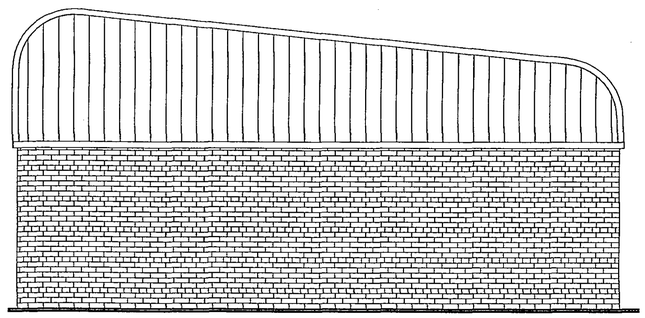

Elevation A2-A2

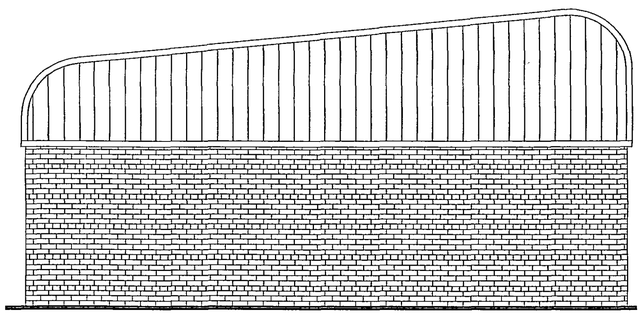

Rev.	Date	Description	By	Chk'd

HBS Business Services
Mill House
Brayford Wharf North
Lincoln, LN1 1YT

Tel: 01522 836836
Fax: 01522 516050
Web: www.hbs.uk.com

Client
Lincolnshire County Council

Project
Pinchbeck Workspace Units-Phase 1 Additional Units

Drawing Title
Proposed Plan and Elevations

Drawn By	Checked By
GD	
Scale	**Date**
1:100	April 04
Project No.	**Drawing No.** / **Revision**
KC/005/0011	004

Drawing Status
Planning

SHDC
Planning & Development
07 MAY 2004
Ref: S/0941/04

DETERMINED