
23-AUG-96 FRI 14:30 FAX NO. 0522 553149 SHDC PLANNING P.04
23-AUG-96 FRI 12:58

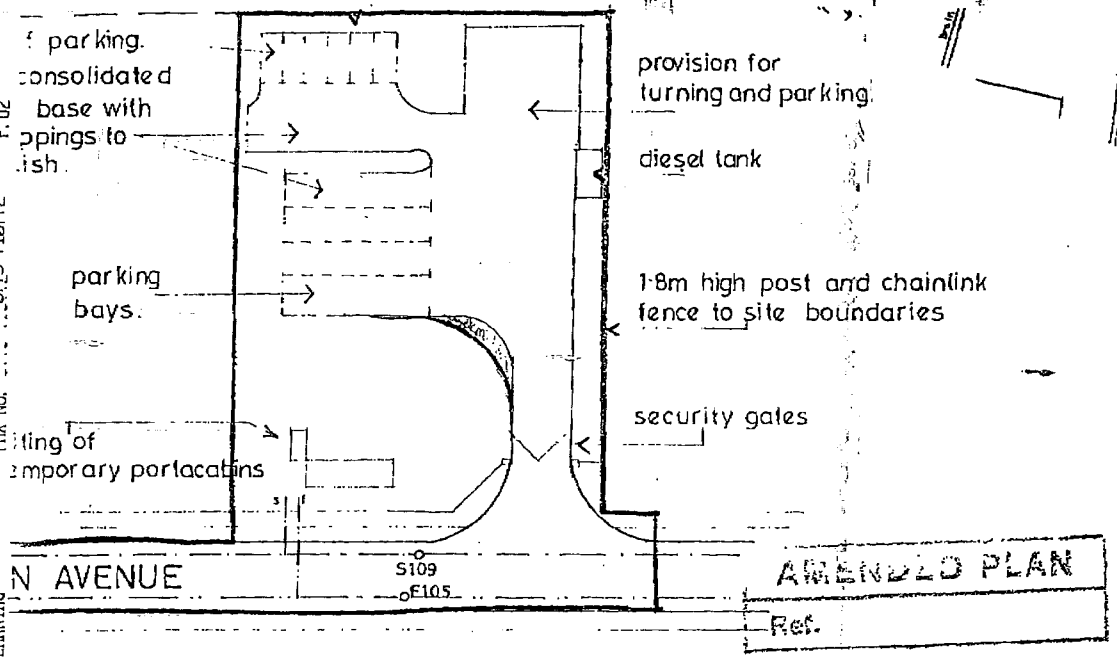

Site Plan
1:500

H14/0601/96/1


SOUTH HOLLAND HOUSING
22 AUG
Ref: 0601/96

6 '96 14:31 Broad Telep

PROJECT TITLE
propos
Stepher
South H
Spaldin
Lincoln
for : M

REV	
A	AMENDME
B	TURING F

SCALE 1:500 D
DATE 28/06/
4/4

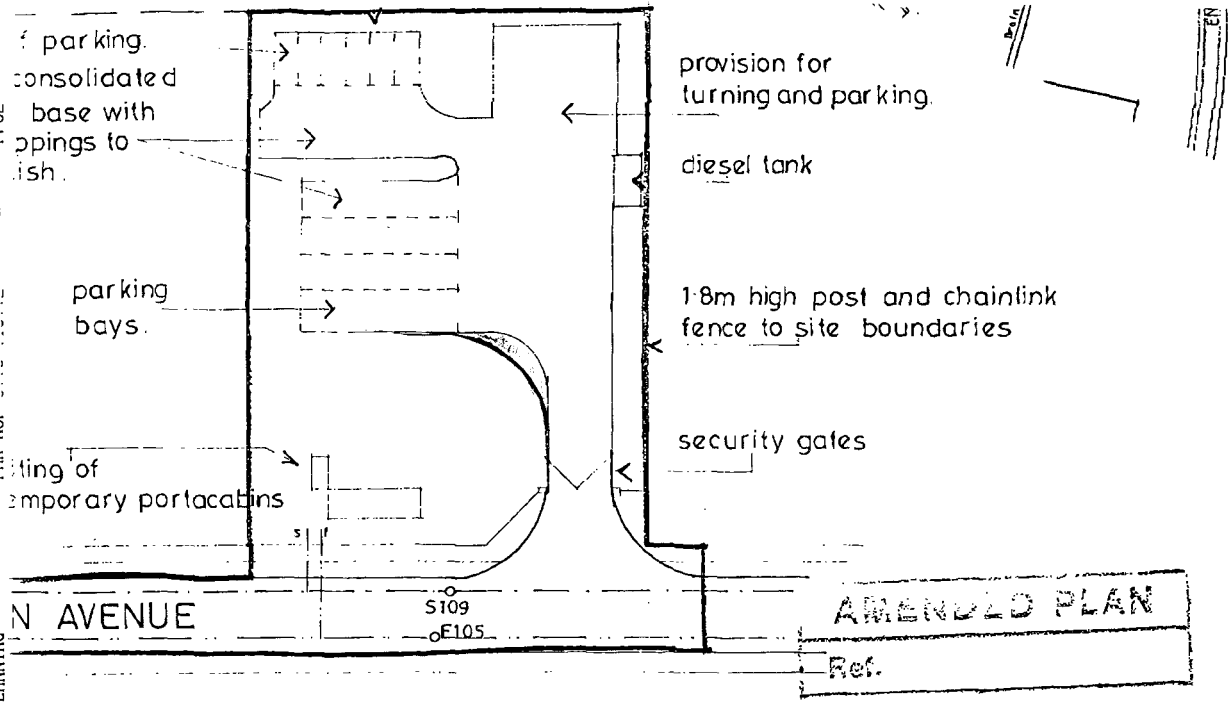

Site Plan
1:500

H14/0601/96/1

SOUTH HOLLAND DISTRICT COUNCIL
PLANNING
22 AUG 1996
Ref: 0601/96

PROJECT TITLE
proposed
Stephens
South Hol
Spalding,
Lincolnsh
for : M P

REV	
A	AMENDMEN
B	TURING FA


SCALE
1:500 , 1

DATE
28/06/9

23-AUG-96 FRI 12:58 SHDC PLANNING FAX NO.

This drawing is copyright and may not be altered, traced, copied, photographed or used for any purpose other than that for which it is issued without consent of Broadgate Builders (Spalding) Ltd.

Location Plan
1:2500

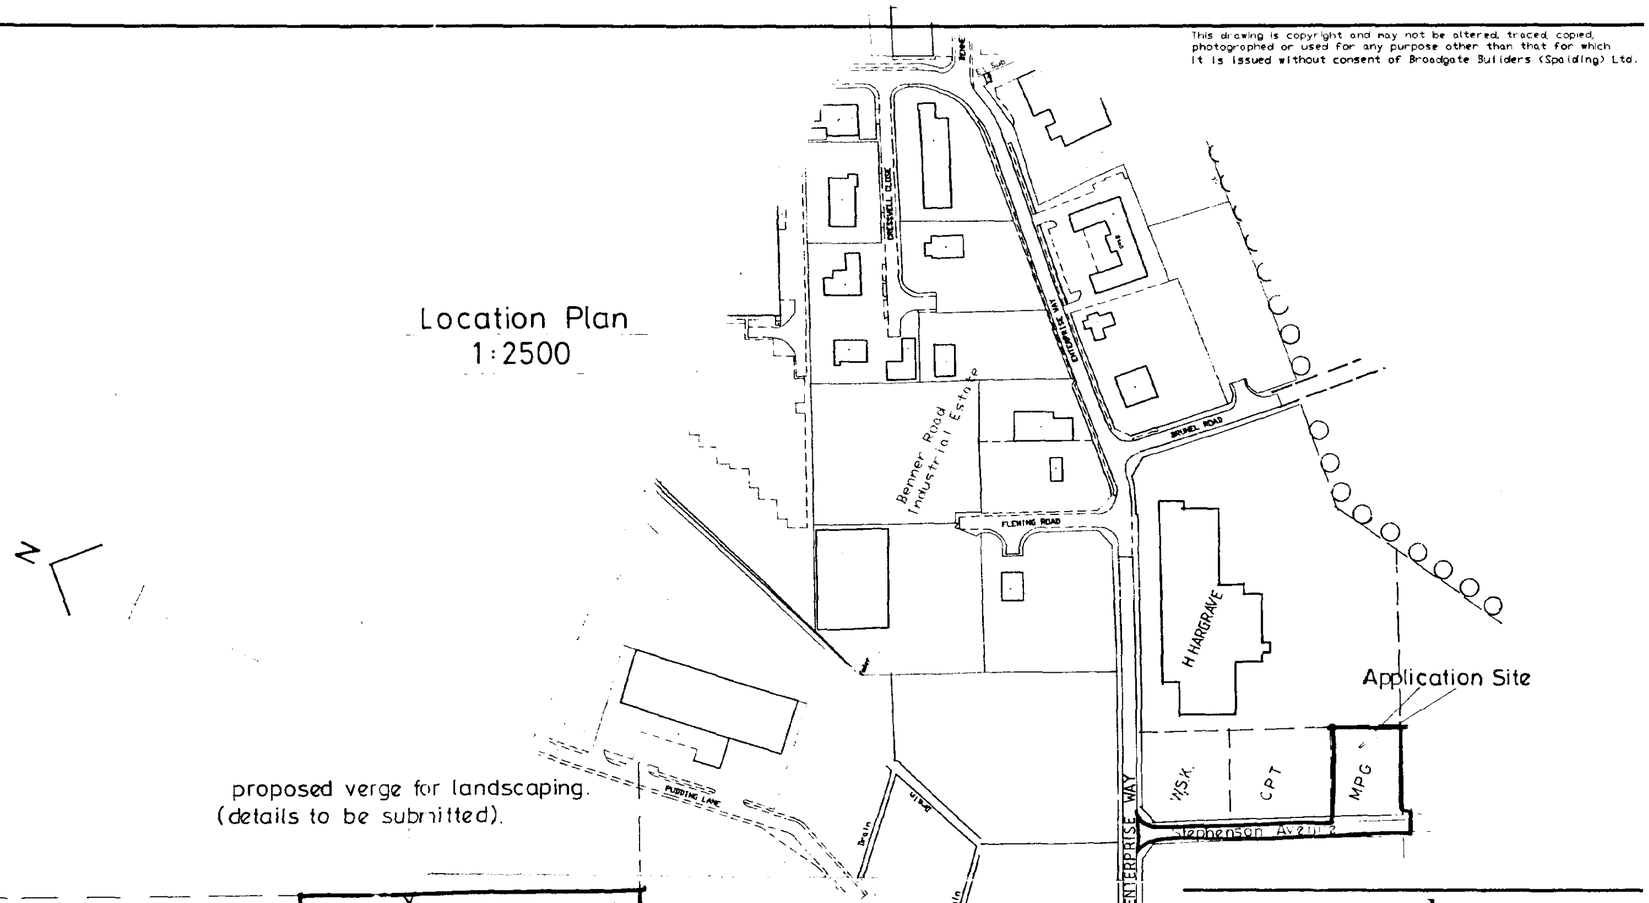

proposed verge for landscaping.
(details to be submitted).

staff parking.
provide consolidated hardcore base with granit chippings to yard finish.

provision for turning and parking.


diesel tank

parking bays.

1·8m high post and chainlink fence to site boundaries

security gates

siting of temporary portacabins

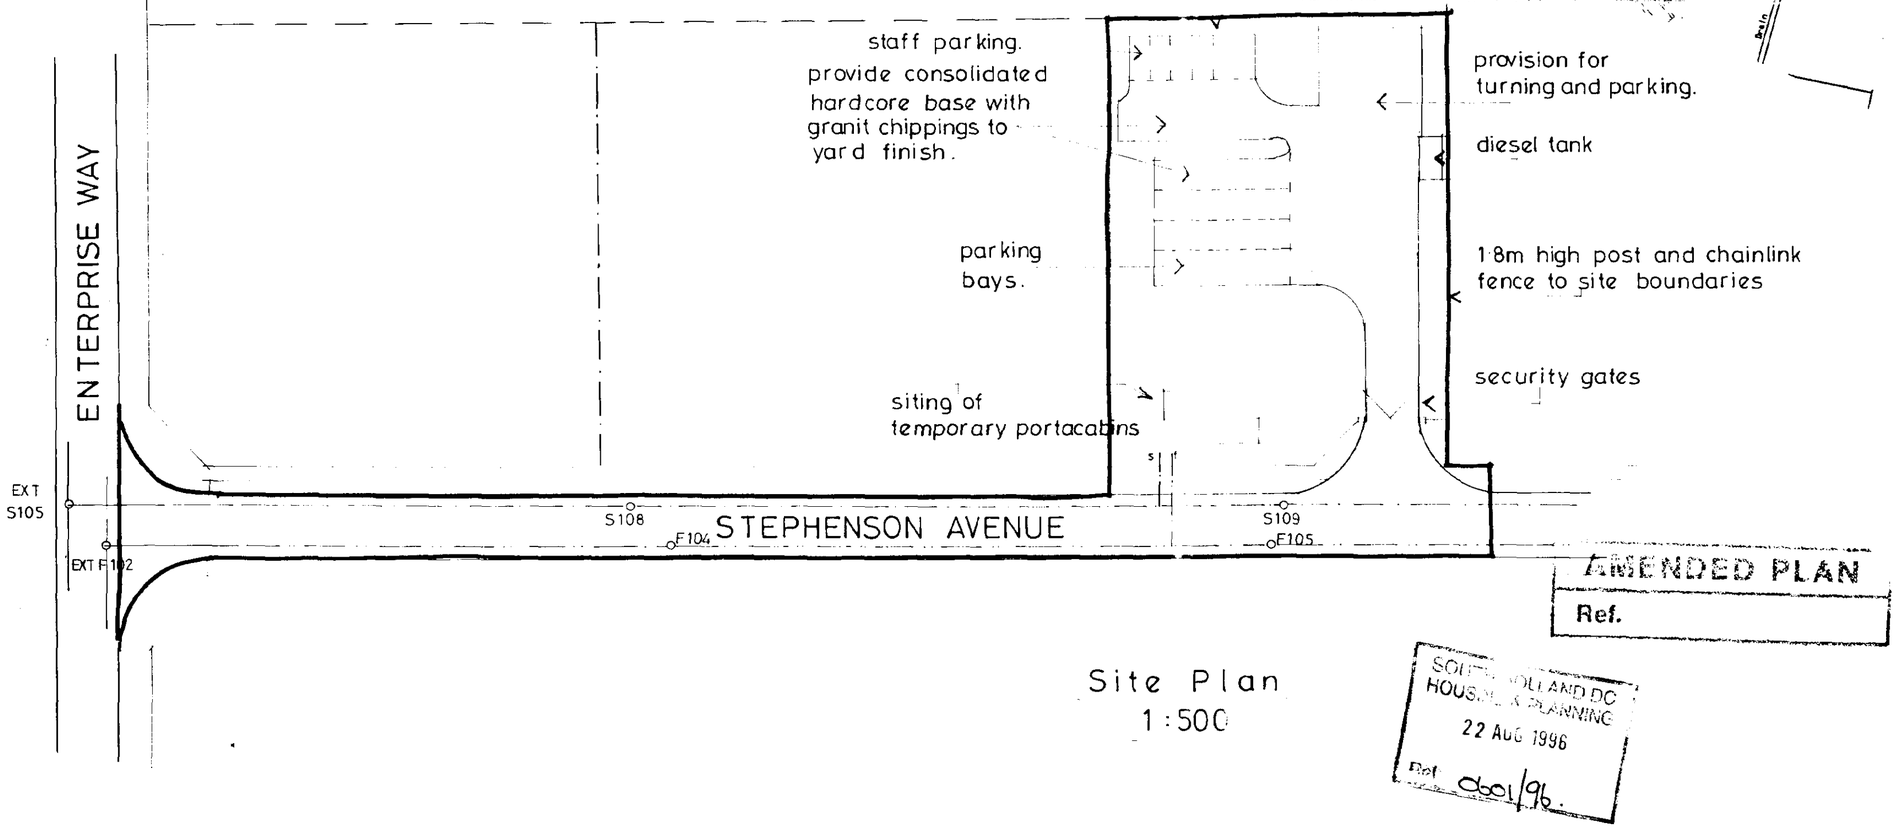

Site Plan
1:500

AMENDED PLAN
Ref.

SOUTH HOLLAND DC
HOUSING & PLANNING
22 AUG 1996
Ref. 0601/96.

Broadgate
Commercial

Broadgate Builders (Spalding) Ltd
Broadgate House, Weston Hills,
Spalding, Lincolnshire, PE12 6DB.
Telephone: (01406) 380532 Fax: (01406) 380014

PROJECT TITLE
proposed haulage yard at:
Stephenson Avenue,
South Holland Enterprise Park,
Spalding,
Lincolnshire.
for: M P G TRANSPORT

REV	DESCRIPTION	DATE	BY
A	AMENDMENTS TO YARD AND ENTRANCE	24·7·96	MD
B	TURING FACILITY AND PARKING REVISED	21·8·96	MD.

SCALE: 1:500 , 1:2500
DRAWN: MD
DATE: 28/06/96
DRAWING No.: 96025/001