

This drawing is copyright and may not be altered, traced, copied, photographed or used for any purpose other than that for which it is issued without consent of Broadgate Builders (Spalding) Ltd.

Location Plan
1:2500

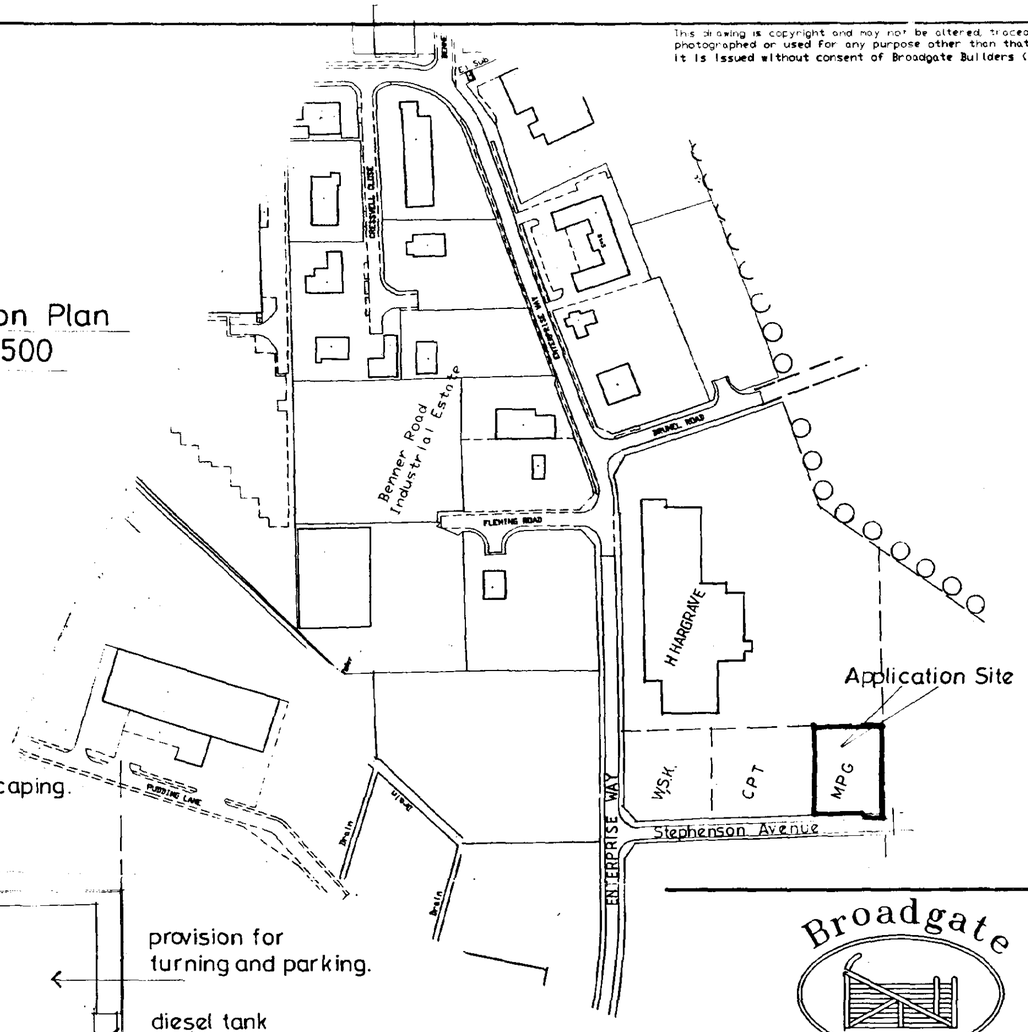

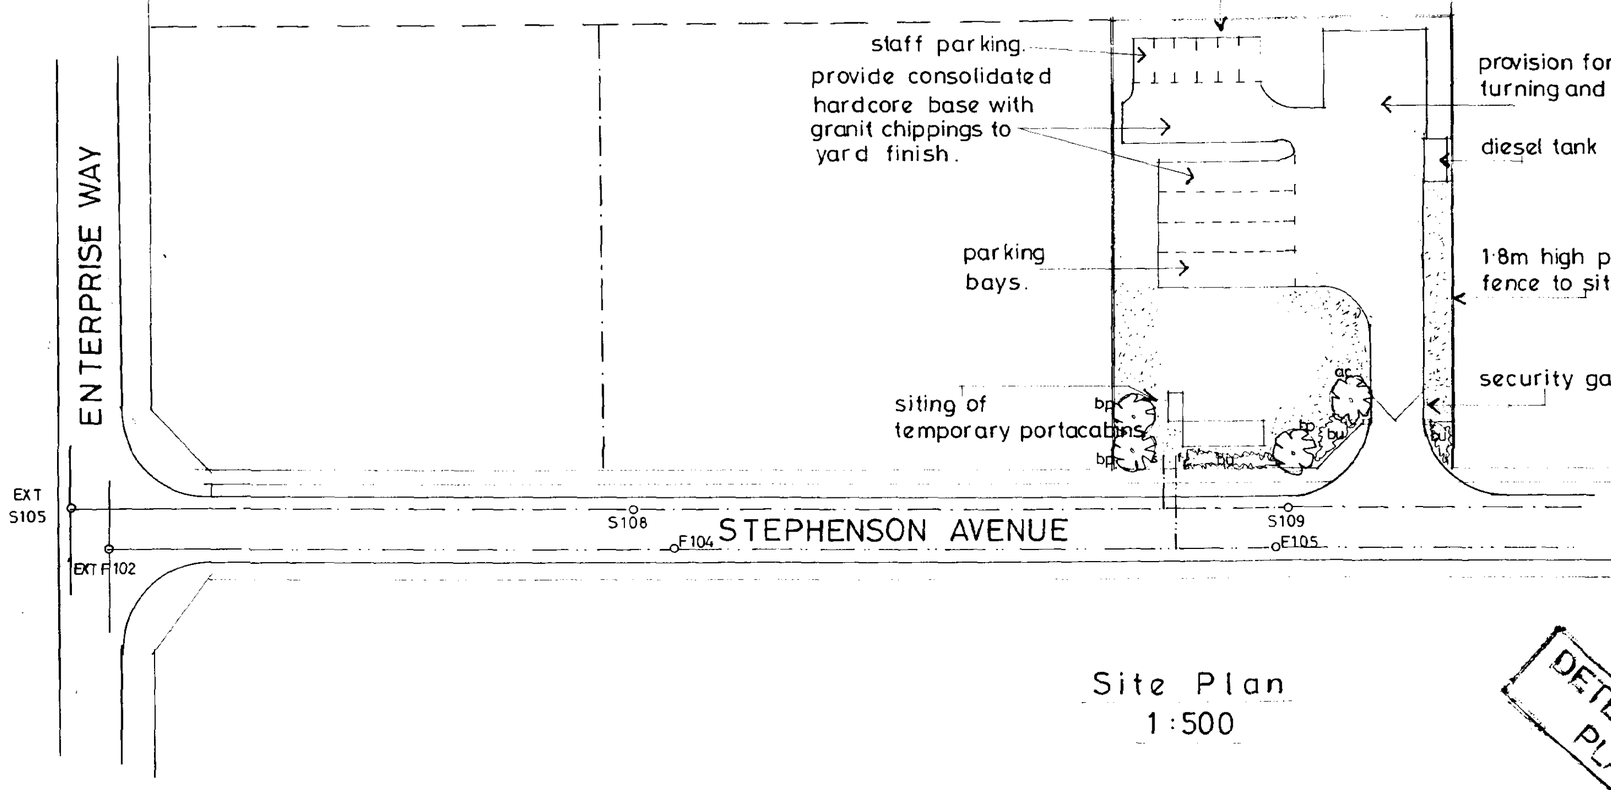

Site Plan
1:500

Landscaping

TREES

ac - Acer Campestre (field maple)
bp - Betula Pendula (silver birch)
Trees to be standards 15-18m high staked and tied.

SHRUBS

bu - Buddleia Davidii, 45-60cm 3L cg. Planted at 600mm ctrs.

DETERMINED PLAN

SOUTH HOLLAND DC
HOUSING & PLANNING
28 MAY 1997

Broadgate
Commercial
Broadgate Builders (Spalding) Ltd
Broadgate House, Weston Hills,
Spalding, Lincolnshire, PE12 6DB.
Telephone: (01406) 380532 Fax: (01406) 380014

PROJECT TITLE

proposed haulage yard at:
Stephenson Avenue,
South Holland Enterprise Park,
Spalding,
Lincolnshire.

for: M P G TRANSPORT

REV	DESCRIPTION	DATE	BY
A	AMENDMENTS TO YARD AND ENTRANCE	24·7·96	MD
B	TURING FACILITY AND PARKING REVISED	21·8·96	MD.
C	LANDSCAPING SCHEME INDICATED.	27·5·97	MD

SCALE	DRAWN
1:500, 1:2500	MD
DATE	DRAWING No.
28/06/96	96025/001