

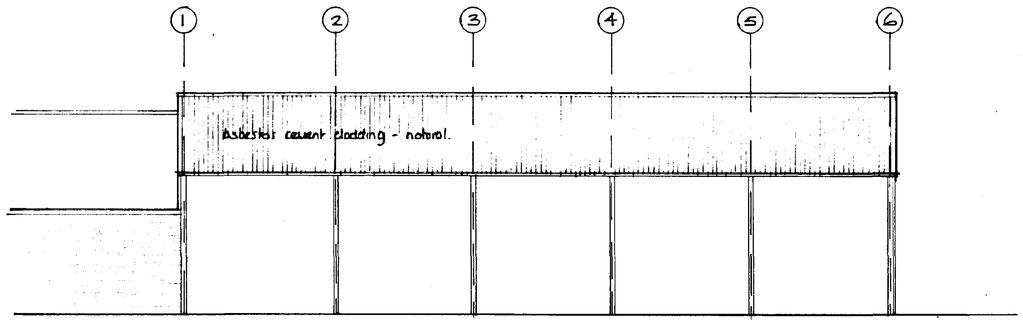



side

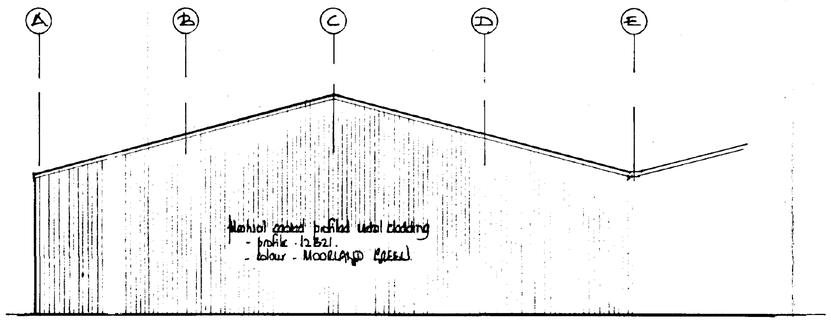


rear

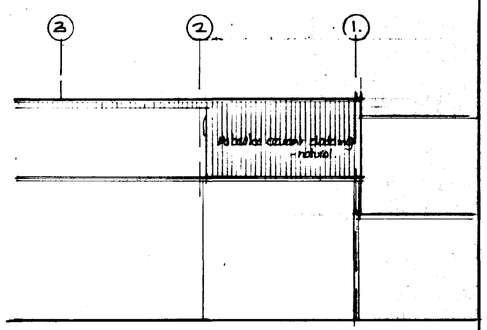

side

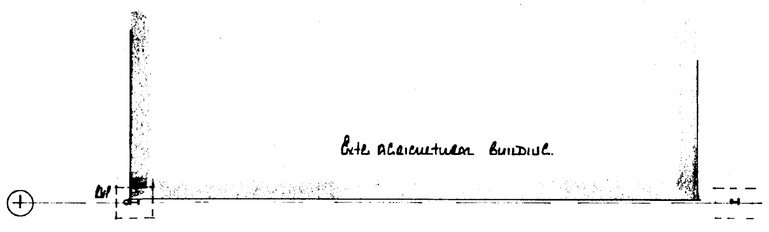

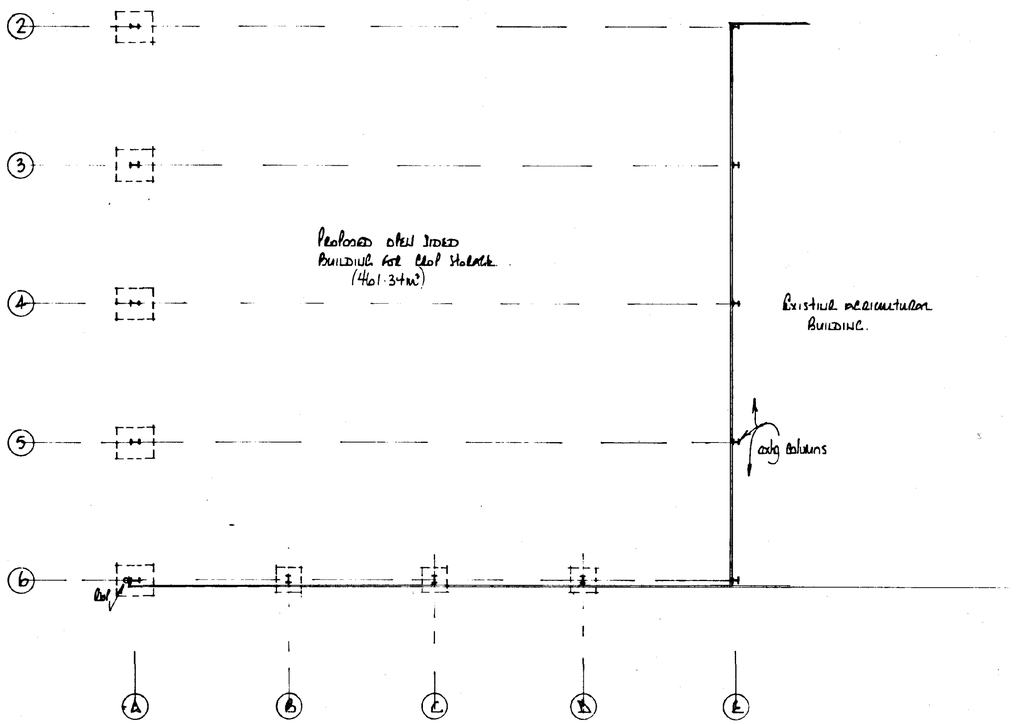

ground floor plan

SOUTH HOLLAND DC
HOUSING & PLANNING
12 JUN 1995
Ref: 0615/95

REV	REMARKS	DATE

ALL WELDS mm C.F.W. U.N.O.

PAINT :

SOUTH LINCS CONSTRUCTION LTD
Bars Bridge
Bourne Road
West Pinchbeck
Spalding
Lincs. PE11 3QW
Tel. 01775 640555
Fax. 01775 640679

CLIENT : C. W. DOBBS & SON
Home Farm
Hollands Chase, West Pinchbeck
Spalding. Lincs.

TITLE : Proposed Agricultural Crop Storage/ General Purpose Building.

DRAWN : DL	CHECKED :
SCALE : 1:100	DATE : June 95
DRAWING No.	REV.

SUMMIT

4728-994T