


SOUTH ELEVATION 1:100


WEST ELEVATION 1:100

NORTH ELEVATION 1:100


EAST ELEVATION 1:100

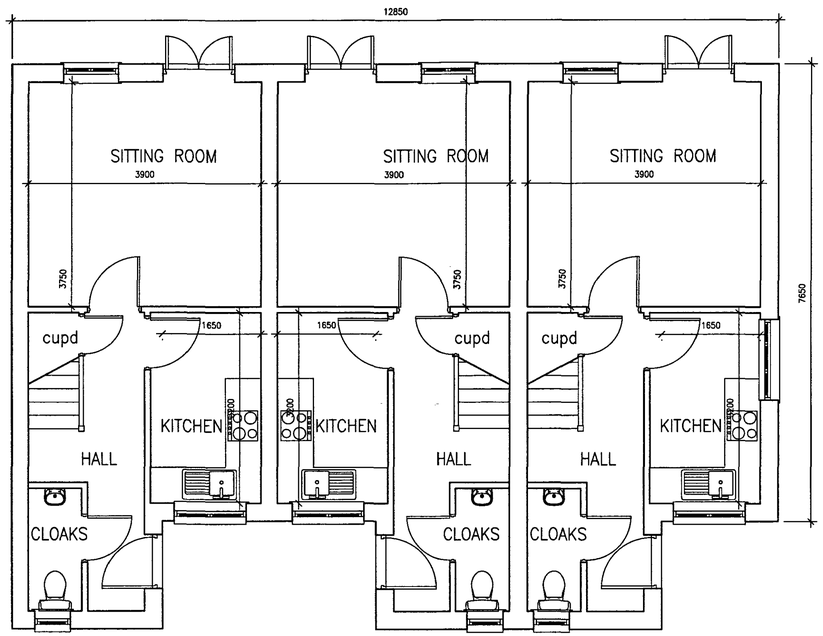

PROPOSED GROUND FLOOR PLAN SCALE 1:50

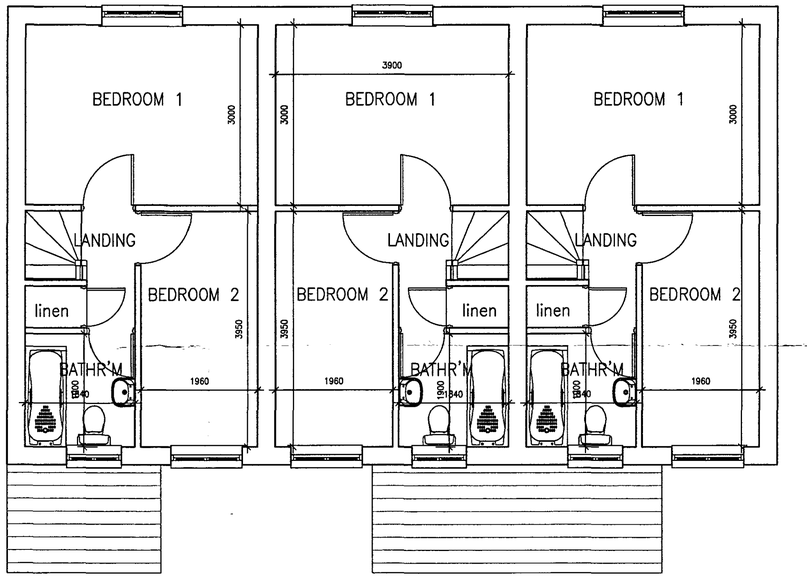

PROPOSED FIRST FLOOR PLAN SCALE 1:50

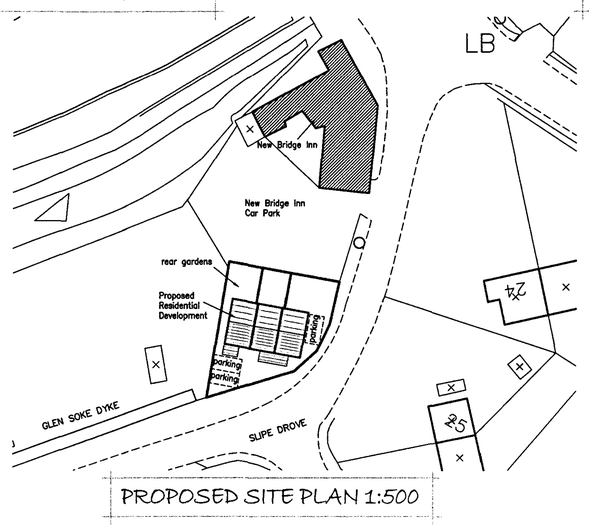

PROPOSED SITE PLAN 1:500



PROPOSED SITE PLAN 1:1250

NORTH

SHDC
Planning & Development
28 MAY 2008
Ref: 0634/08

Revision A :- January 2008

GOOD-DESIGN-ING Ltd

LITTON HOUSE,
GLOBAL BUSINESS PARK,
SAVILLE ROAD,
PETERBOROUGH.
PE3 7PR.

TEL 01733 843366
E-MAIL
good.designing@ntlworld.com

PROJECT
Proposed Residential Development at Land to Rear New Bridge Inn, West Pinchbeck.

date : 24th May 2008

DRAWING
Proposed Plans, Elevations and Site Plans

drawing number : 08068-01