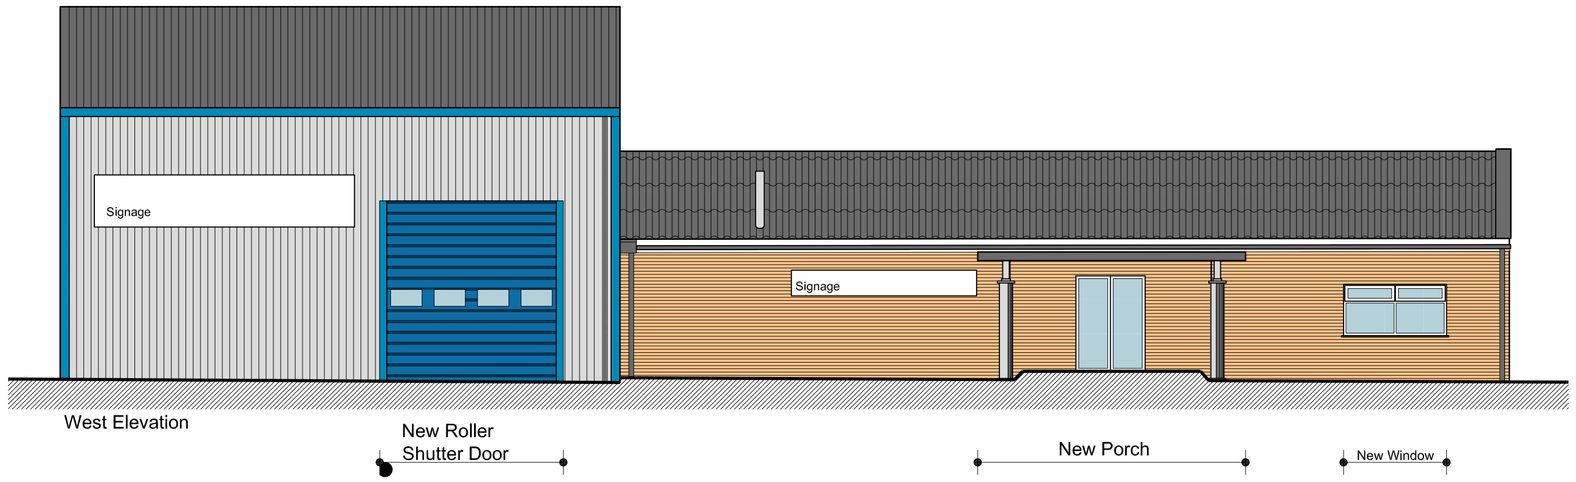

West Elevation

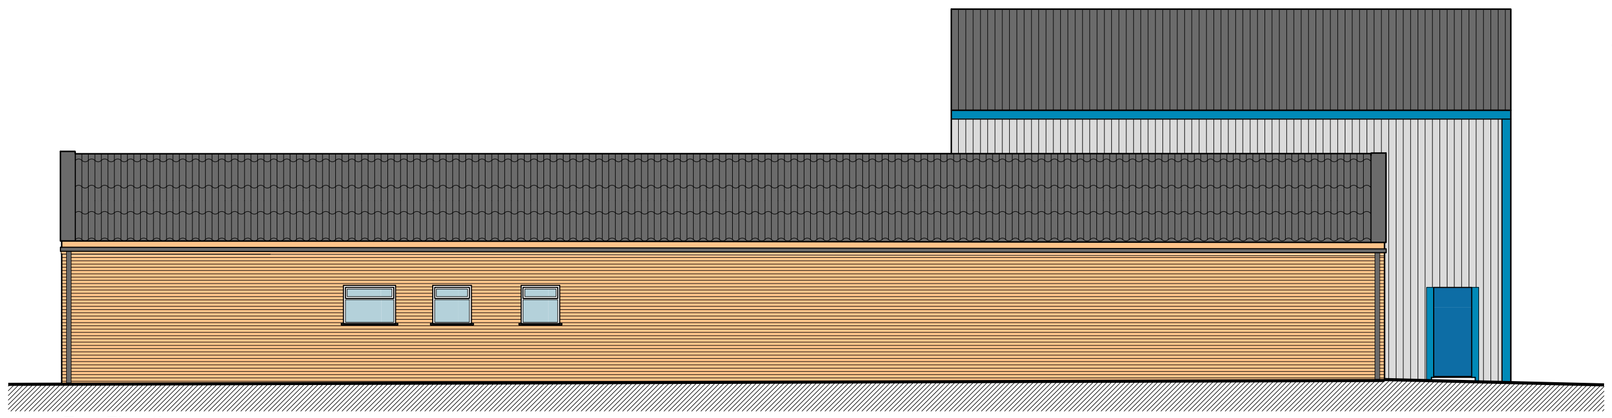

East Elevation

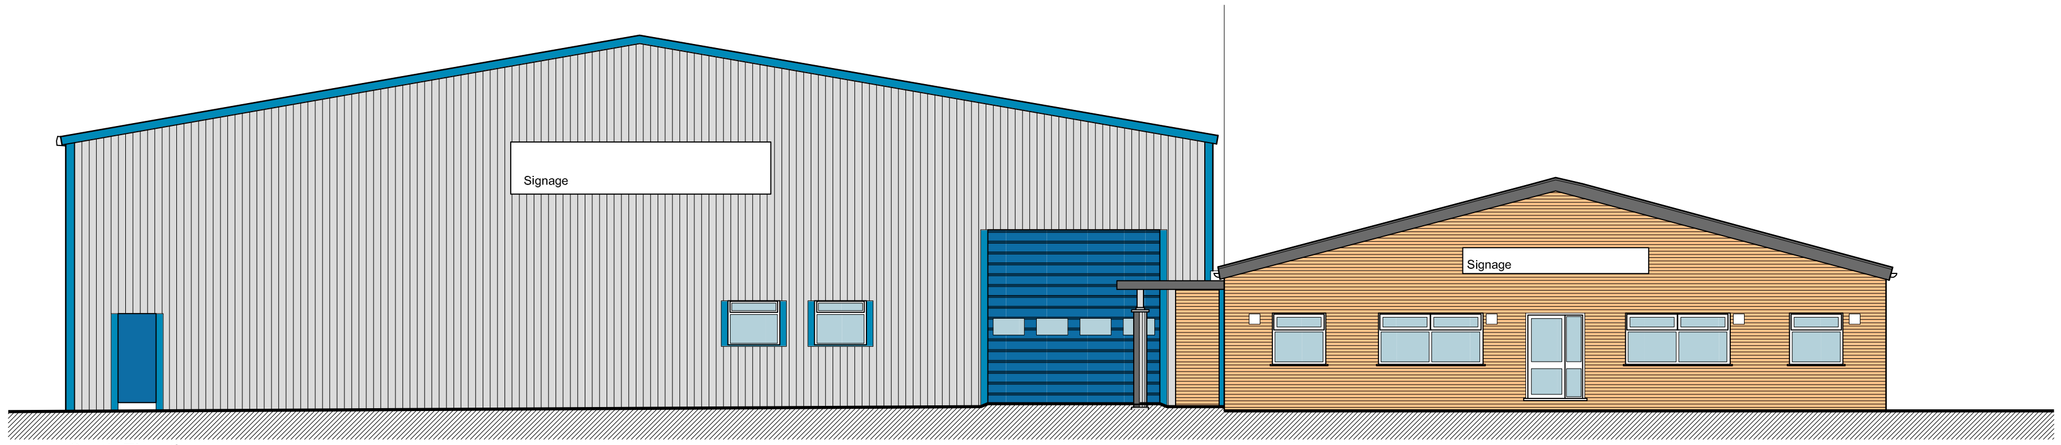

South Elevation

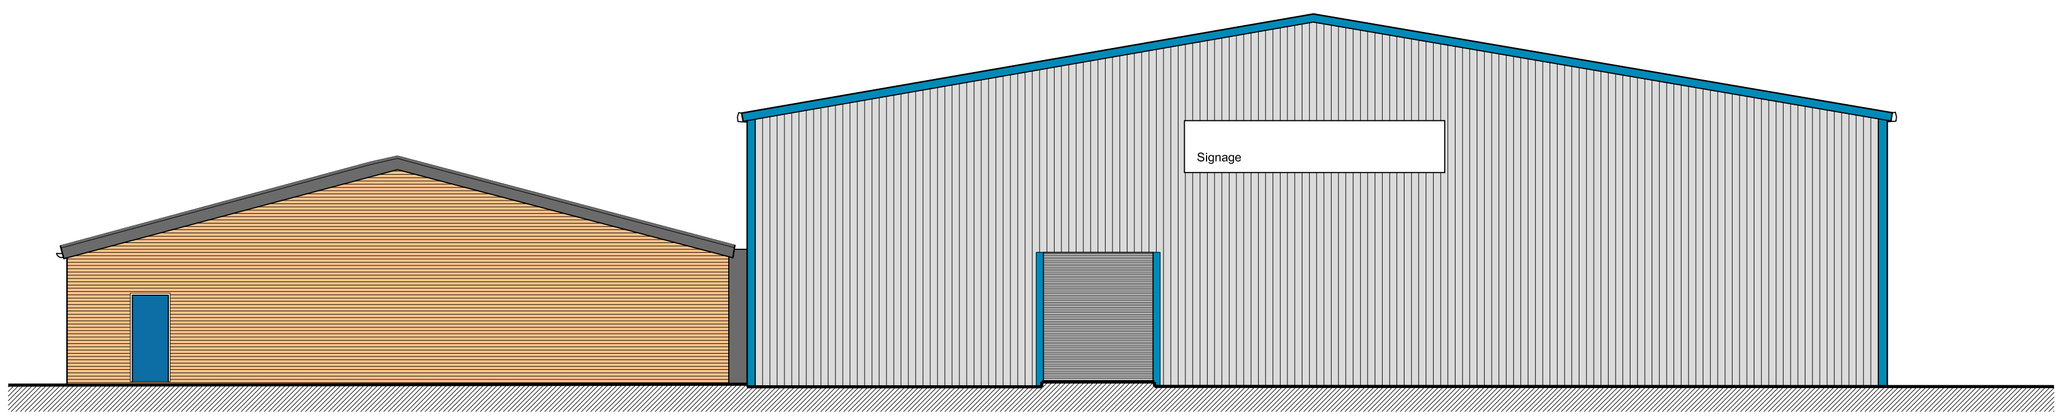

North Elevation

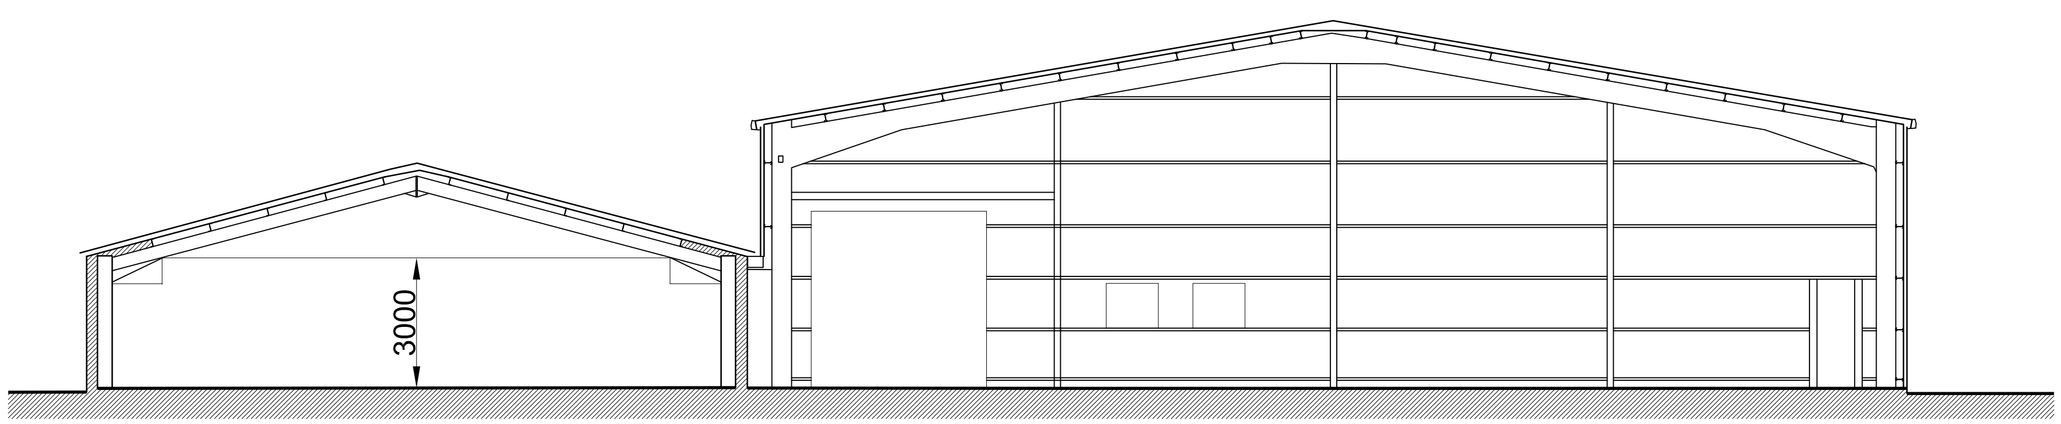

Section A-A

A

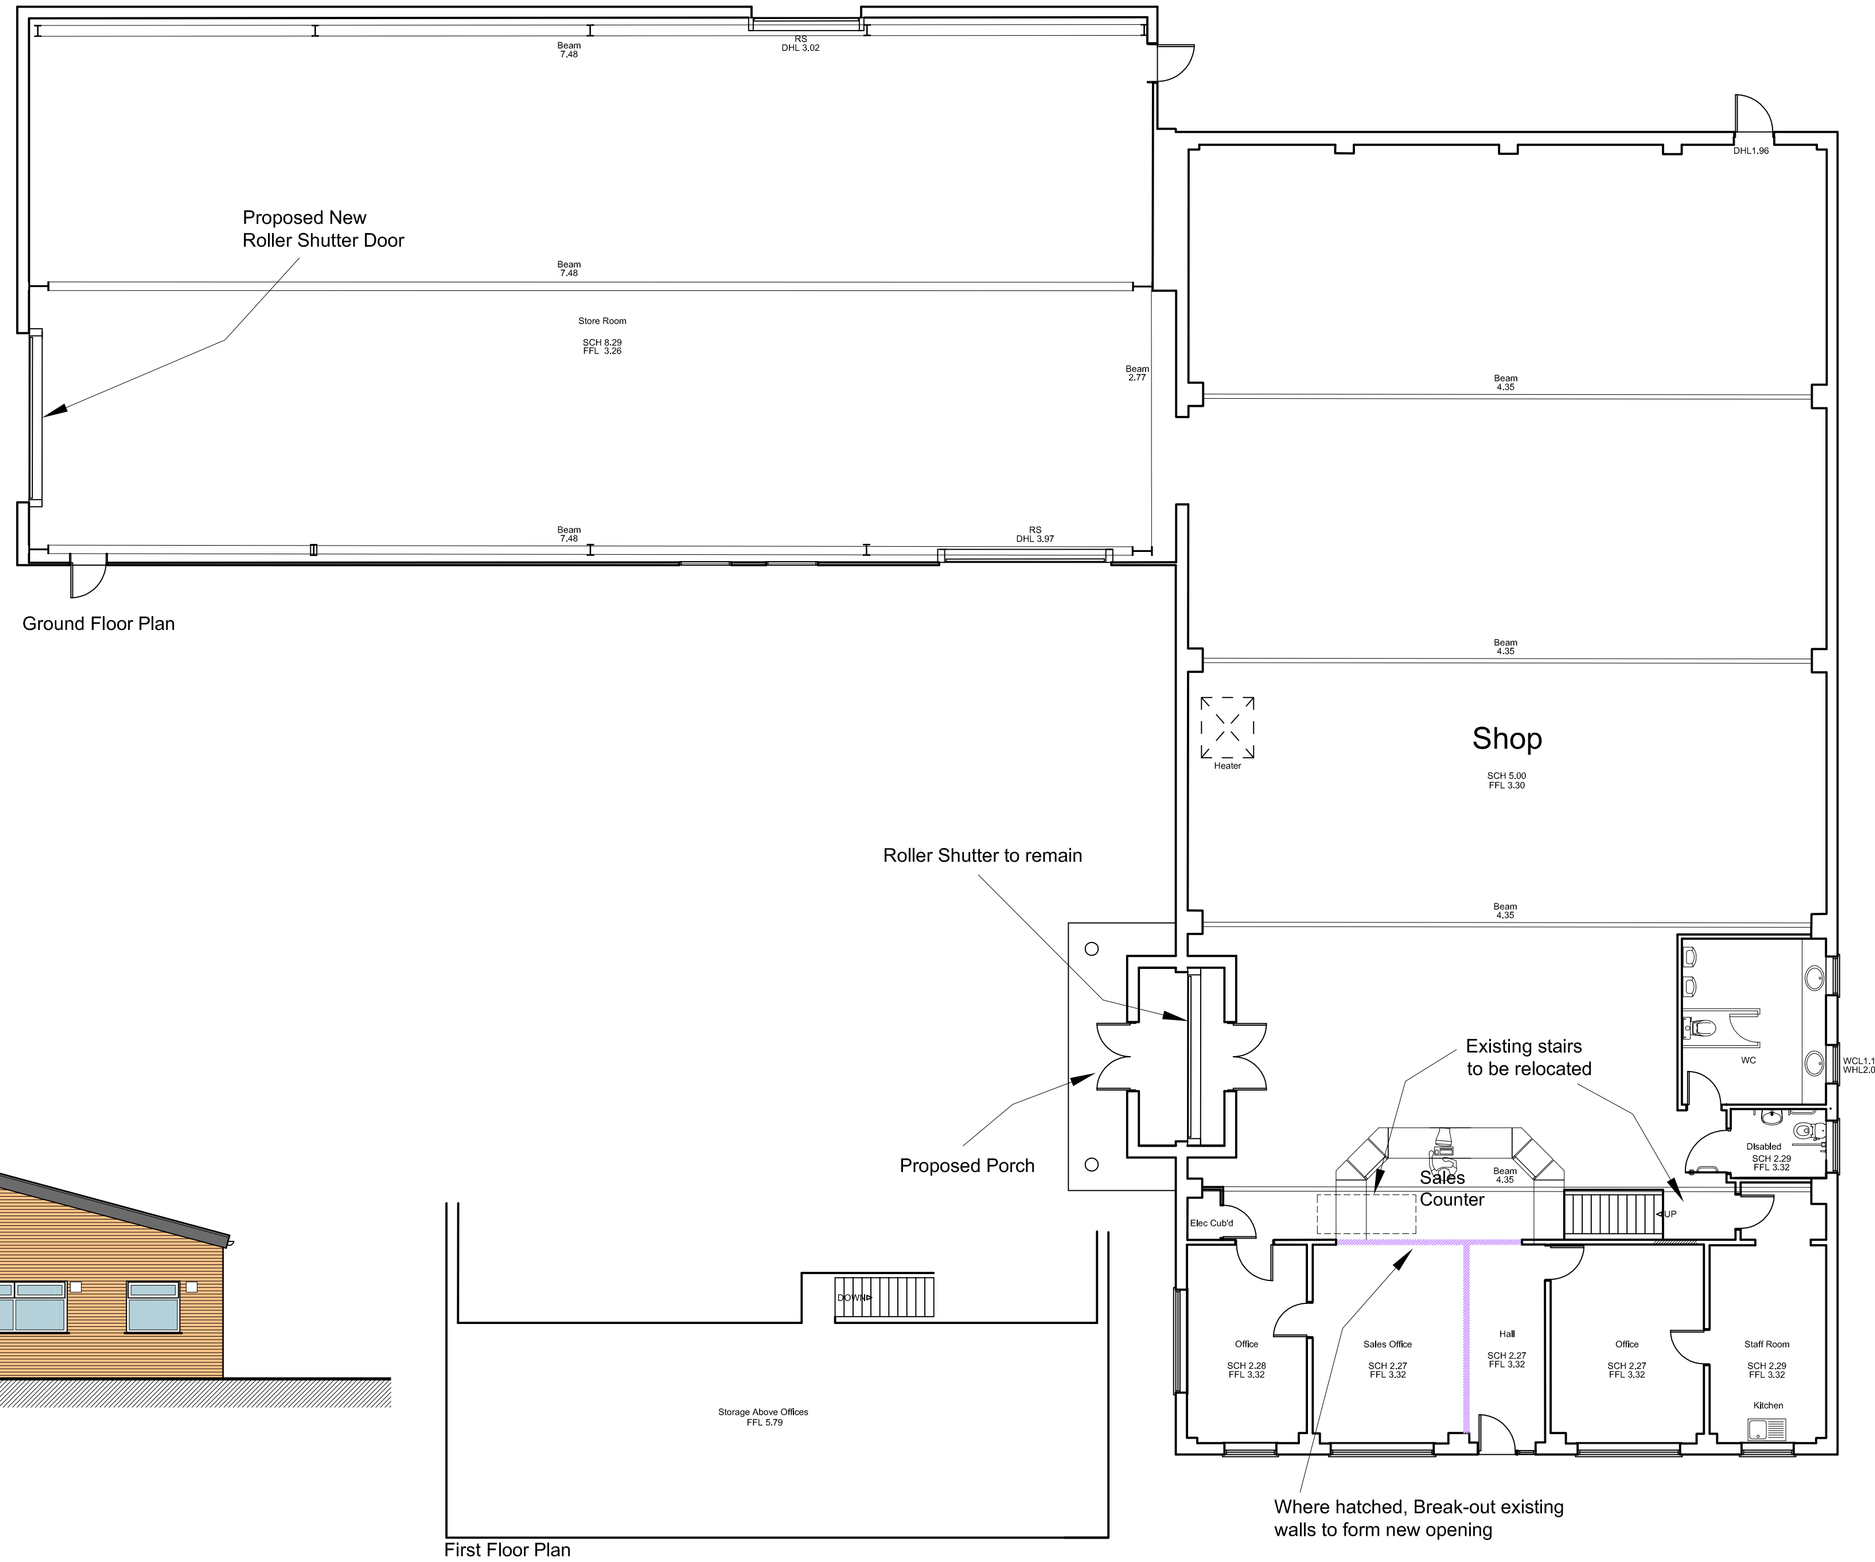

Ground Floor Plan

First Floor Plan

Amendments
a) 20.05.15 - Walls removed, toilet layout amended
b) 13.07.15 - Signage Panels Added

sda
Steven Dunn Architects Ltd
Architects, Planning Consultants, Project Managers

Tel: 01526 860 757
Fax: 01526 861 575
E-mail:
steve@stevendunnarchitects.co.uk

Hadleigh House, High Street, Walcott, Lincoln LN4 3SN

PROJECT DETAILS

Proposed change-of-use to builders merchants and associated works at:
Benner Road, Spalding, PE11 3TZ

CLIENT

Parkland Developments

DRAWING TITLE

Proposed alterations to existing building.

DATE	DRAWN
May 2015	A.R
SCALE	DRNG No.
1:100@A1	2332-A1-03b

Copyright: This drawing and its entire contents are protected under the Copyright (Designs and Patents) Act 1990, and no portion shall be copied, duplicated, or otherwise reproduced and/or transmitted by any means whatsoever, without the prior written consent of the Author. Do Not scale from this drawing. Work to figured dimensions only. All dimensions are to be checked on site prior to commencement of works. Any discrepancies must be brought to the attention of the Architect prior to commencement of works on site.