

COPYRIGHT

The Copyright of this drawing belongs to Livecrest Design Limited and no part thereof may be reproduced or utilised in any way whatsoever without the prior written consent of Livecrest Design Limited

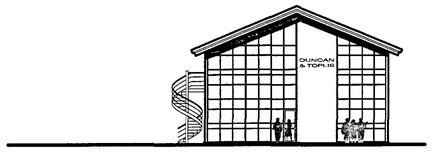

South Elevation

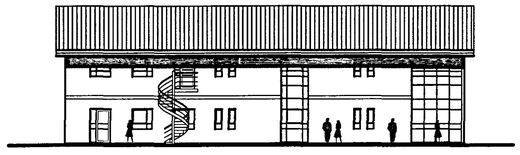


West Elevation




North Elevation

APPROVED ELEVATIONS (1:200)

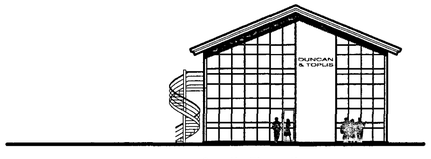

South Elevation

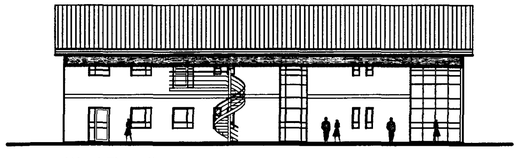


West Elevation




North Elevation

PROPOSED ELEVATIONS (1:200)

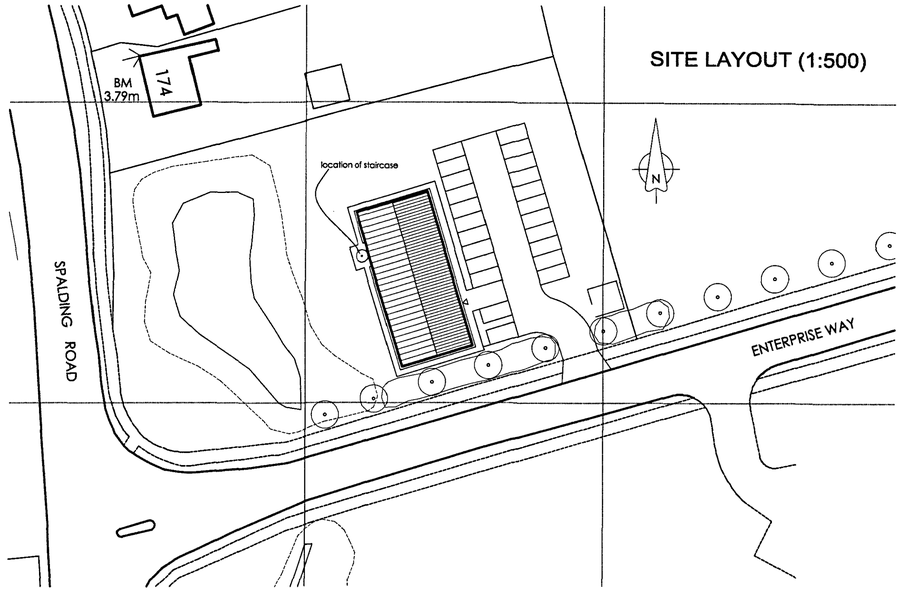


1:200 SCALE BAR



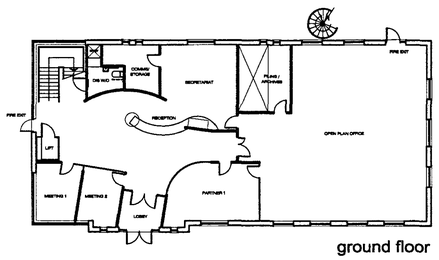


ground floor

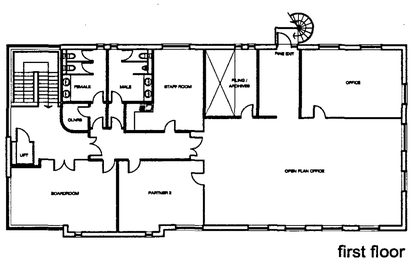


first floor

APPROVED LAYOUTS (1:200)



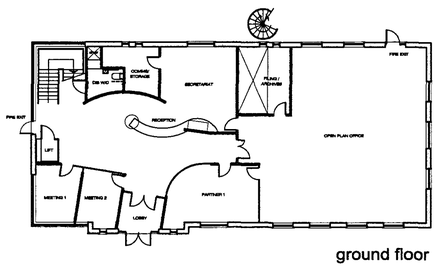

ground floor

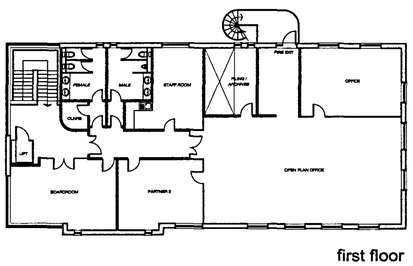


first floor

PROPOSED LAYOUTS (1:200)

SITE LOCATION (1:1250)

© Crown Copyright. All rights reserved. Licence number 100020449

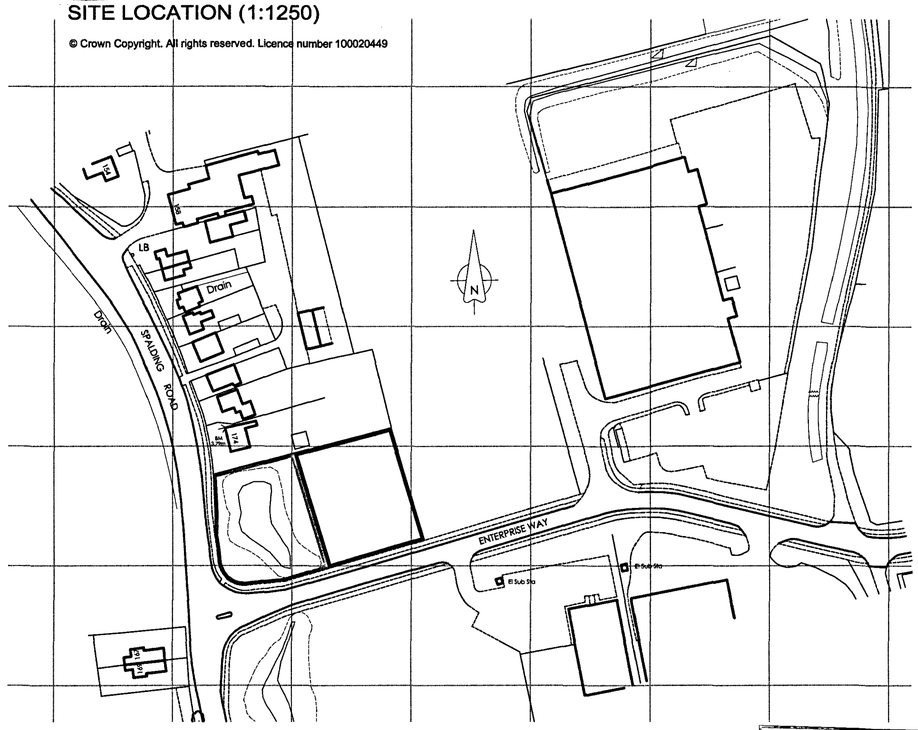

DUNCAN & TOPLIS
CHARTERED ACCOUNTANTS AND BUSINESS ADVISERS

A. 30/05/08: Planning Issue
P1. 29/05/08: Initial issue

LIVECREST DESIGN LTD
Architecture + Project Management
55 London Road, Bracebridge Heath, Lincoln, LN4 2JW
tel / fax: 01522 532785
e-mail: neil.reynolds1@ukonline.co.uk

client
DUNCAN & TOPLIS

DETERMINED PLAN

project
Staircase Redesign

Enterprise Way
Enterprise Park, Spalding

drawing title
PROPOSED DESIGN

date: May 2008
scale: As Shown

drawing number: LCD-46/801
revision: A

SHDC
Planning & Development
- 2 JUN 2008
Ref: 0652/08