

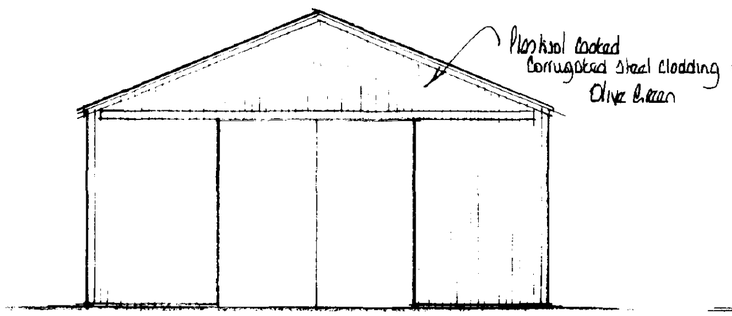



SOUTH ELEVATION

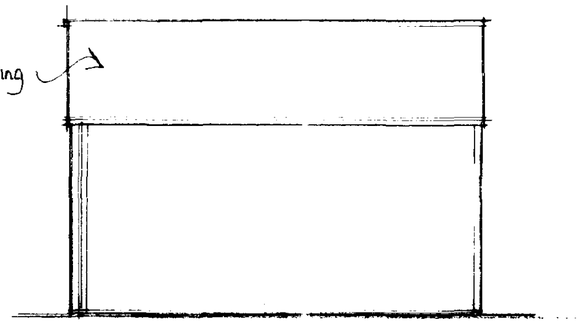


EAST ELEVATION (West similar)

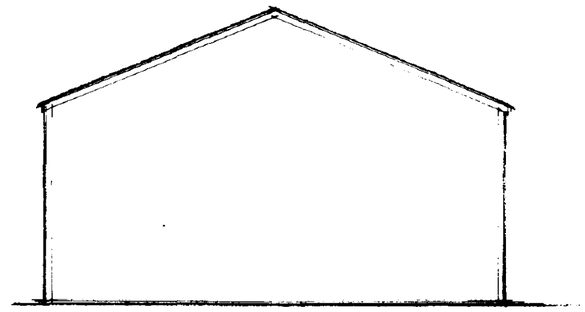

NORTH ELEVATION.

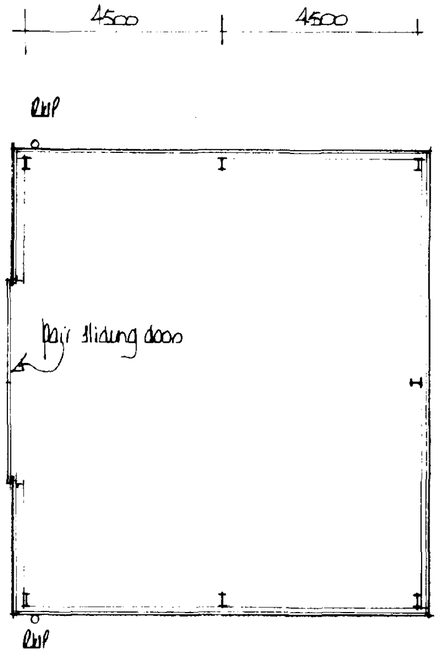

GROUND FLOOR PLAN.

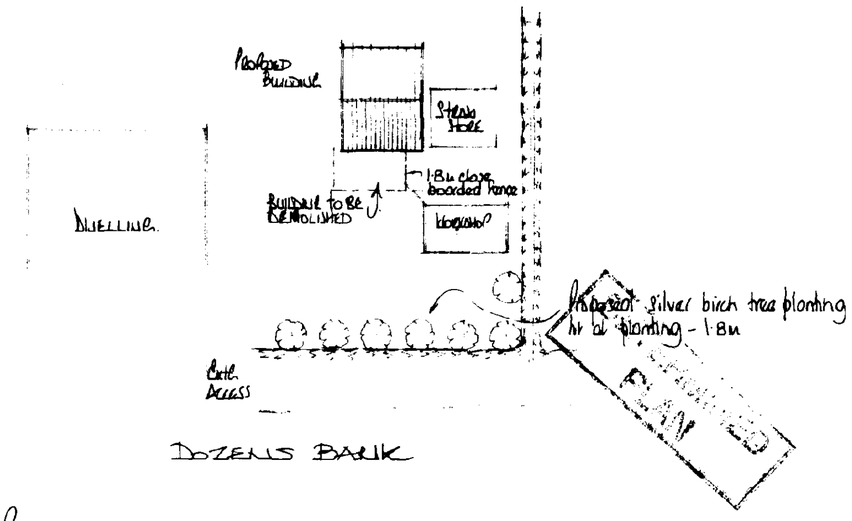

BLOCK PLAN 1:500

A	June 96	tree planting added
	Date	Revisions

© copyright

East
Midlands
Design
Associates

"Willow Lodge",
Horseshoe Road,
Spalding,
Lincs. PE11 3JA
Tel: Spalding (0775) 767968

Client
MR M. BRIGHTON.

Job Title
PROPOSED AGRICULTURAL MACHINE STORE BUILDING AT SWAN FARM POOR HOLE SPALDING.

Drawing Title
PLANS & ELEVATIONS

Scale 1:100

Date APRIL 96 | Drawn by AL.

Drg. No. 96/09/01 | Rev A

1996
Ref: 0652/96.