Contractor To Check All Dimensions On Site Before Work Commences.

| Rev. | Date. | Init. | Revision Details. |
|---|---|---|---|
| A | 8.06 | AT | PLANNING APP |

SHDC
PLANNING & DEVELOPMENT
11 MAY 2006
Ref. 0655/06

DETERMINED
PLAN


**PODDINGTONS**


Architectural Design Consultants

Unit 7, The Flaxmill, Flaxmill Lane, Pinchbeck,
Spalding, Lincs. PE11 3XQ.
Tel: 01775 720866 Fax: 01775 720877


Project.
MR & MRS R BROWNE.
7 SPALDING ROAD, PINCHBECK.
PROPOSED ALTERATIONS & EXTENSION.

Drawing.
GROUND FLOOR PLAN EXISTING

| Scale. | Drawing. No. |
|---|---|
| 1-50 | 3242-1 |
| Drawn. | |
| Date. OCT 2005 | Rev. A |

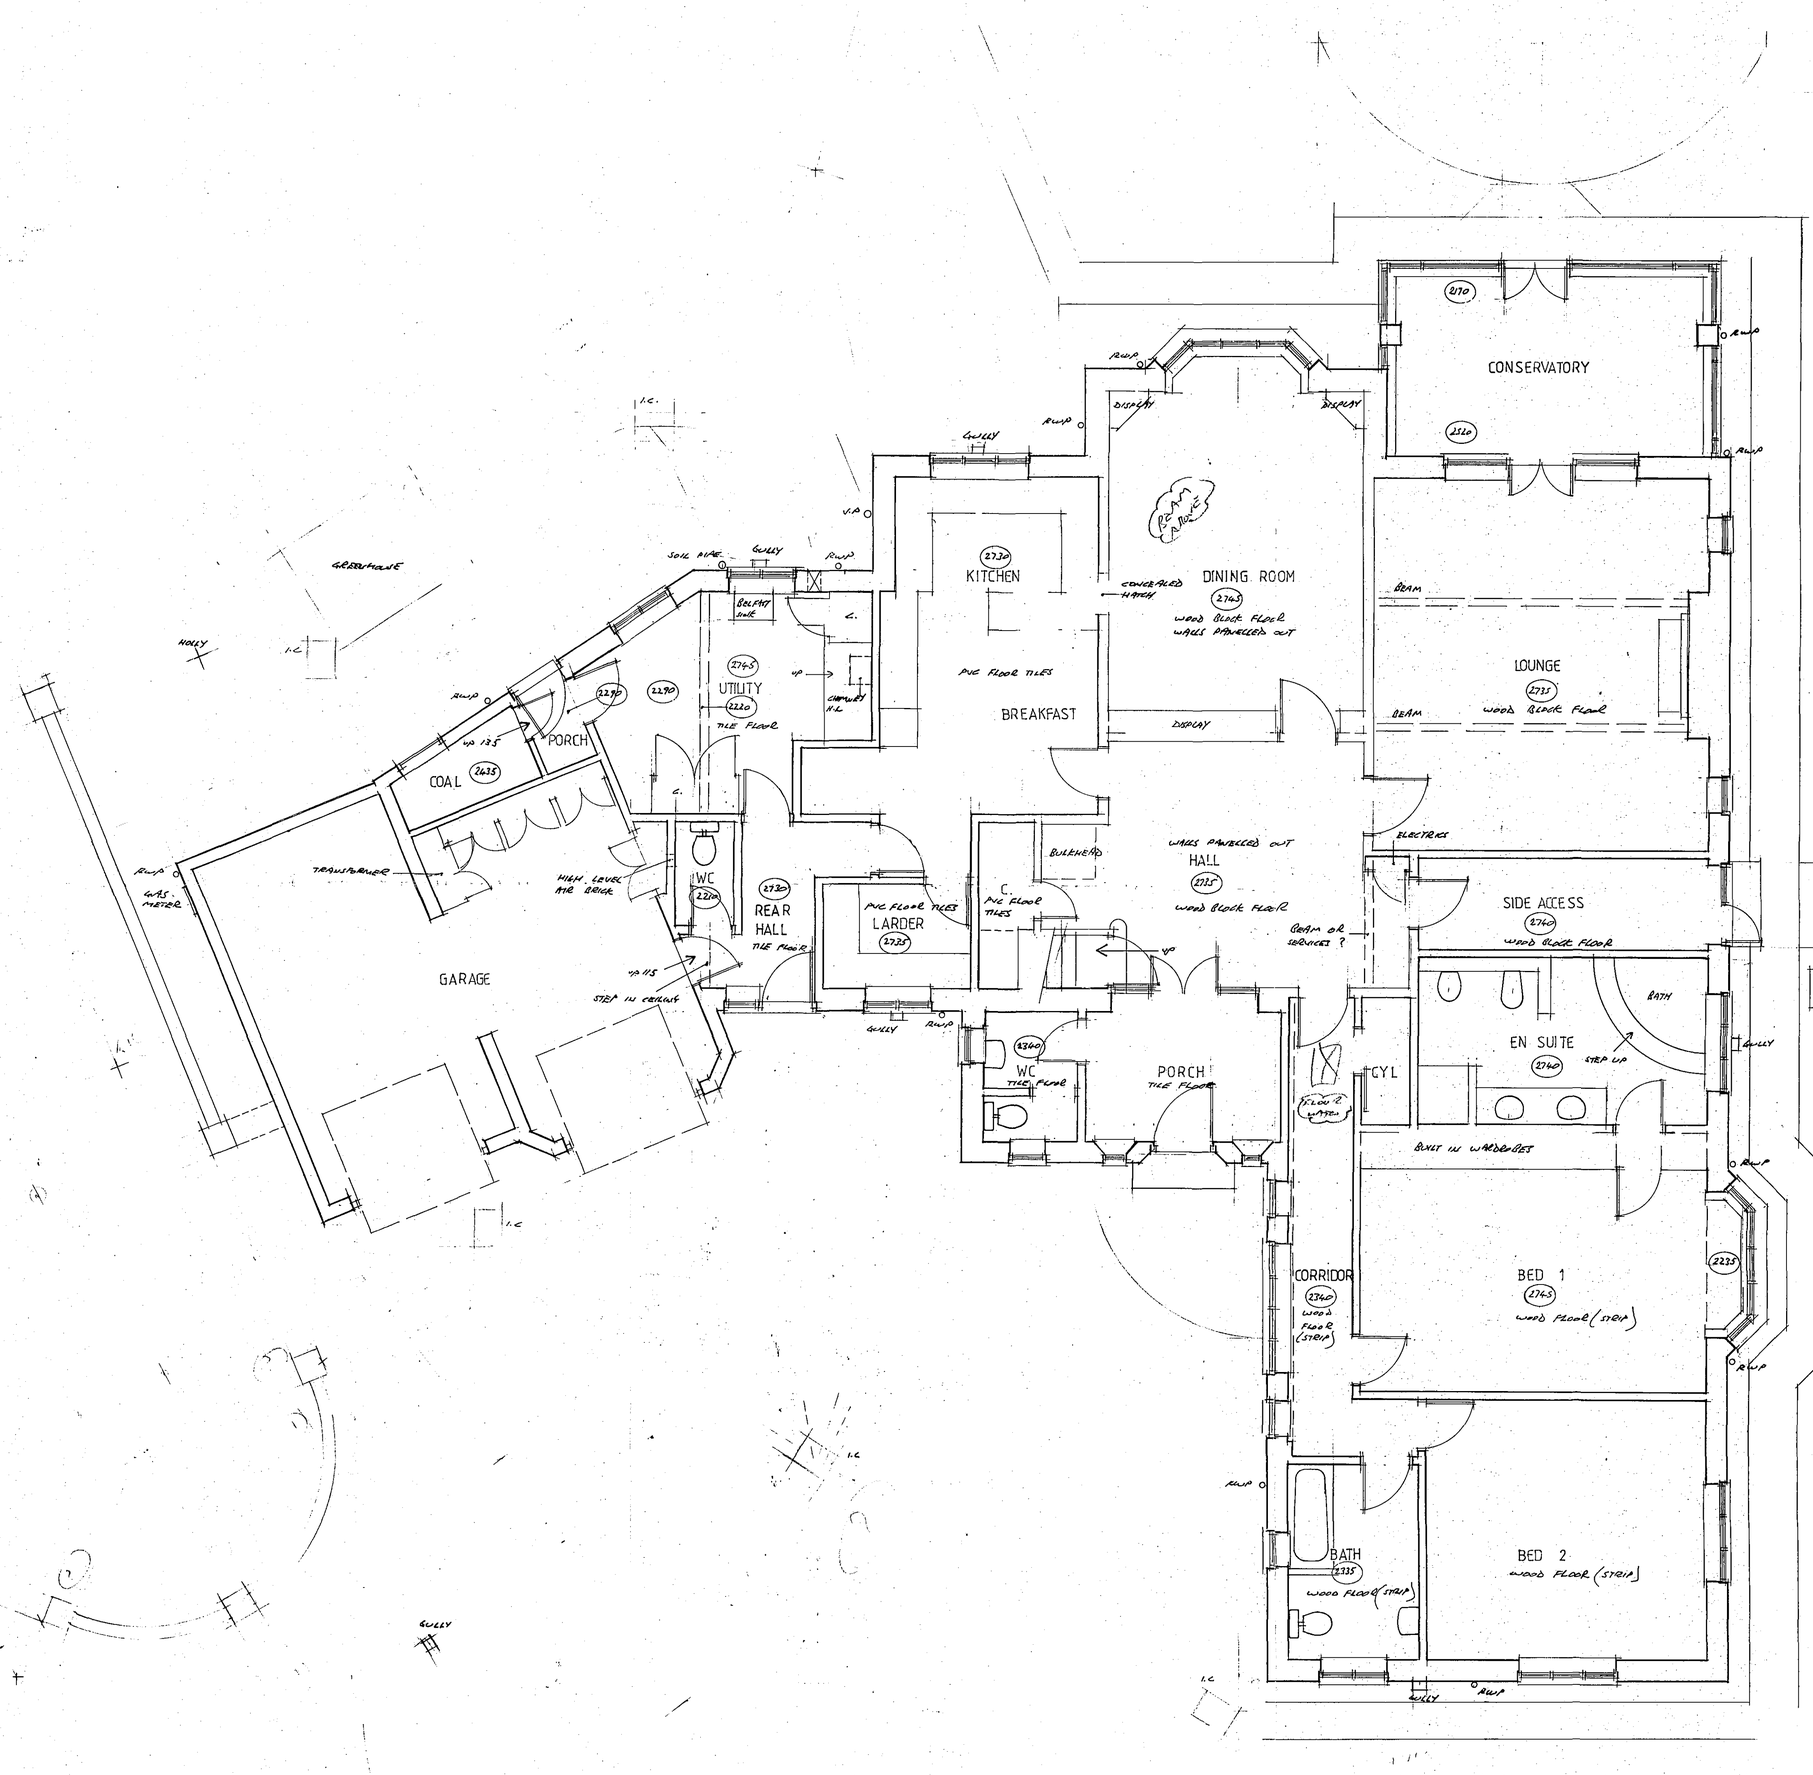


- single roof cover?
- Beam - dimension
- 1 and 2 floor
- other comments