

? FLAT ROOF MC
? CONC FLAT ROOF
? HOUSEHOLD STRIPPING & PLANT HIRE
? PLANT HIRE DEMOLITION
? LOAD & REMOVE RC.
? BED 3 ALREADY CONC

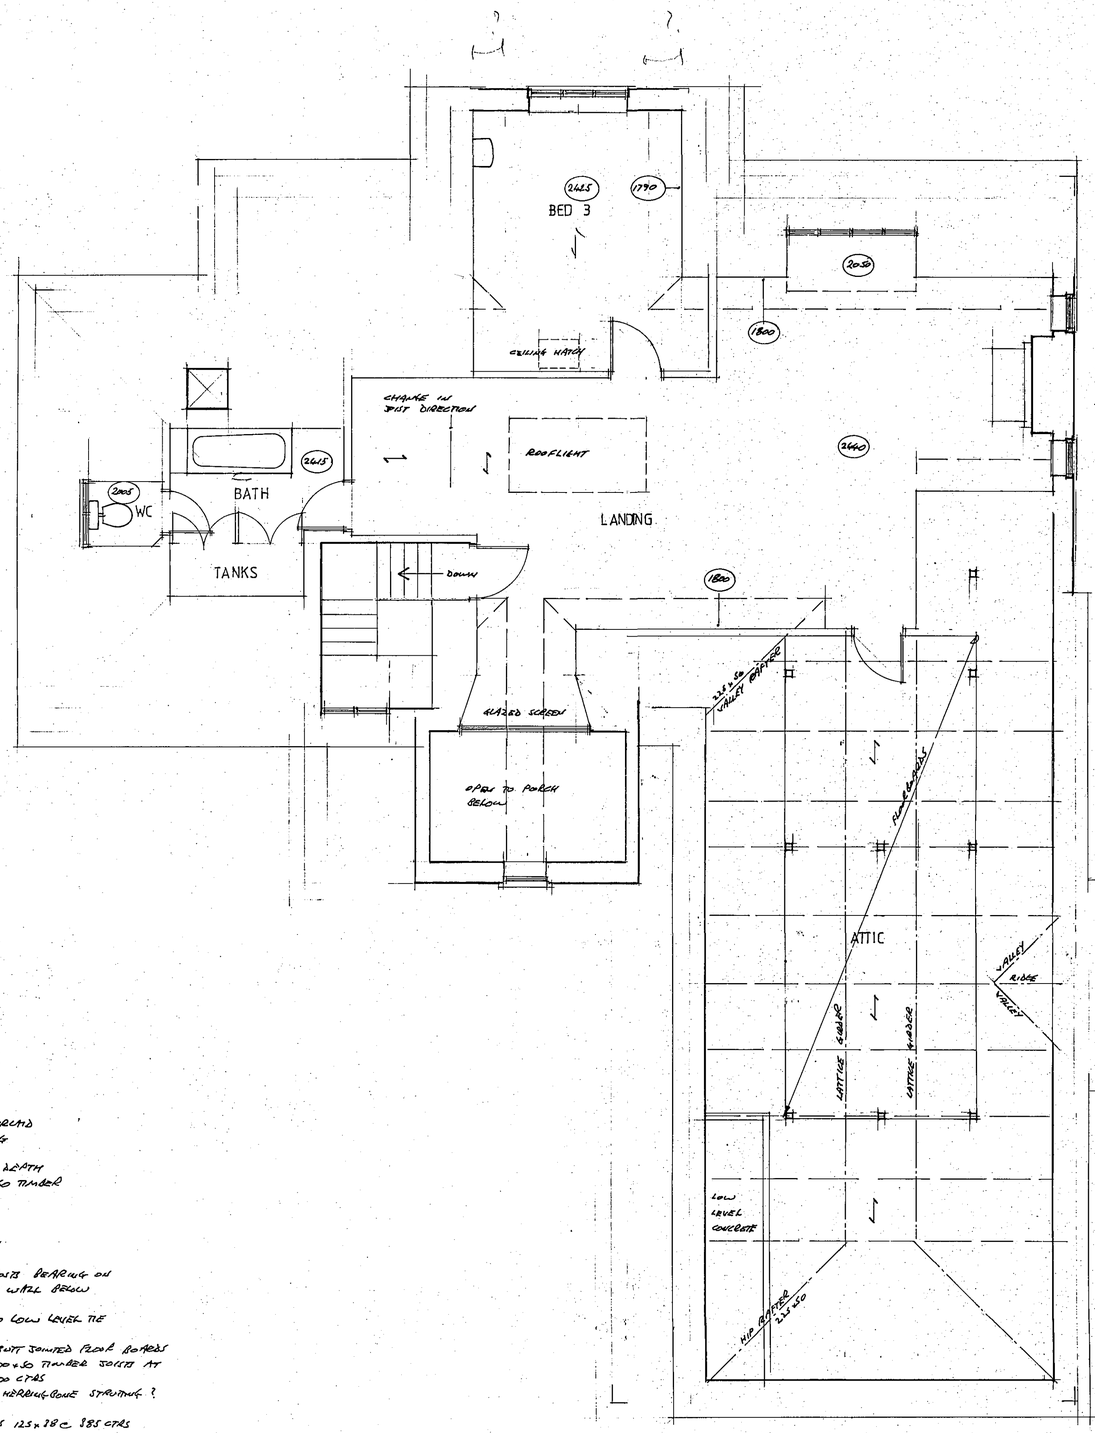

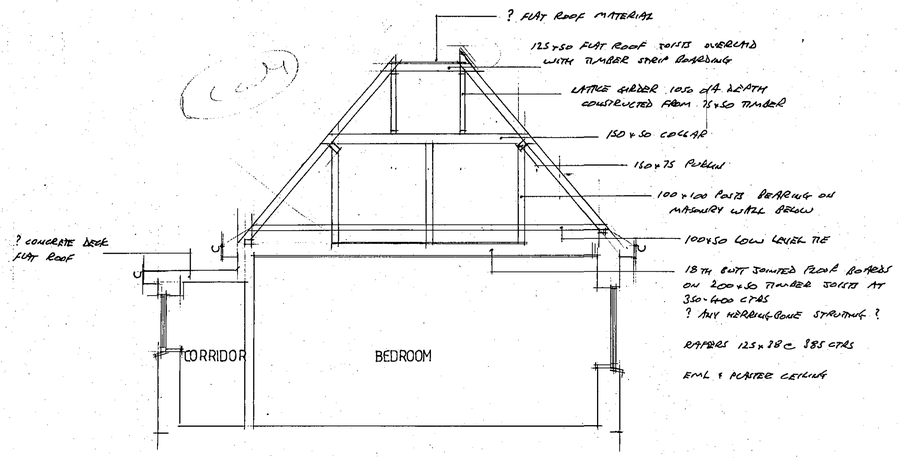

Contractor To Check All Dimensions On Site Before Work Commences.

Rev.	Date.	Init.	Revision Details.

PODDINGTONS
Architectural Design Consultants
Unit 7, The Flaxmill, Flaxmill Lane, Pinchbeck, Spalding, Lincs. PE11 3XQ.
Tel: 01775 720866 Fax: 01775 720877

Project.
MR & MRS R BROWNE.
7 SPALDING ROAD, PINCHBECK.
PROPOSED ALTERATIONS & EXTENSION.

Drawing.
FIRST FLOOR PLAN EXISTING

Scale.	Drawing. No.
1-50	3242-2
Drawn.	
Date. OCT 2005	Rev.