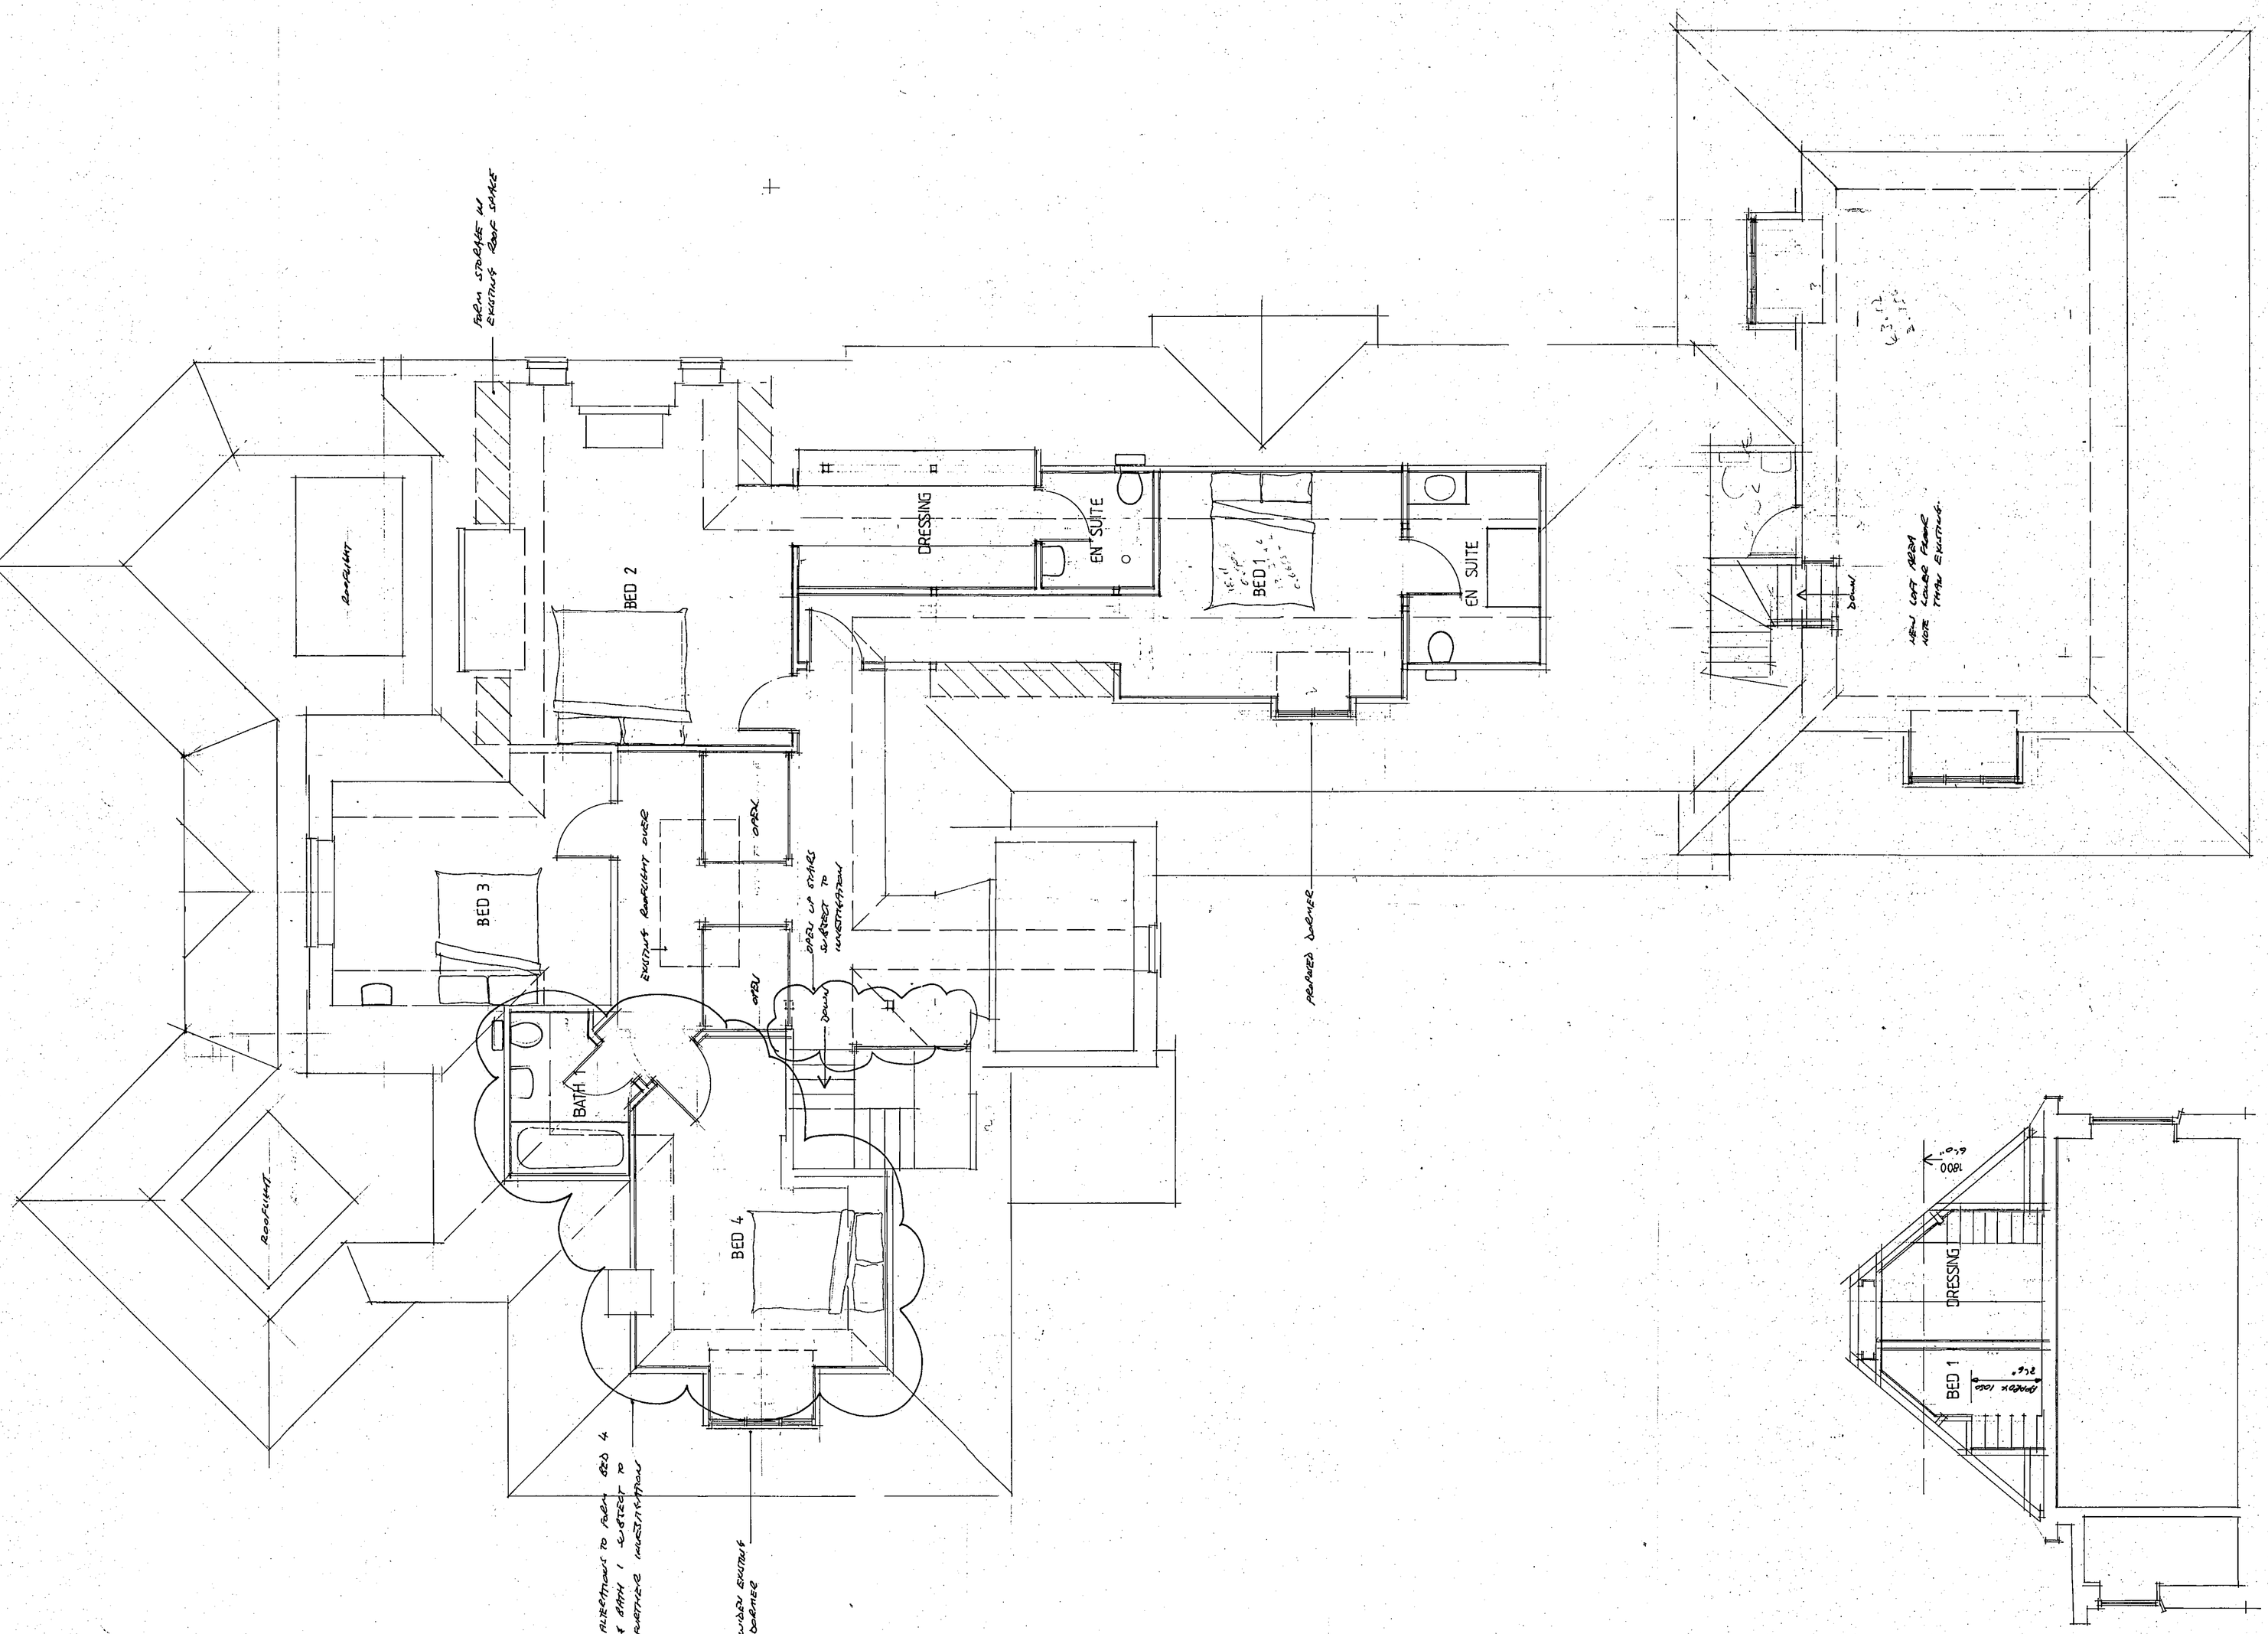


Contractor To Check All Dimensions On Site Before Work Commences.

Rev.	Date.	Init.	Revision Details.
A		NB	ALT TO SUIT CLIENT & PLANNING COMMENTS
B	2.2.6		CLIENTS ALTS

PODDINGTONS

Architectural Design Consultants

Unit 7, The Flaxmill, Flaxmill Lane, Pinchbeck, Spalding, Lincs. PE11 3XQ.
Tel: 01775 720866 Fax: 01775 720877

Project.
MR & MRS R BROWNE.
7 SPALDING ROAD, PINCHBECK,
PROPOSED ALTERATIONS & EXTENSION.

Drawing.
FIRST FLOOR PLAN PROPOSED

Scale.	Drawing. No.
1-50	3242-5
Drawn.	
Date. NOV 2005	Rev. A B