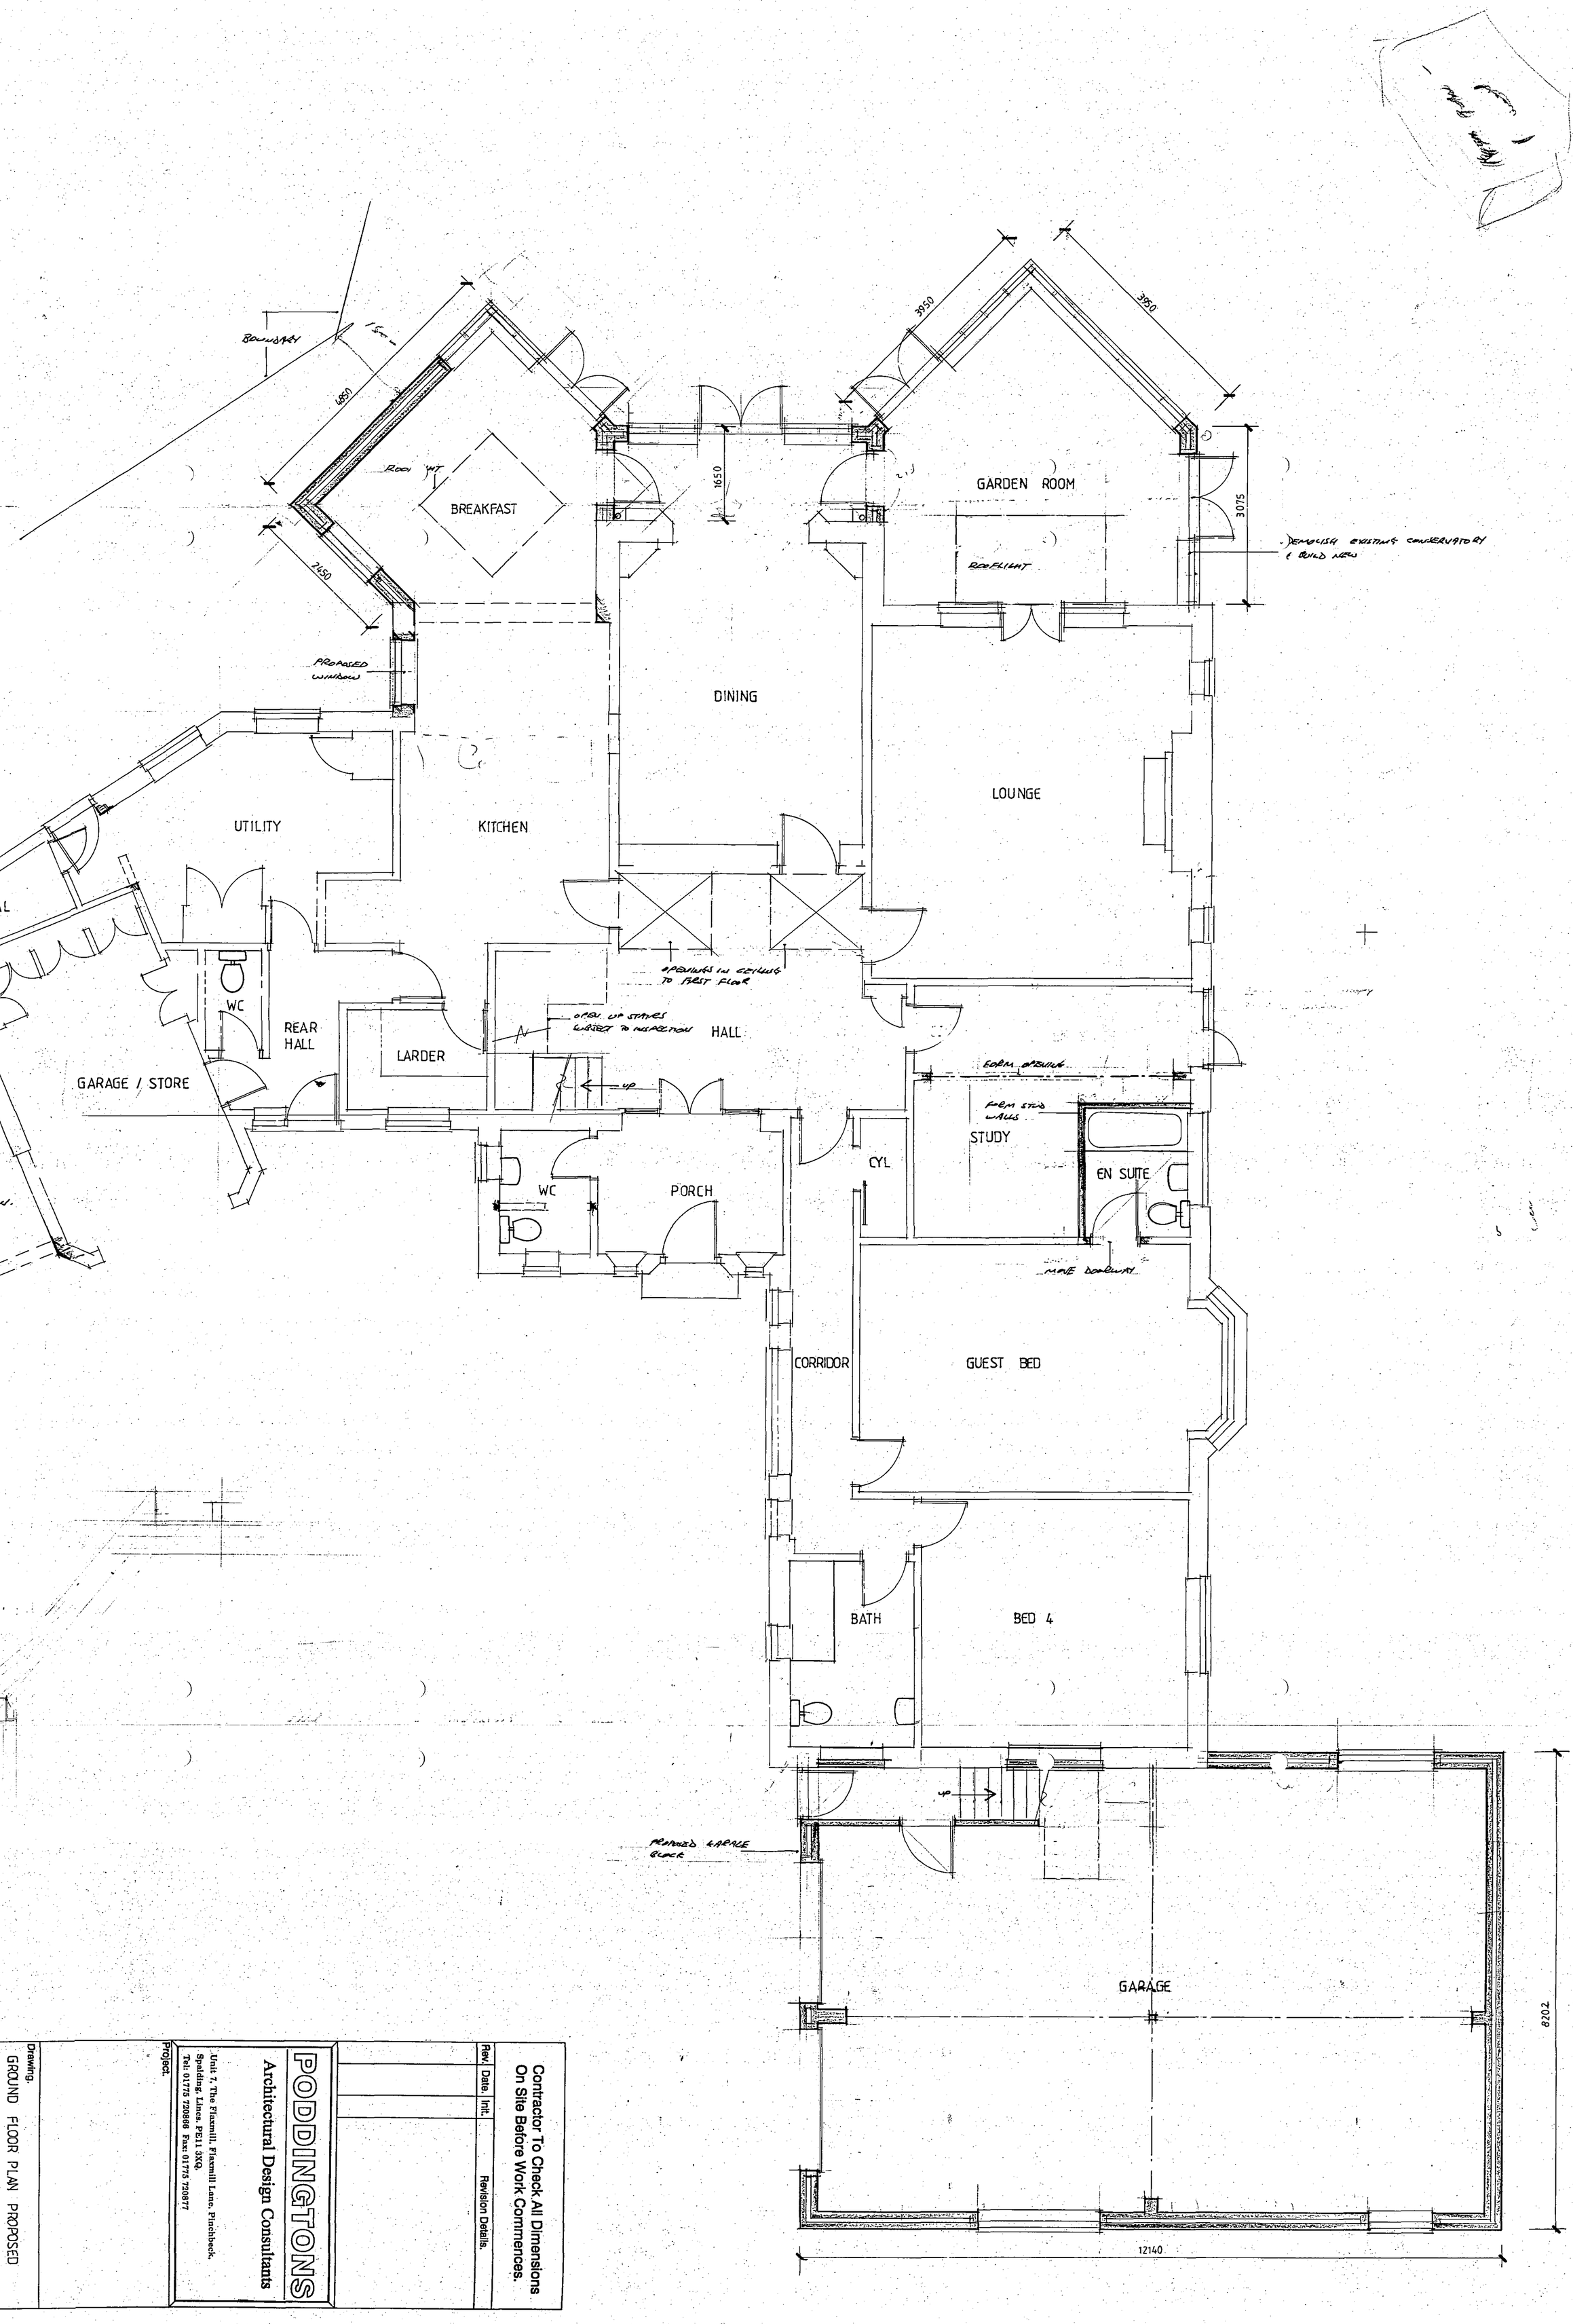


Contractor To Check All Dimensions On Site Before Work Commences.

Rev.	Date.	Init.	Revision Details.

PODDINGTONS

Architectural Design Consultants

Unit 7, The Flaxmill, Flaxmill Lane, Pinchbeck, Spalding, Lincs. PE11 3XQ.
Tel: 01775 720866 Fax: 01775 720877

Project.

Drawing.
GROUND FLOOR PLAN PROPOSED

Scale.
1 - 50

Drawing. No.
3242 - 6

Drawn.

Date.
NOV 2005

Rev.