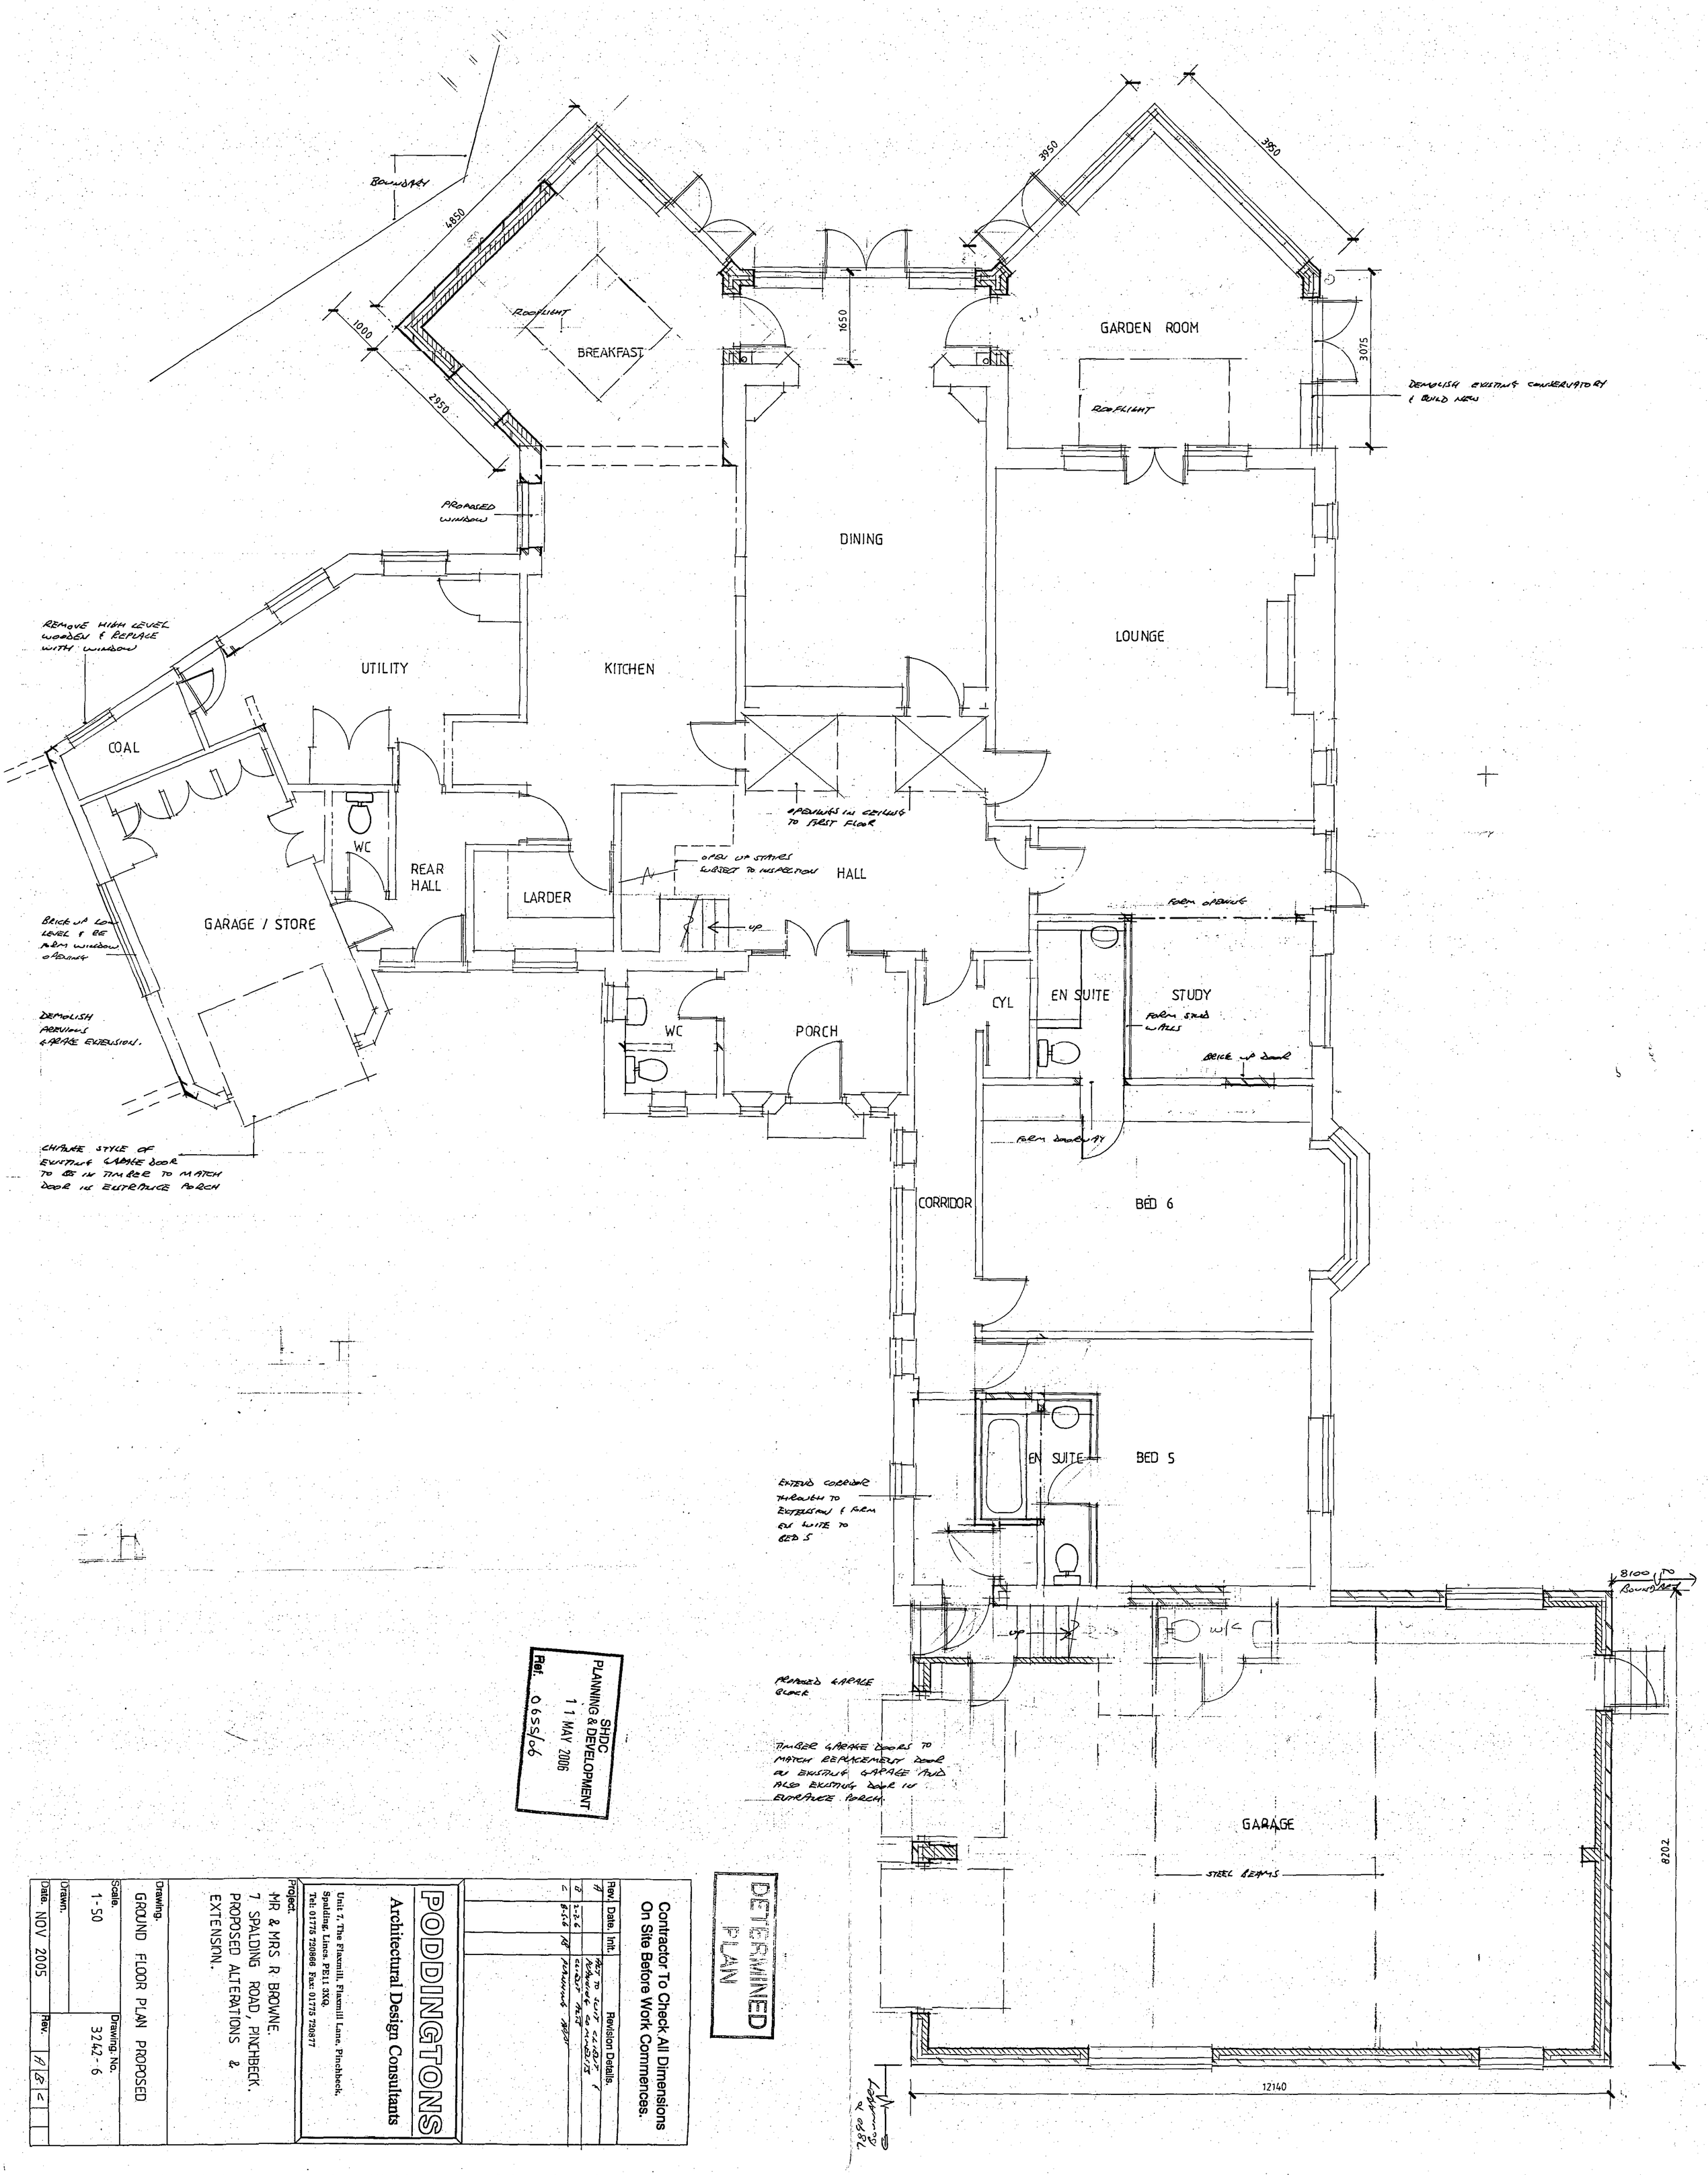


SHDC
PLANNING & DEVELOPMENT
11 MAY 2006
Ref. 0655/06

DETERMINED PLAN

Contractor To Check All Dimensions On Site Before Work Commences.

Rev.	Date.	Init.	Revision Details.
A	2.2.6	RB	REVISED ELEVATIONS & PLANS
B	8.5.6	RB	REVISED PLAN

PODINGTONS
Architectural Design Consultants

Unit 7, The Flaxmill, Flaxmill Lane, Pinchbeck, Spalding, Lincs. PE11 3XQ.
Tel: 01775 720868 Fax: 01775 720877

Project.
MR & MRS R BROWNE.
7 SPALDING ROAD, PINCHBECK.
PROPOSED ALTERATIONS & EXTENSION.

Drawing.
GROUND FLOOR PLAN PROPOSED

Scale.	Drawing. No.
1-50	3242-6

Drawn.	Rev.
Date. NOV 2005	A B C