

? FLAT ROOF MC
? CONC FLAT ROOF
? HEMPCRETE STRUTTING & PLANK SHEATHING
? PLAN INCL CHIMNEY
? LEAD & POOL MC.
? BED 3 SLOPED CEILING

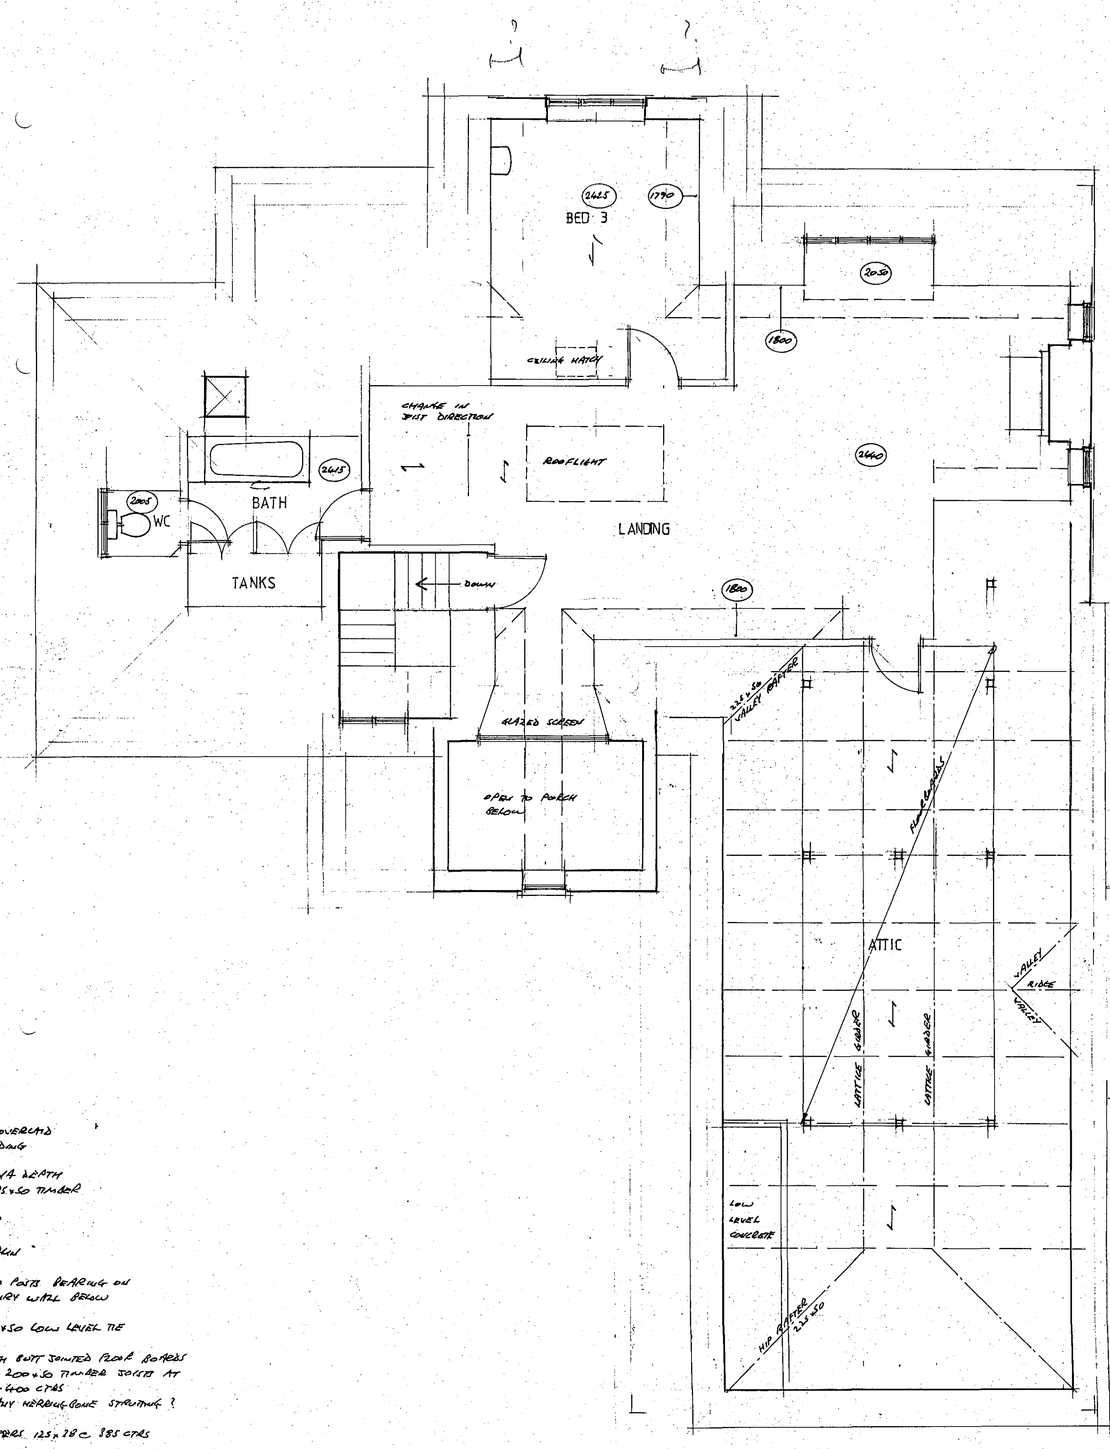

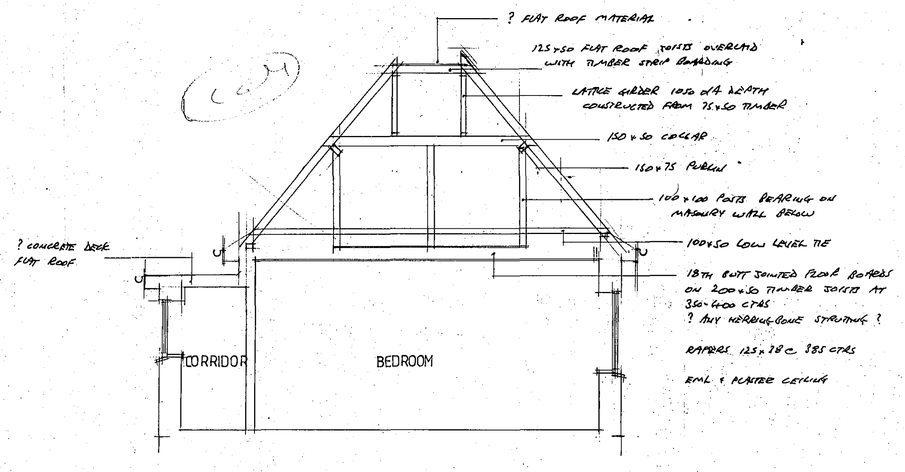

Contractor To Check All Dimensions On Site Before Work Commences.

Rev.	Date.	Init.	Revision Details.

PODDINGTONS

Architectural Design Consultants

Unit 7, The Flaxmill, Flaxmill Lane, Pinchbeck, Spalding, Lincs. PE11 3XQ.
Tel: 01775 720866. Fax: 01775 720877

Project.

Drawing.
FIRST FLOOR PLAN EXISTING

Scale.	Drawing. No.
1-50	3242-2
Drawn.	
Date. OCT 2005	Rev.