

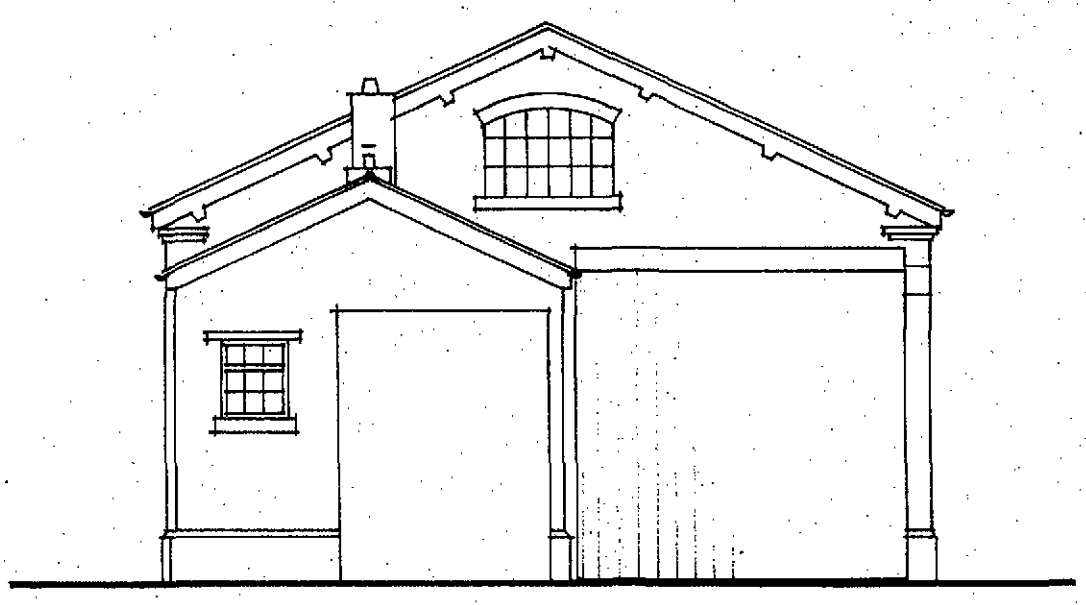


NORTH ELEVATION


Existing horizontal sliding folding shutter doors to existing large openings

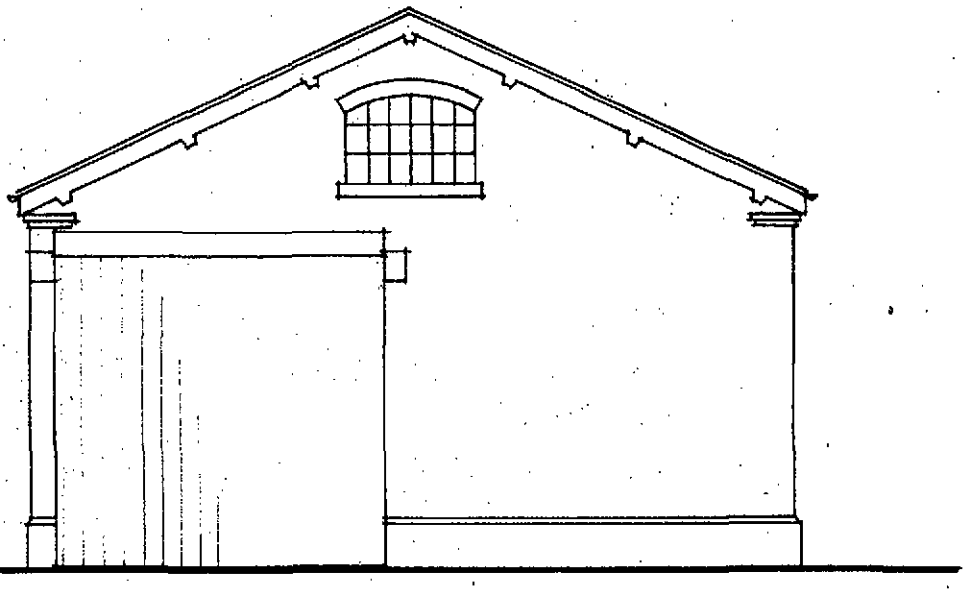

SOUTH ELEVATION.

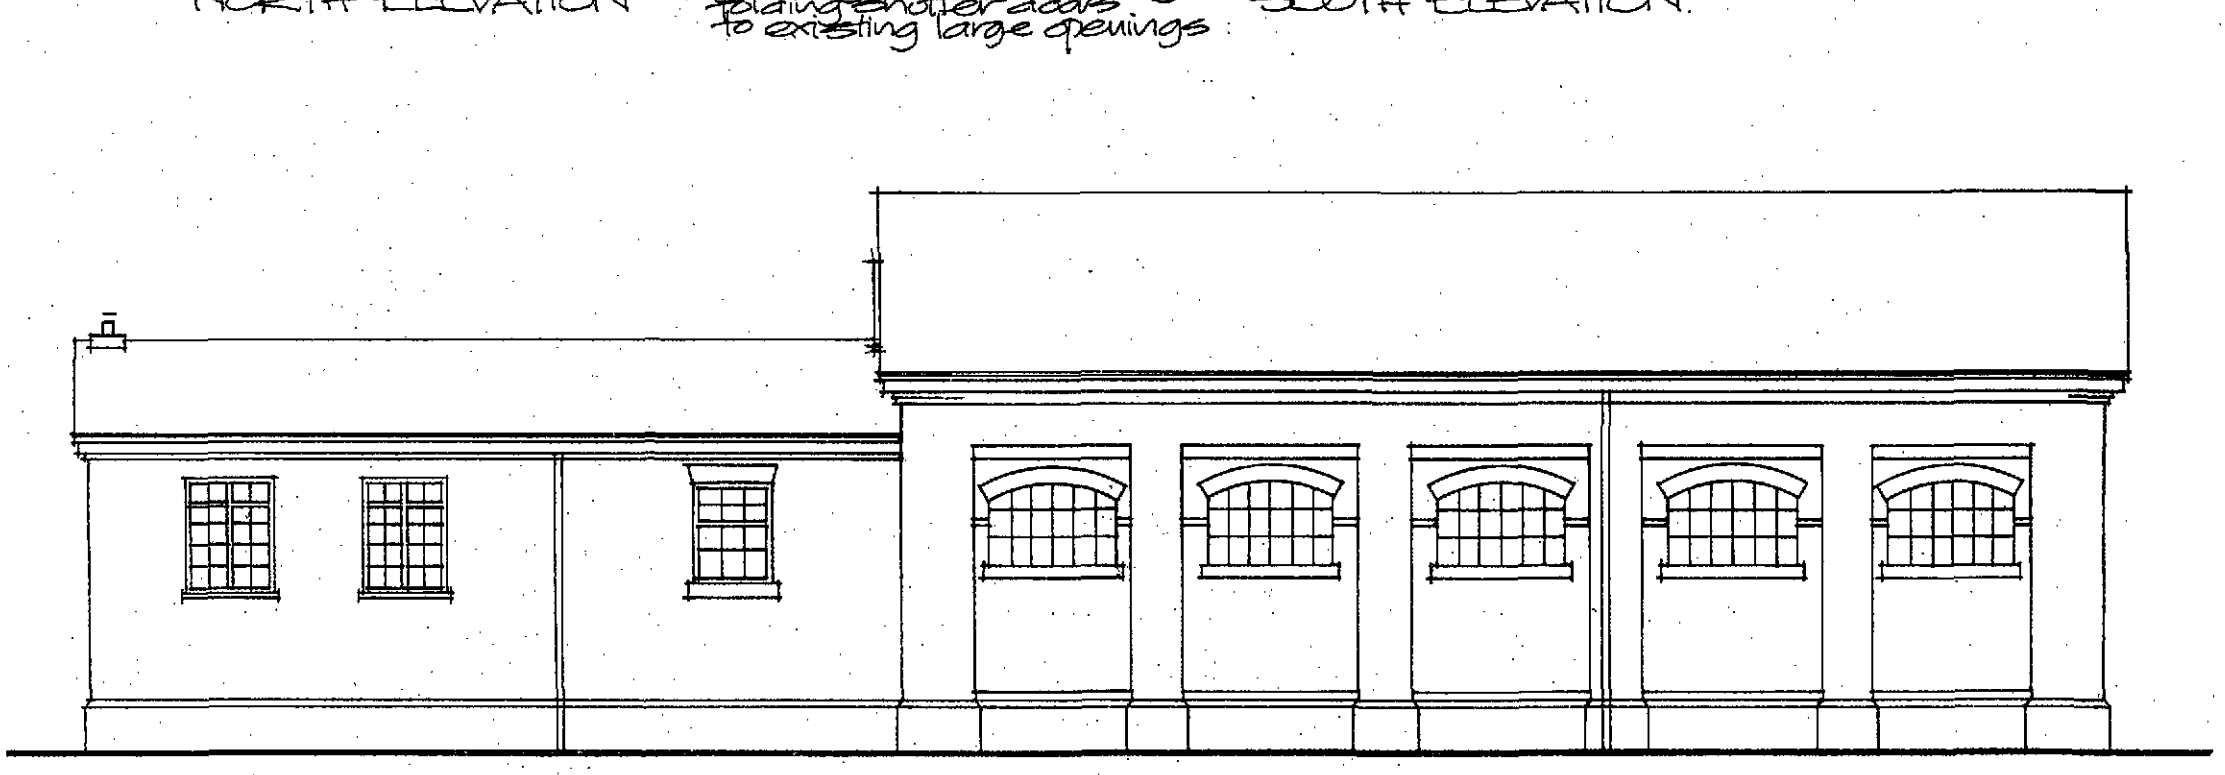

WEST ELEVATION

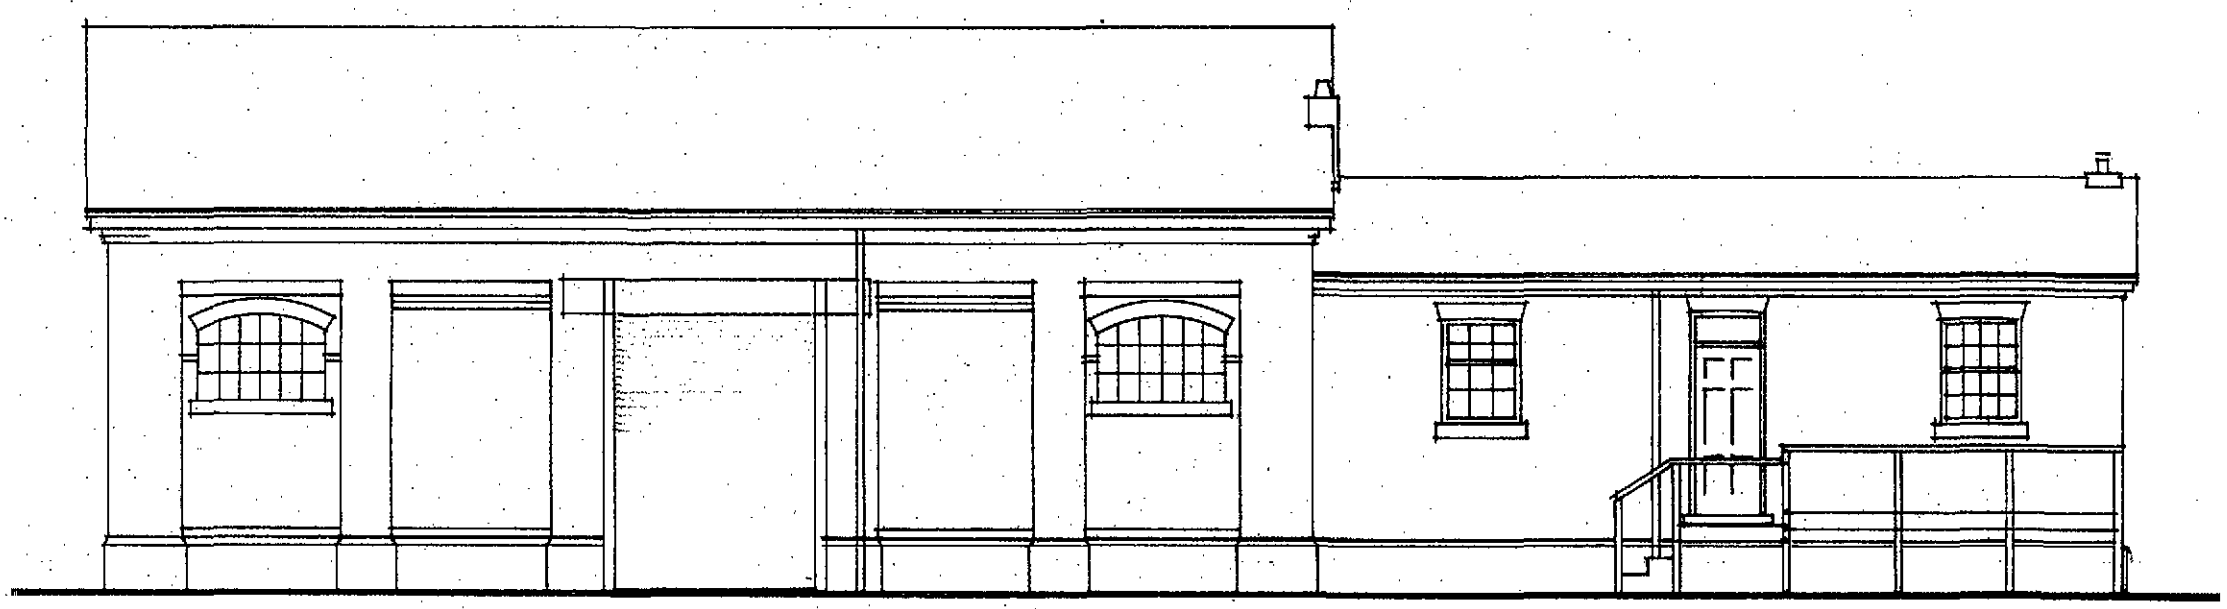

EAST ELEVATION.

Existing roller shutter door to existing large opening.

SHDC
Planning & Development
3 1 AUG 2011
Ref: 0670-11

Project
PROPOSED CHANGE OF USE OF EXISTING FORMER RAILWAY BUILDING INTO DWELLING, THE OLD STATION YARD, PINCHBECK. ELEVATIONS AS EXISTING

Client
BJS PROPERTIES LIMITED

ALAN HORNSBY
ARCHITECTURAL SERVICES LTD
"Little Acre"
35 Peak Hill, Cowbit,
Spalding, Lincs. PE12 6AW
Tel. Holbeach (01406) 380591

Scale 1:100 Drg. no. 11/23/05
Date August 2011