

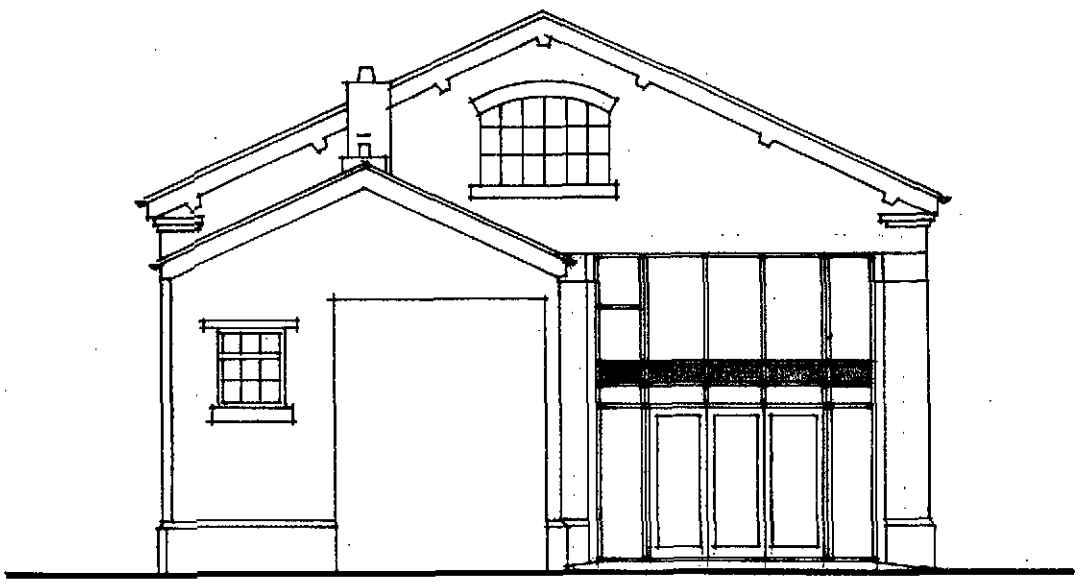


NORTH ELEVATION


Existing horizontal sliding folding shutter doors to existing large openings are to be removed and replaced with glazed screens incorporating sliding folding doors. Opaque infill panels are to be installed where suspended floors abut screen together with adjacent panels.

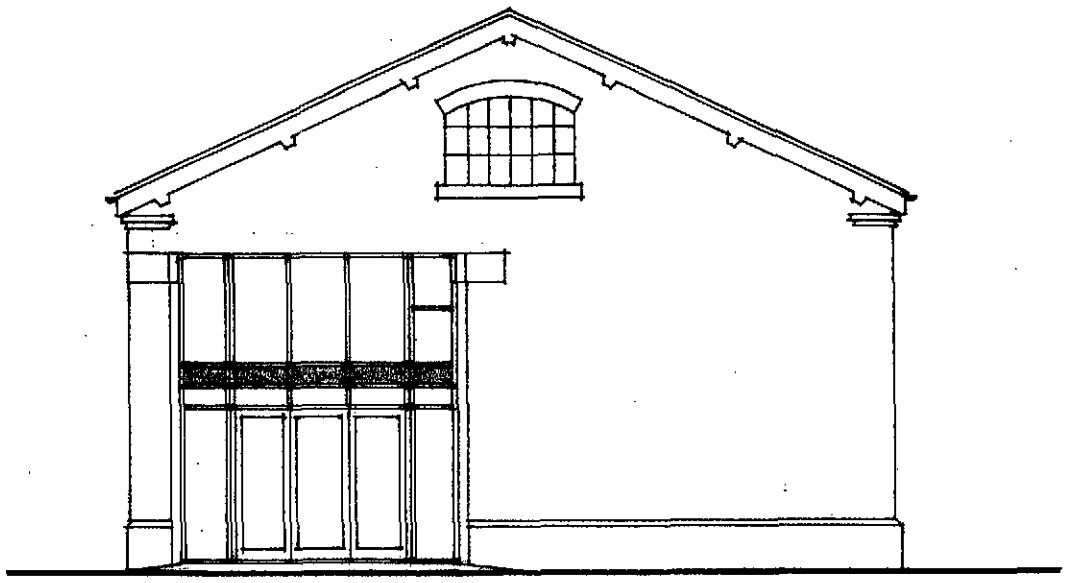

SOUTH ELEVATION.

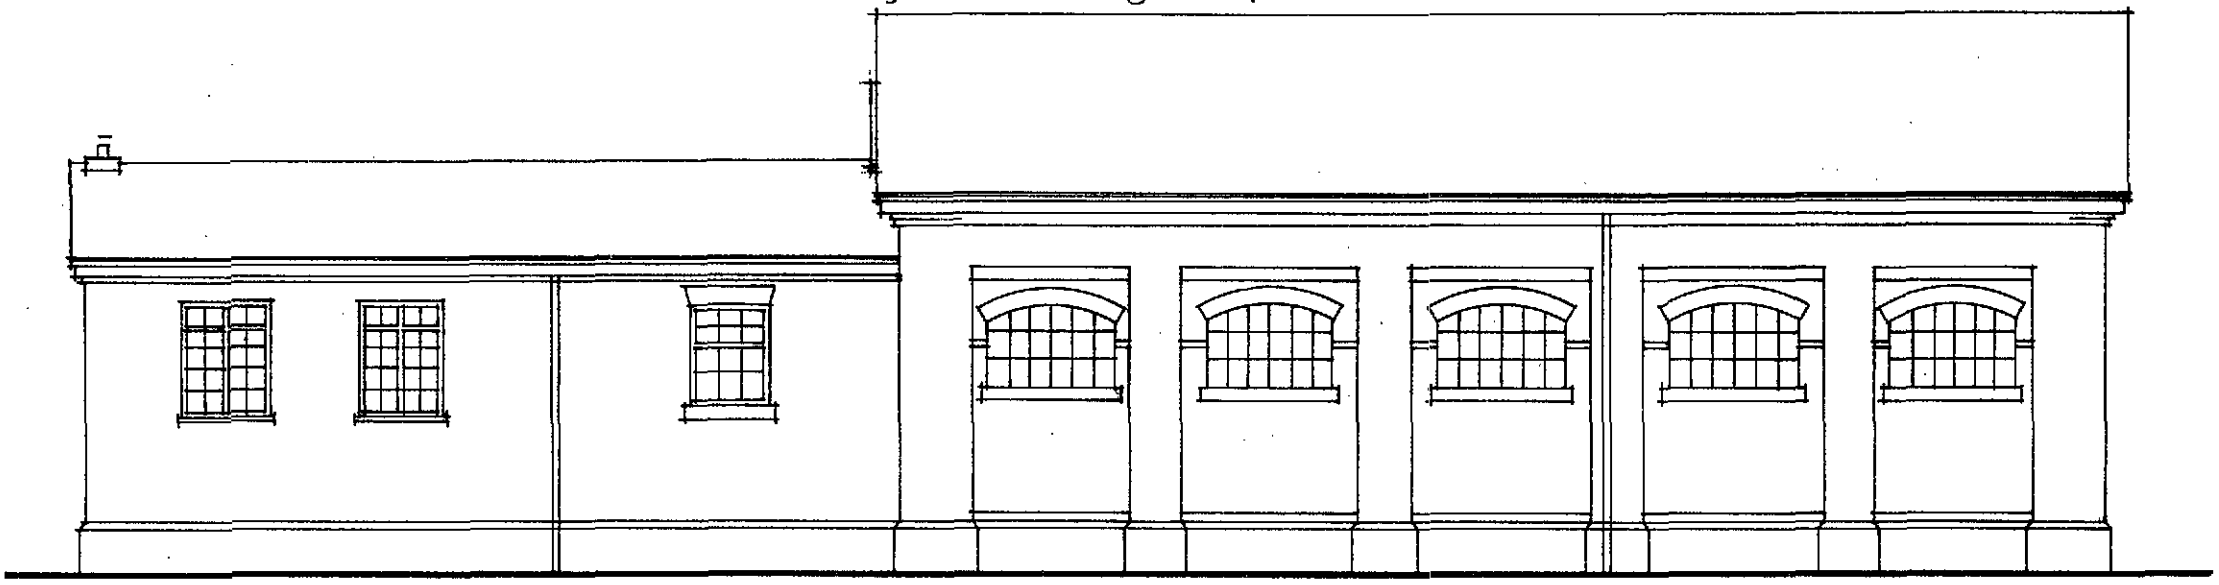

WEST ELEVATION

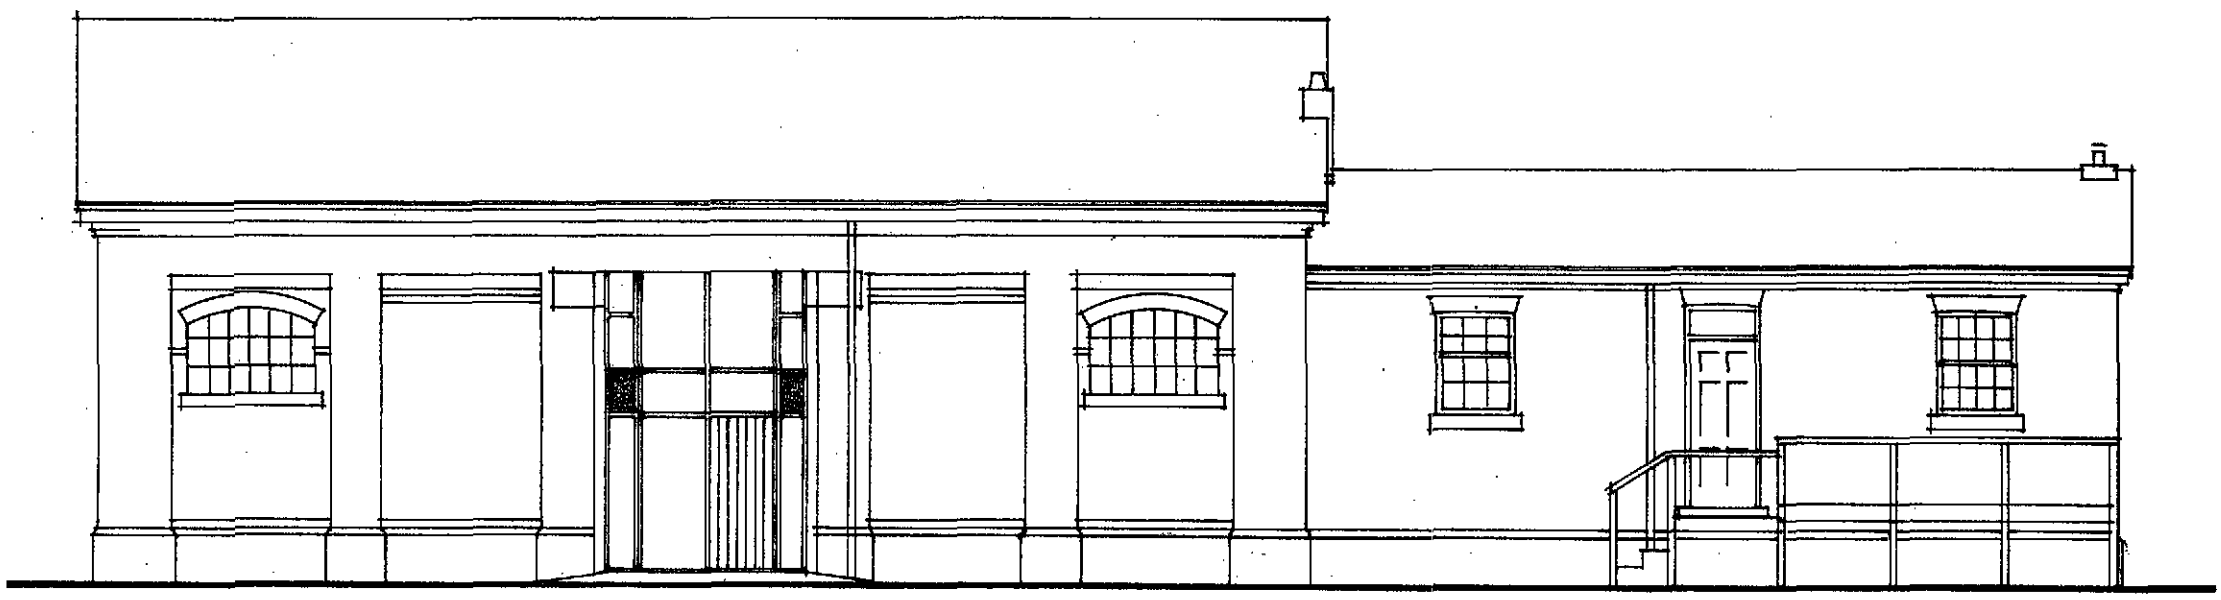

EAST ELEVATION.

Existing roller shutter door to existing large opening to be removed and replaced with glazed screen incorporating entrance door. Opaque infill panels to be installed where suspended floor abuts screen.

SHDC
Planning & Development
3 1 AUG 2011
Ref: 0670-11

Project
**PROPOSED CHANGE OF USE OF EXISTING FORMER RAILWAY BUILDING INTO DWELLING, THE OLD STATION YARD, PINCHBECK. ELEVATIONS AS PROPOSED**

Client
**BJS PROPERTIES LIMITED**

**ALAN HORNSBY**
ARCHITECTURAL SERVICES LTD
"Little Acre"
35 Peak Hill, Cowbit,
Spalding, Lincs. PE12 6AW
Tel. Holbeach (01406) 380591

Scale 1:100 Drg. no. 11/23/04
Date August 2011