DO NOT SCALE THIS DRAWING. THE CONTRACTOR IS DEEMED TO HAVE CHECKED ALL DIMENSIONS ON SITE AND REPORT ANY DISCREPANCIES TO OGLESBY & LIMB LTD.

OGLESBY & LIMB LTD. WRITTEN APPROVAL MUST BE OBTAINED FROM OGLESBY & LIMB LTD PRIOR TO DUPLICATION OR REPRODUCTION OF THIS DRAWING OR ITS CONTENTS.
ANY DIMENSIONS NOT SHOWN ARE TO BE CHECKED AND AGREED WITH OGLESBY & LIMB LTD.

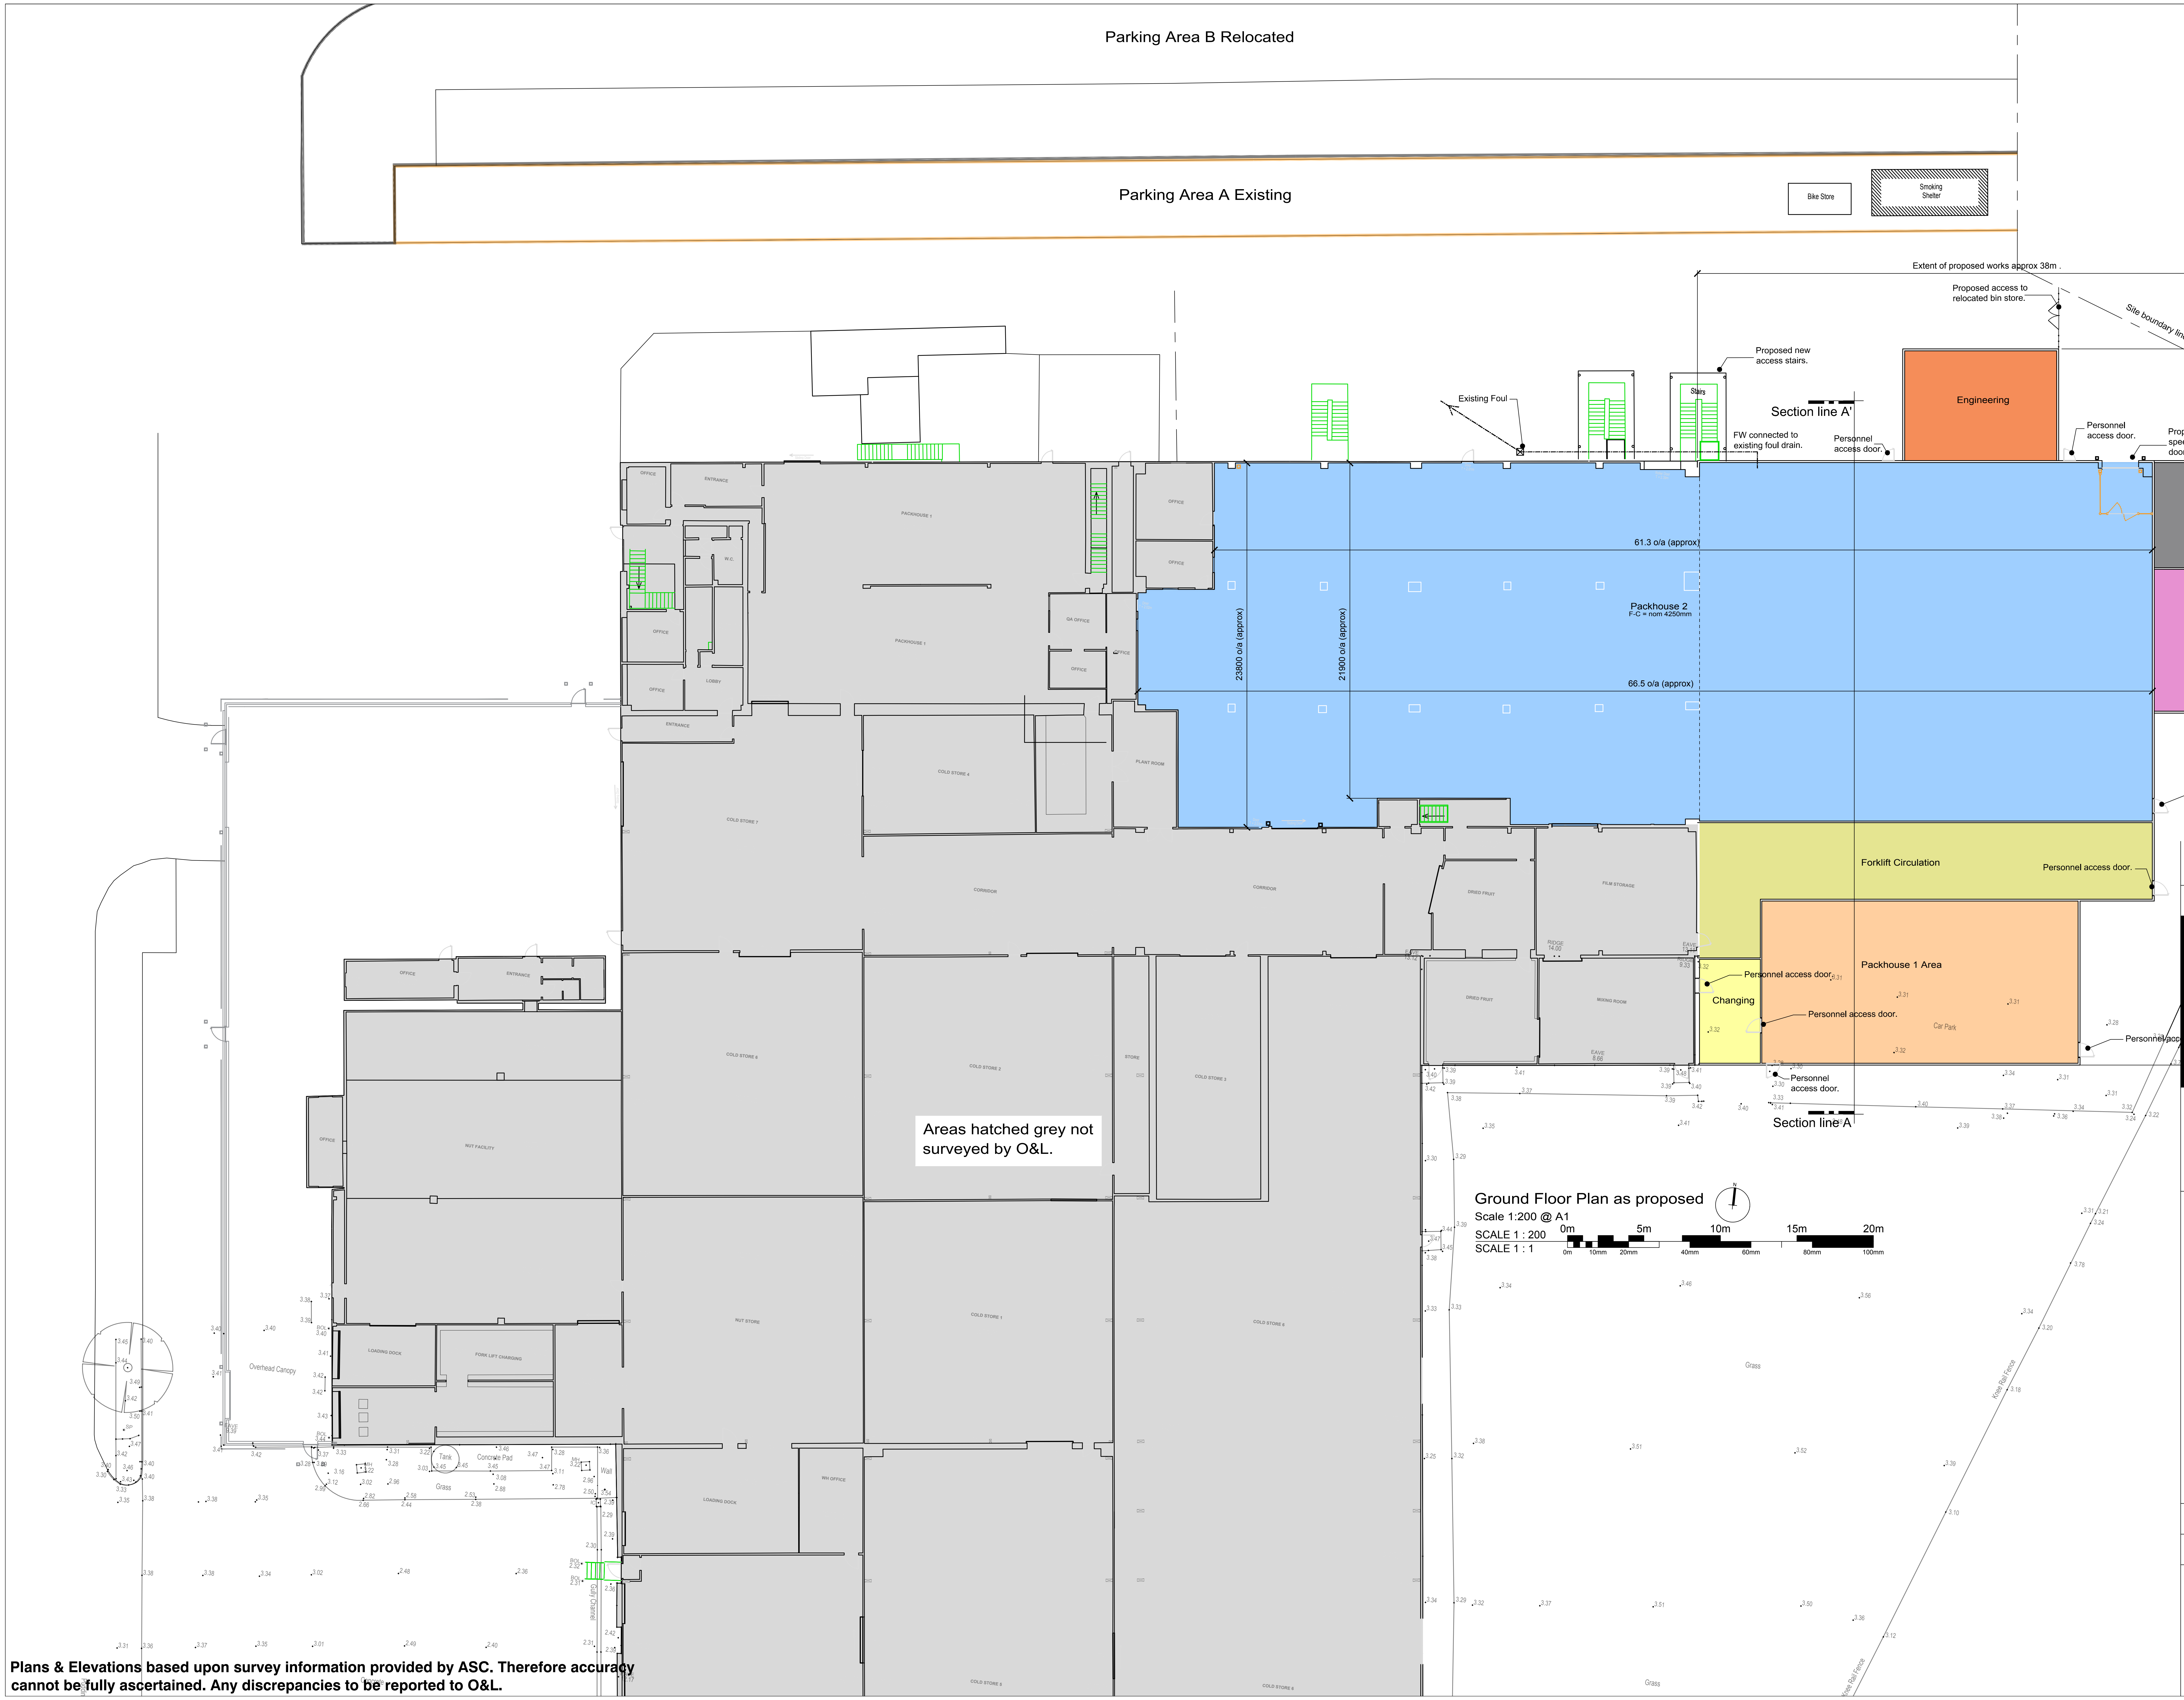

Ground Floor Plan as proposed

Scale 1:200 @ A1

Plans & Elevations based upon survey information provided by ASC. Therefore accuracy cannot be fully ascertained. Any discrepancies to be reported to O&L.

Ref.	Date	Description	Initial

Oglesby & Limb Ltd

Chartered Architect

Suite 1, Market Chambers
12 Market Place, Spalding, Lincs
PE11 1SL

Tel: 01775 761196

e-mail: design@o-l-ltd.co.uk

Client:

J.O.Sims Ltd.

Project:

Proposed Packhouse extension to J.O.Sims Ltd.
Pudding Lane, Pinchbeck
Spalding, Lincolnshire
PE11 3TJ

Drawing Title:

Ground Floor Plan as proposed

PLANNING APPLICATION ISSUE

Date: JUNE 2019
Scale: as shown @ A1
Drawn by: RDL
Checked by: AJO

Drawing Number: **A1432 - 11**
Rev: **-**