

SCALE BAR 1:50

0 2.5m 5m


1m 2m 3m 4m

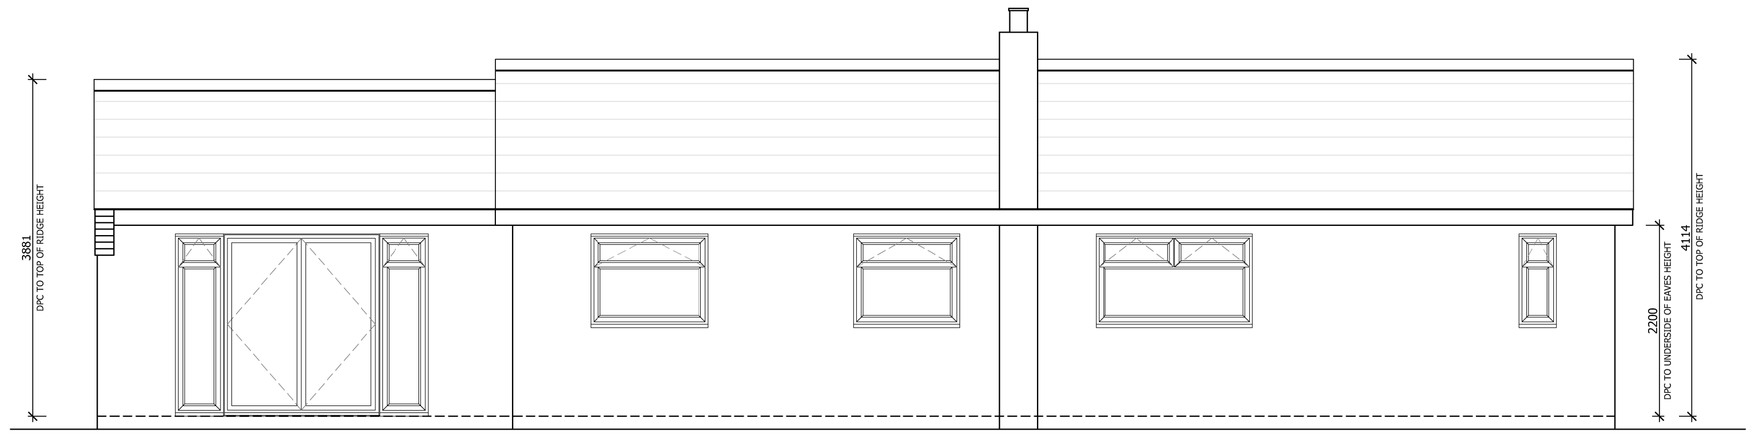


EXISTING FRONT (NORTH) ELEVATION

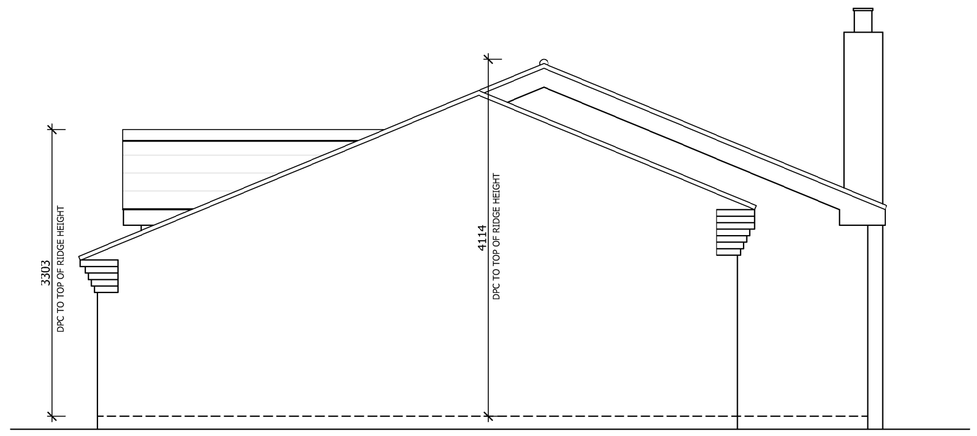


EXISTING SIDE (EAST) ELEVATION

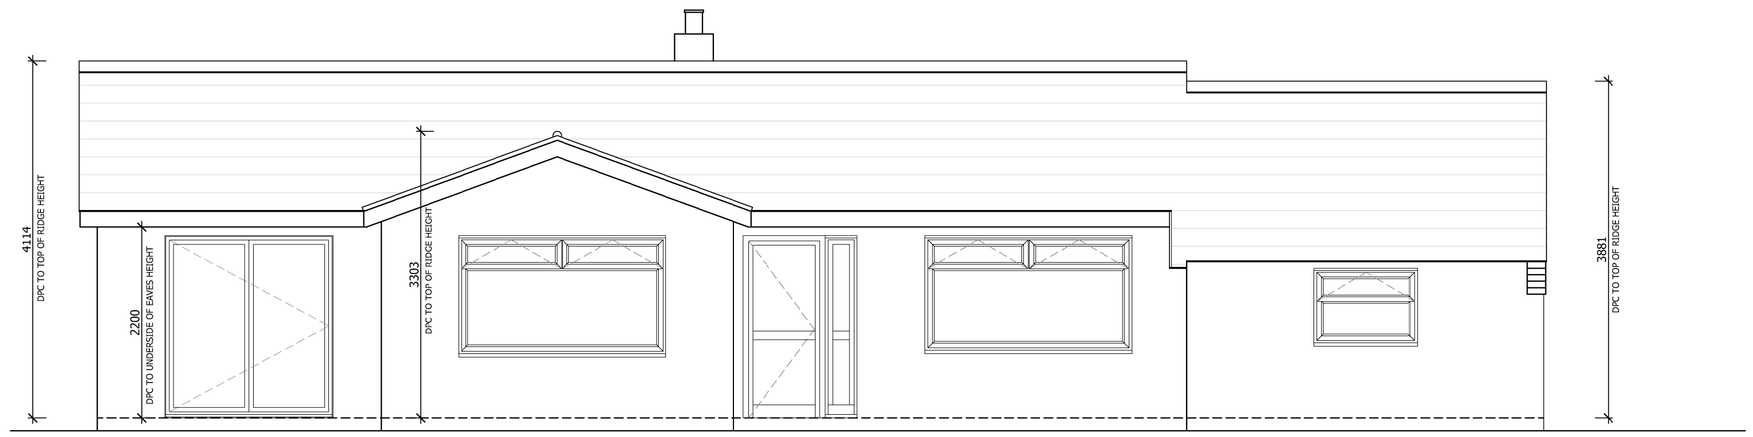

EXISTING REAR (SOUTH) ELEVATION

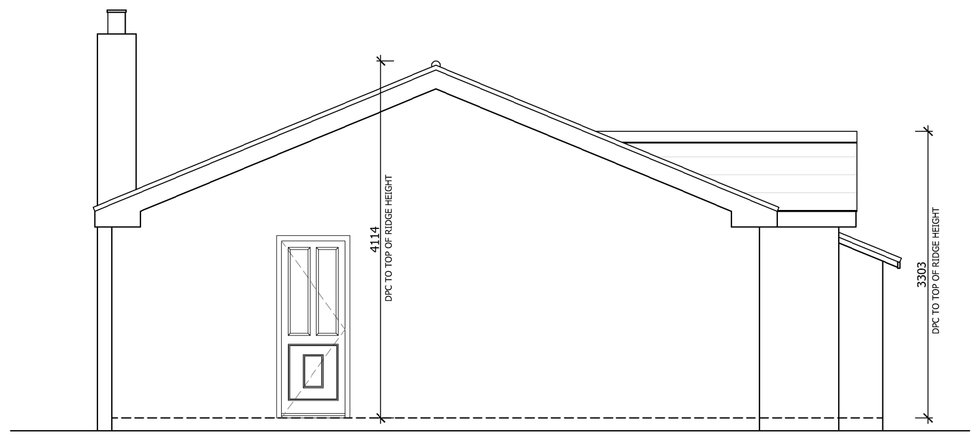

EXISTING SIDE (WEST) ELEVATION

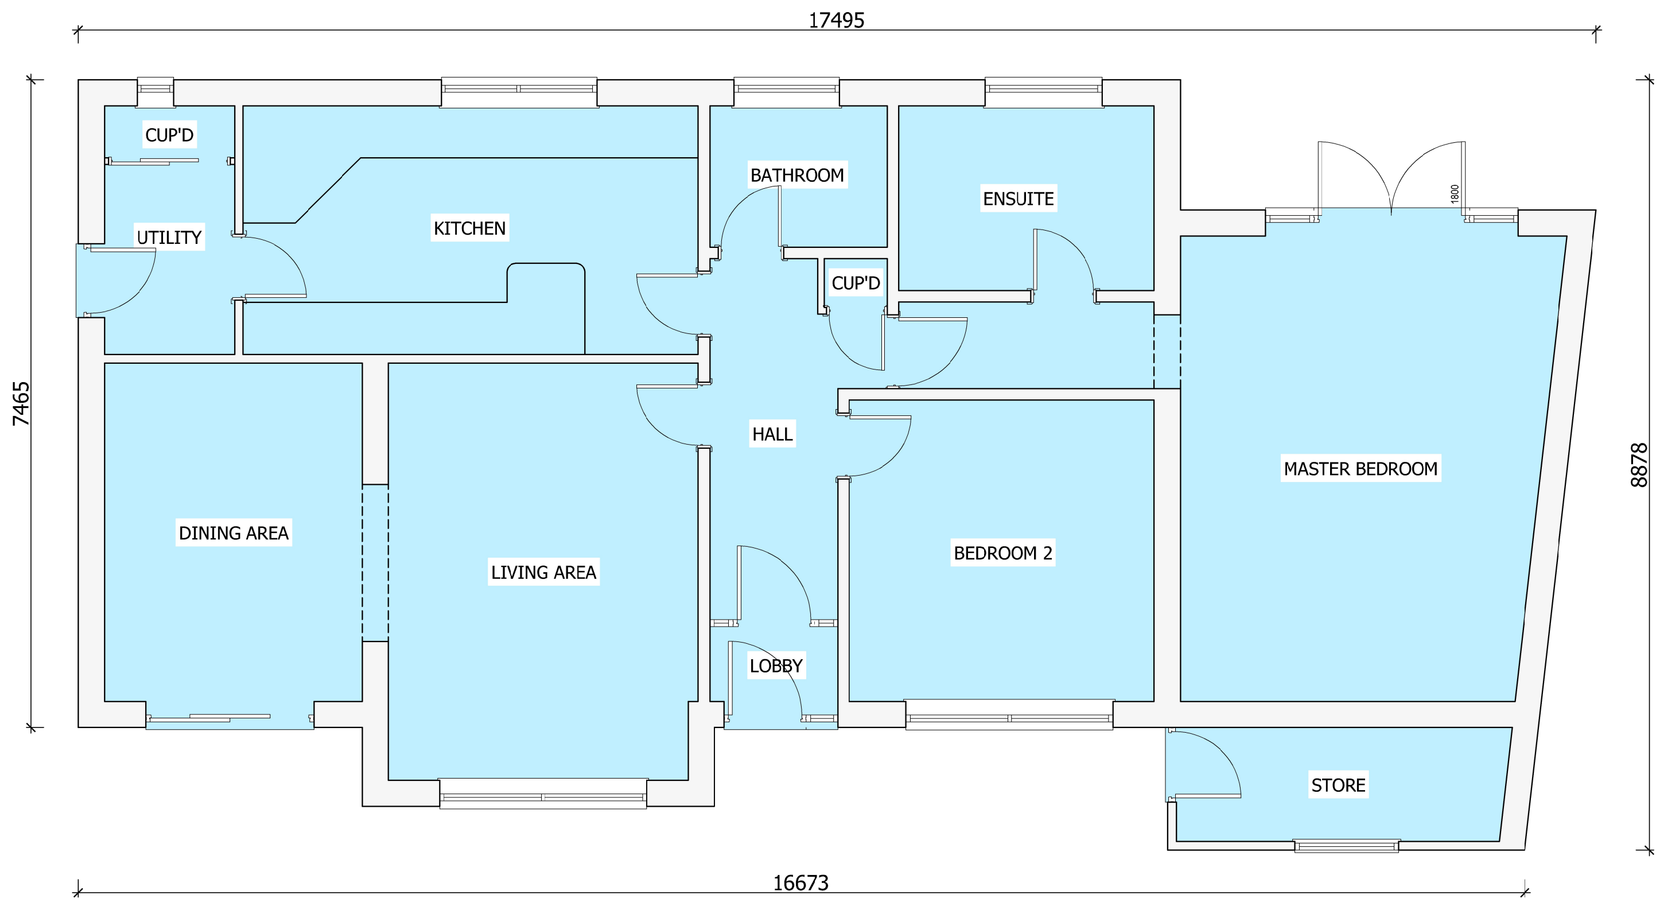

EXISTING FLOOR PLAN @ 1:50

DRAFT - FOR COMMENT ONLY AND NOT FOR PLANNING SUBMISSION

REVISION	DATE	DESCRIPTION	DRAWN

ORIGINAL SIZE 100MM - THIS PRINT MAY BE REDUCED

NOTE: ALL DIMENSIONS, MATERIALS AND WORKMANSHIP IN ACCORDANCE WITH NHBC STANDARDS AND BUILDING REGULATIONS.
DO NOT SCALE FROM THIS DRAWING. ALL DIMENSIONS TO BE VERIFIED WITH THE LP17 DESIGN OFFICE.

LP17 DESIGN
WHERE VISION MEETS REALITY
25 FALCON WAY, BOURNE, LINCOLNSHIRE. PE10 0GT
TEL: 07372 302769 E: lee.pittam@lp17design.co.uk W: www.lp17design.co.uk

PROJECT
MR & MRS BRIGHT - 30A MILESTONE LANE, PINCHBECK, PE11 3XX

DRAWING TITLE
EXISTING FLOOR PLAN & ELEVATIONS

STATUS:	PRE-PLANNING
AS:	30A MILESTONE LANE
OPP:	-

SCALE	DATE	DRAWN	APPROVED
1:50 @A1	04.07.2026	LRP	-

DRAWING NO.	REVISION
LP01210-EFEP-01	-